



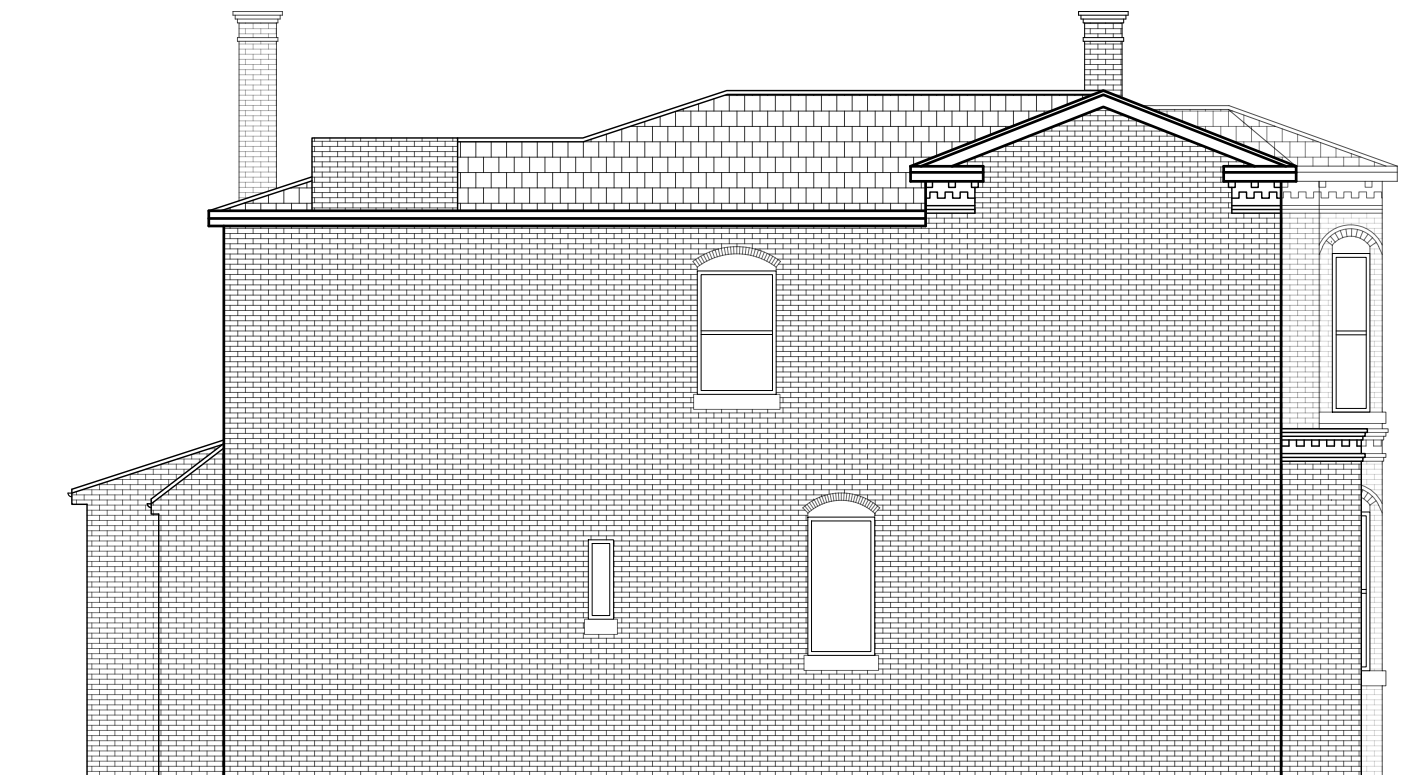

PROPOSED RIGHT SIDE ELEVATION

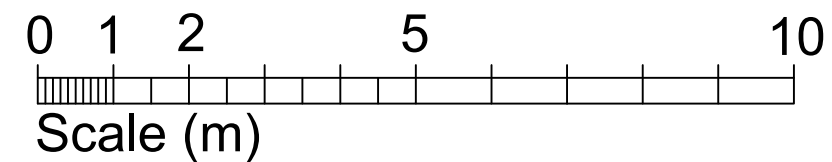


PROPOSED LEFT SIDE ELEVATION



General Notes

No.	Revision/Issue	Date
-----	----------------	------

Firm Name and Address

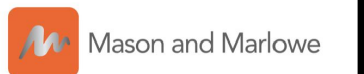

Mason and Marlowe Ltd.
Project Managers and Quantity Surveyors

5 Picadilly Place
Manchester, M1 3BR

Project Name and Address

240 Walmersley Road
Bury
BL9 6NH

Project	Sheet
Date 17/03/2023	A3
Scale 1/100	