
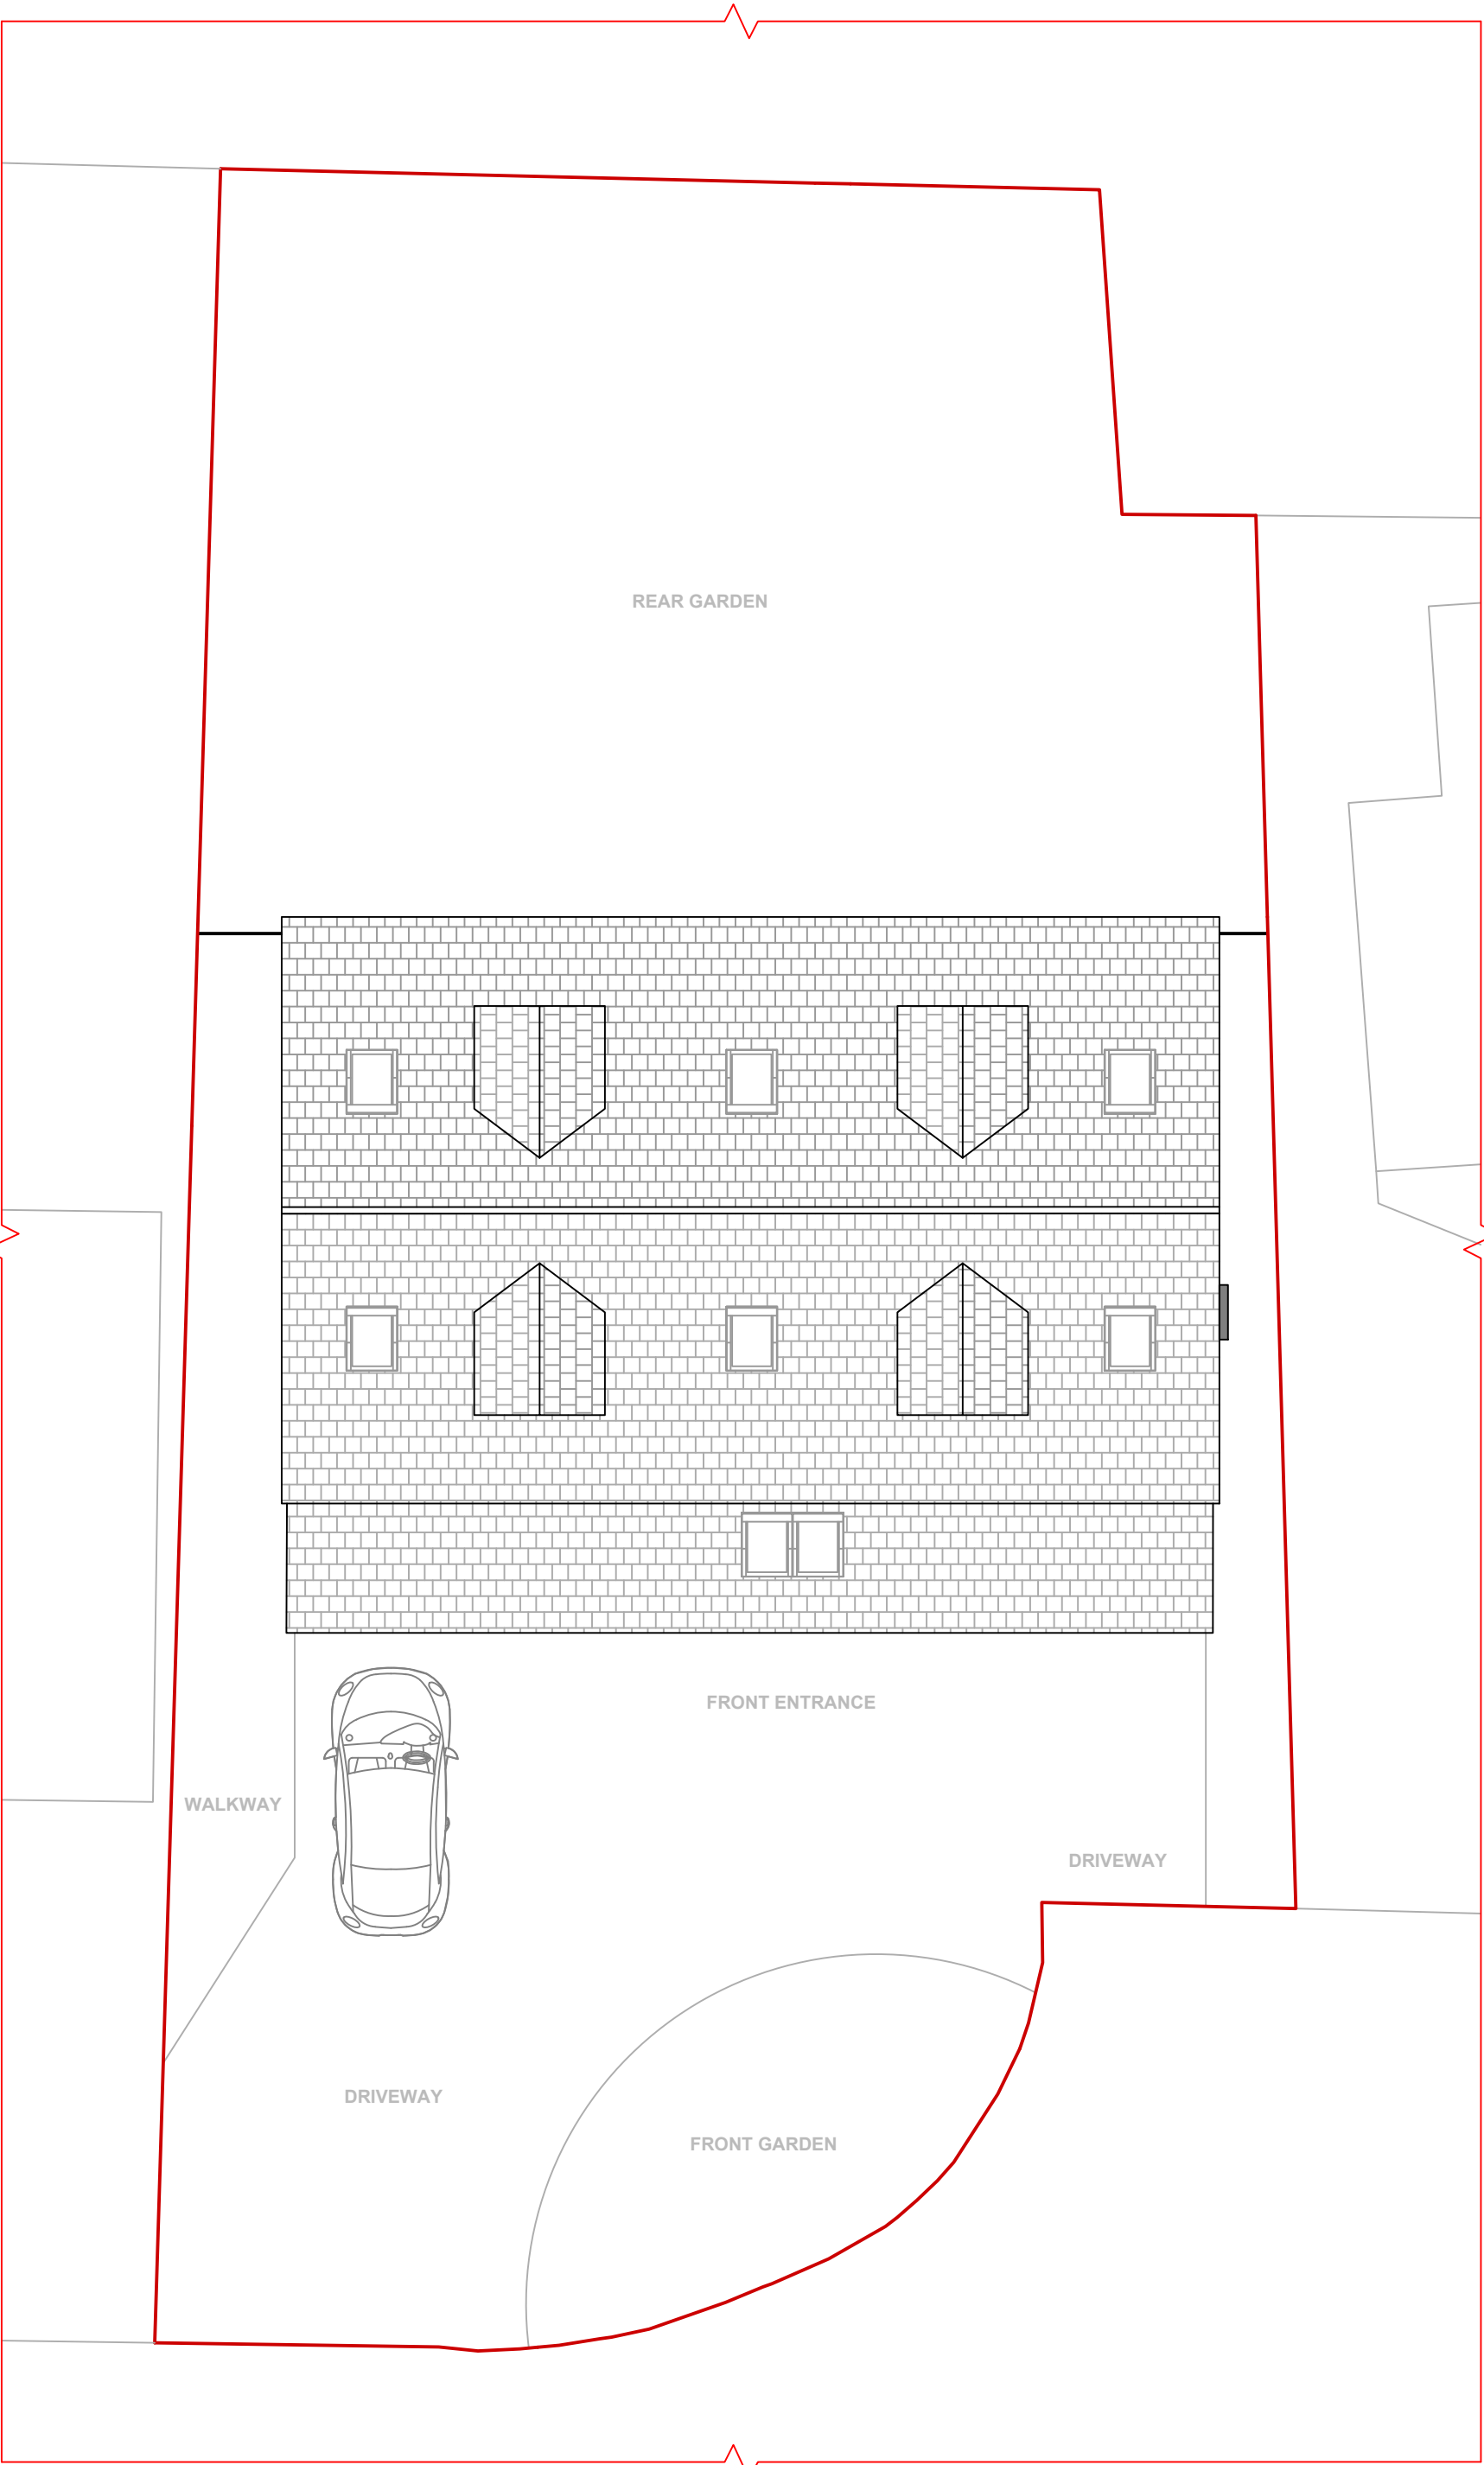
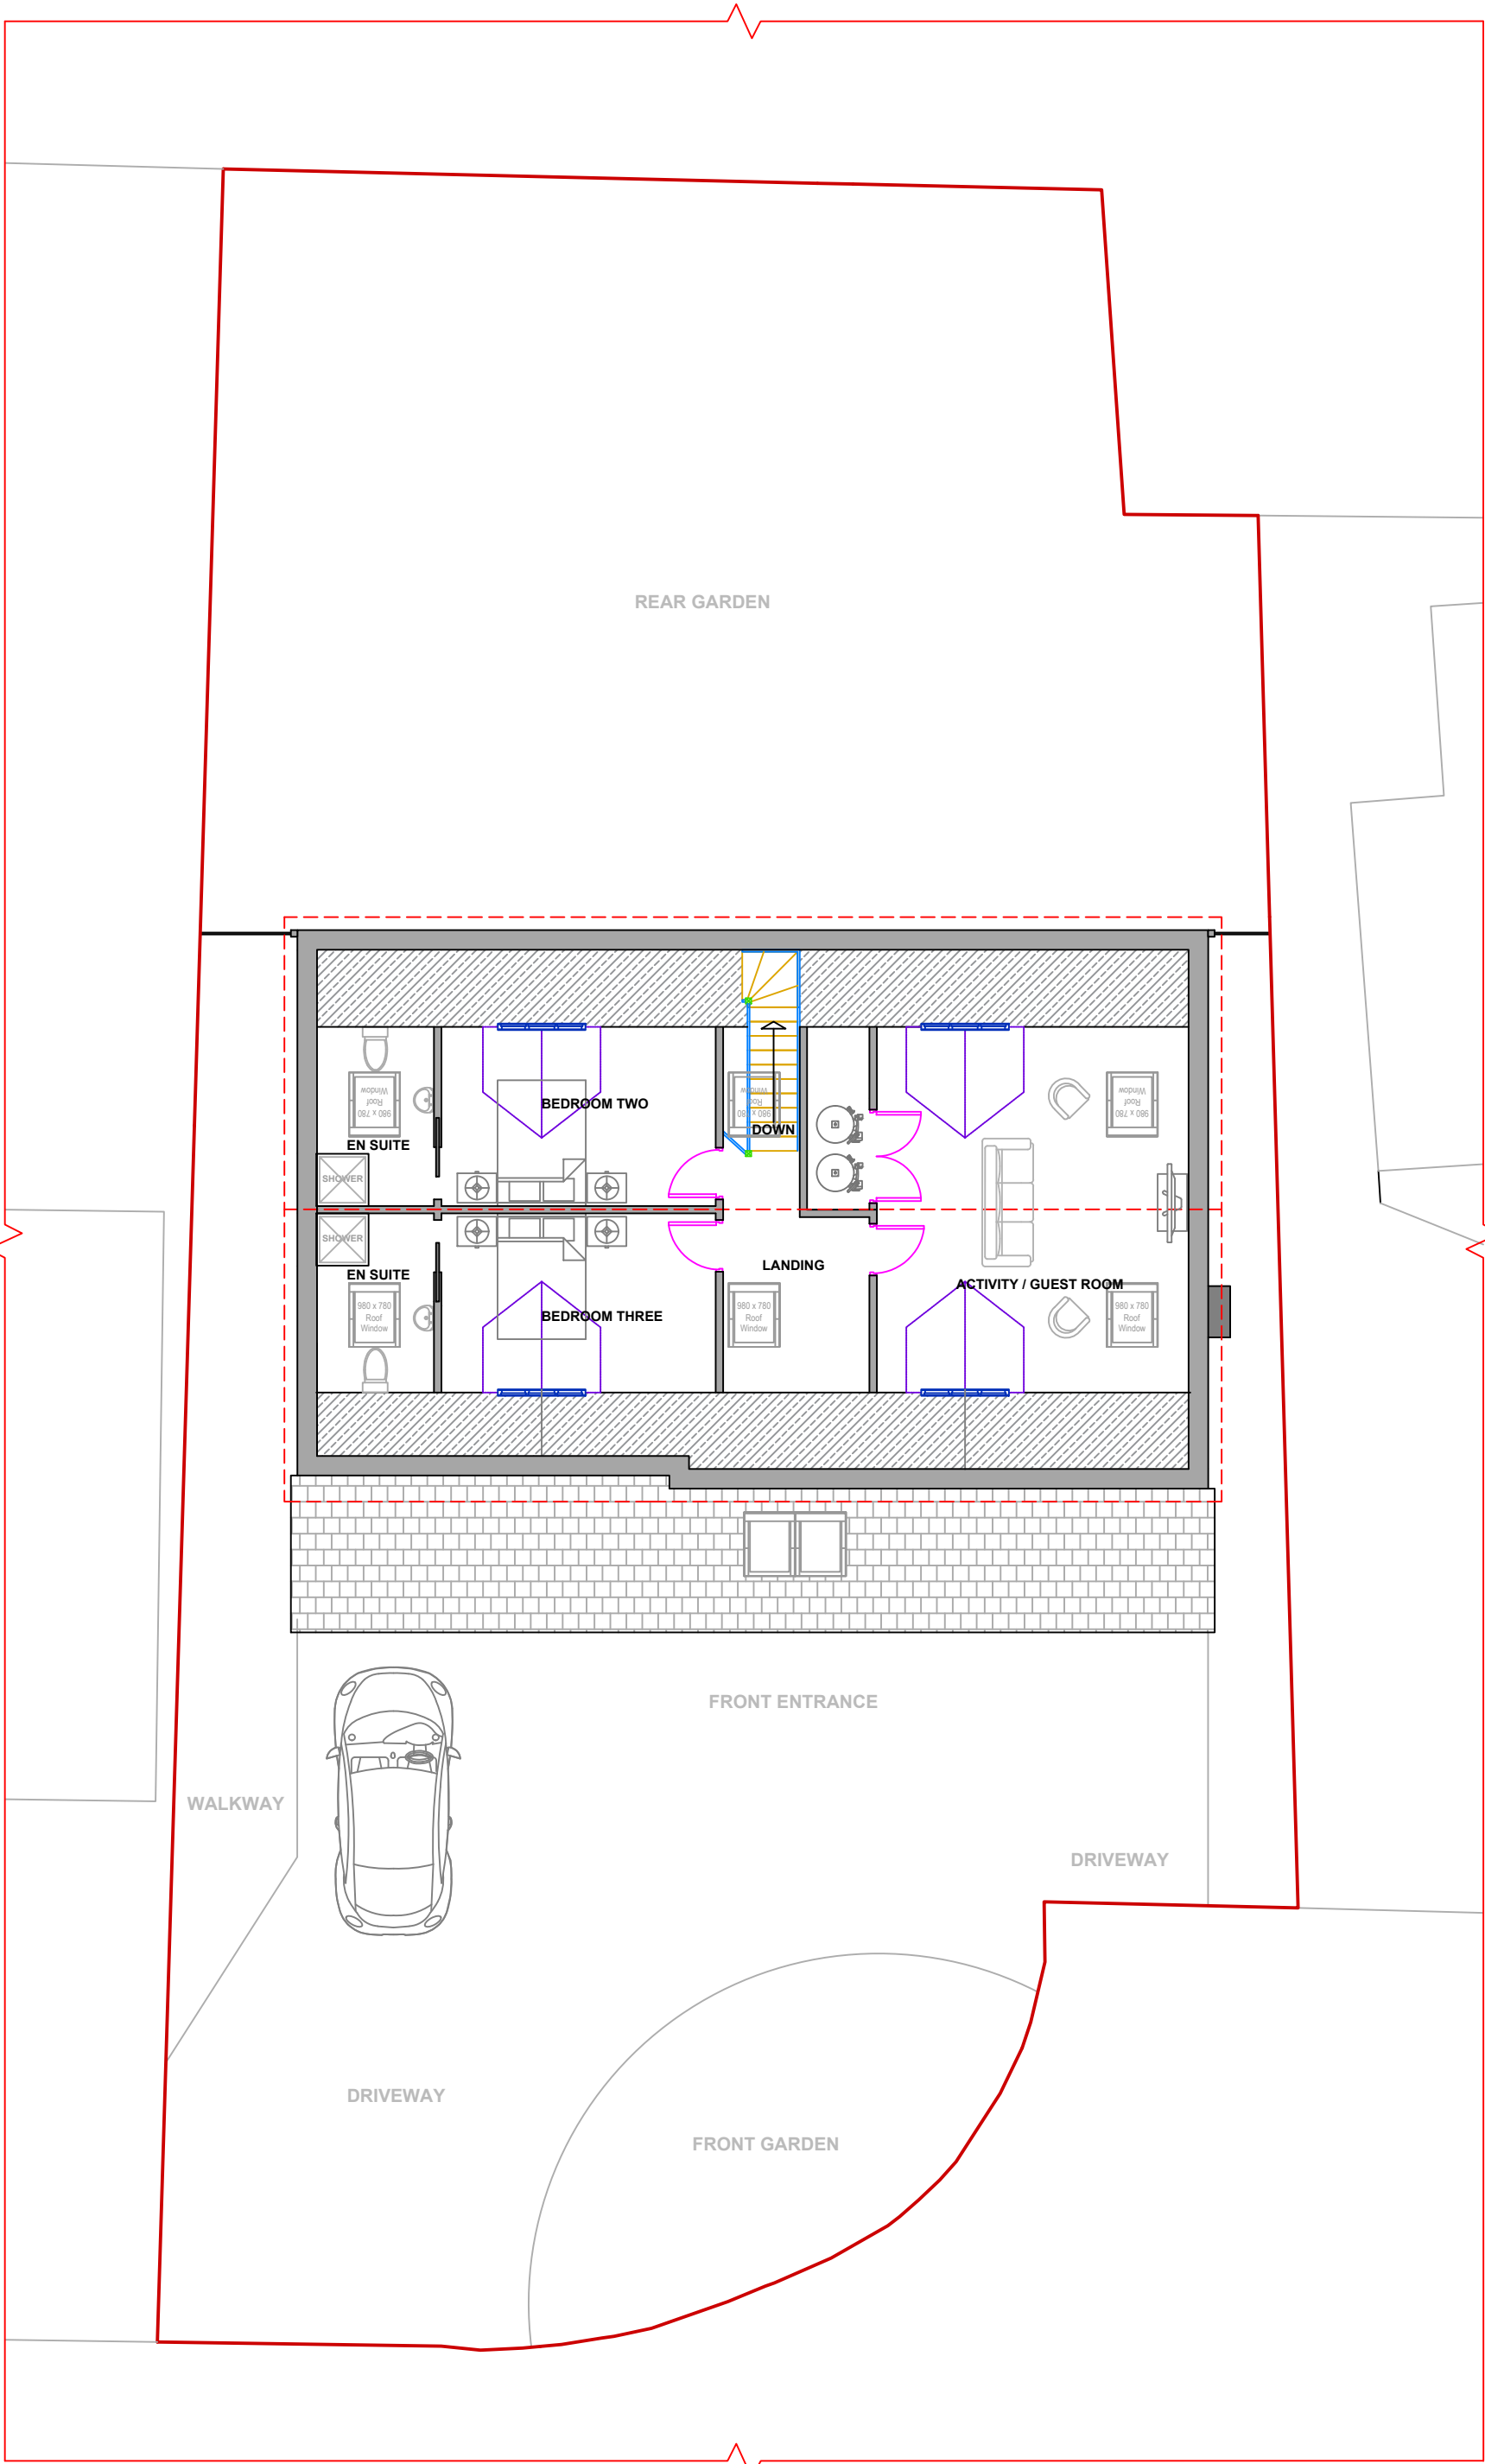


PROPOSED LOFT CONVERSION TO 7 RINGLEY CLOSE, WHITEFIELD, GREATER MANCHESTER, M45 7HR

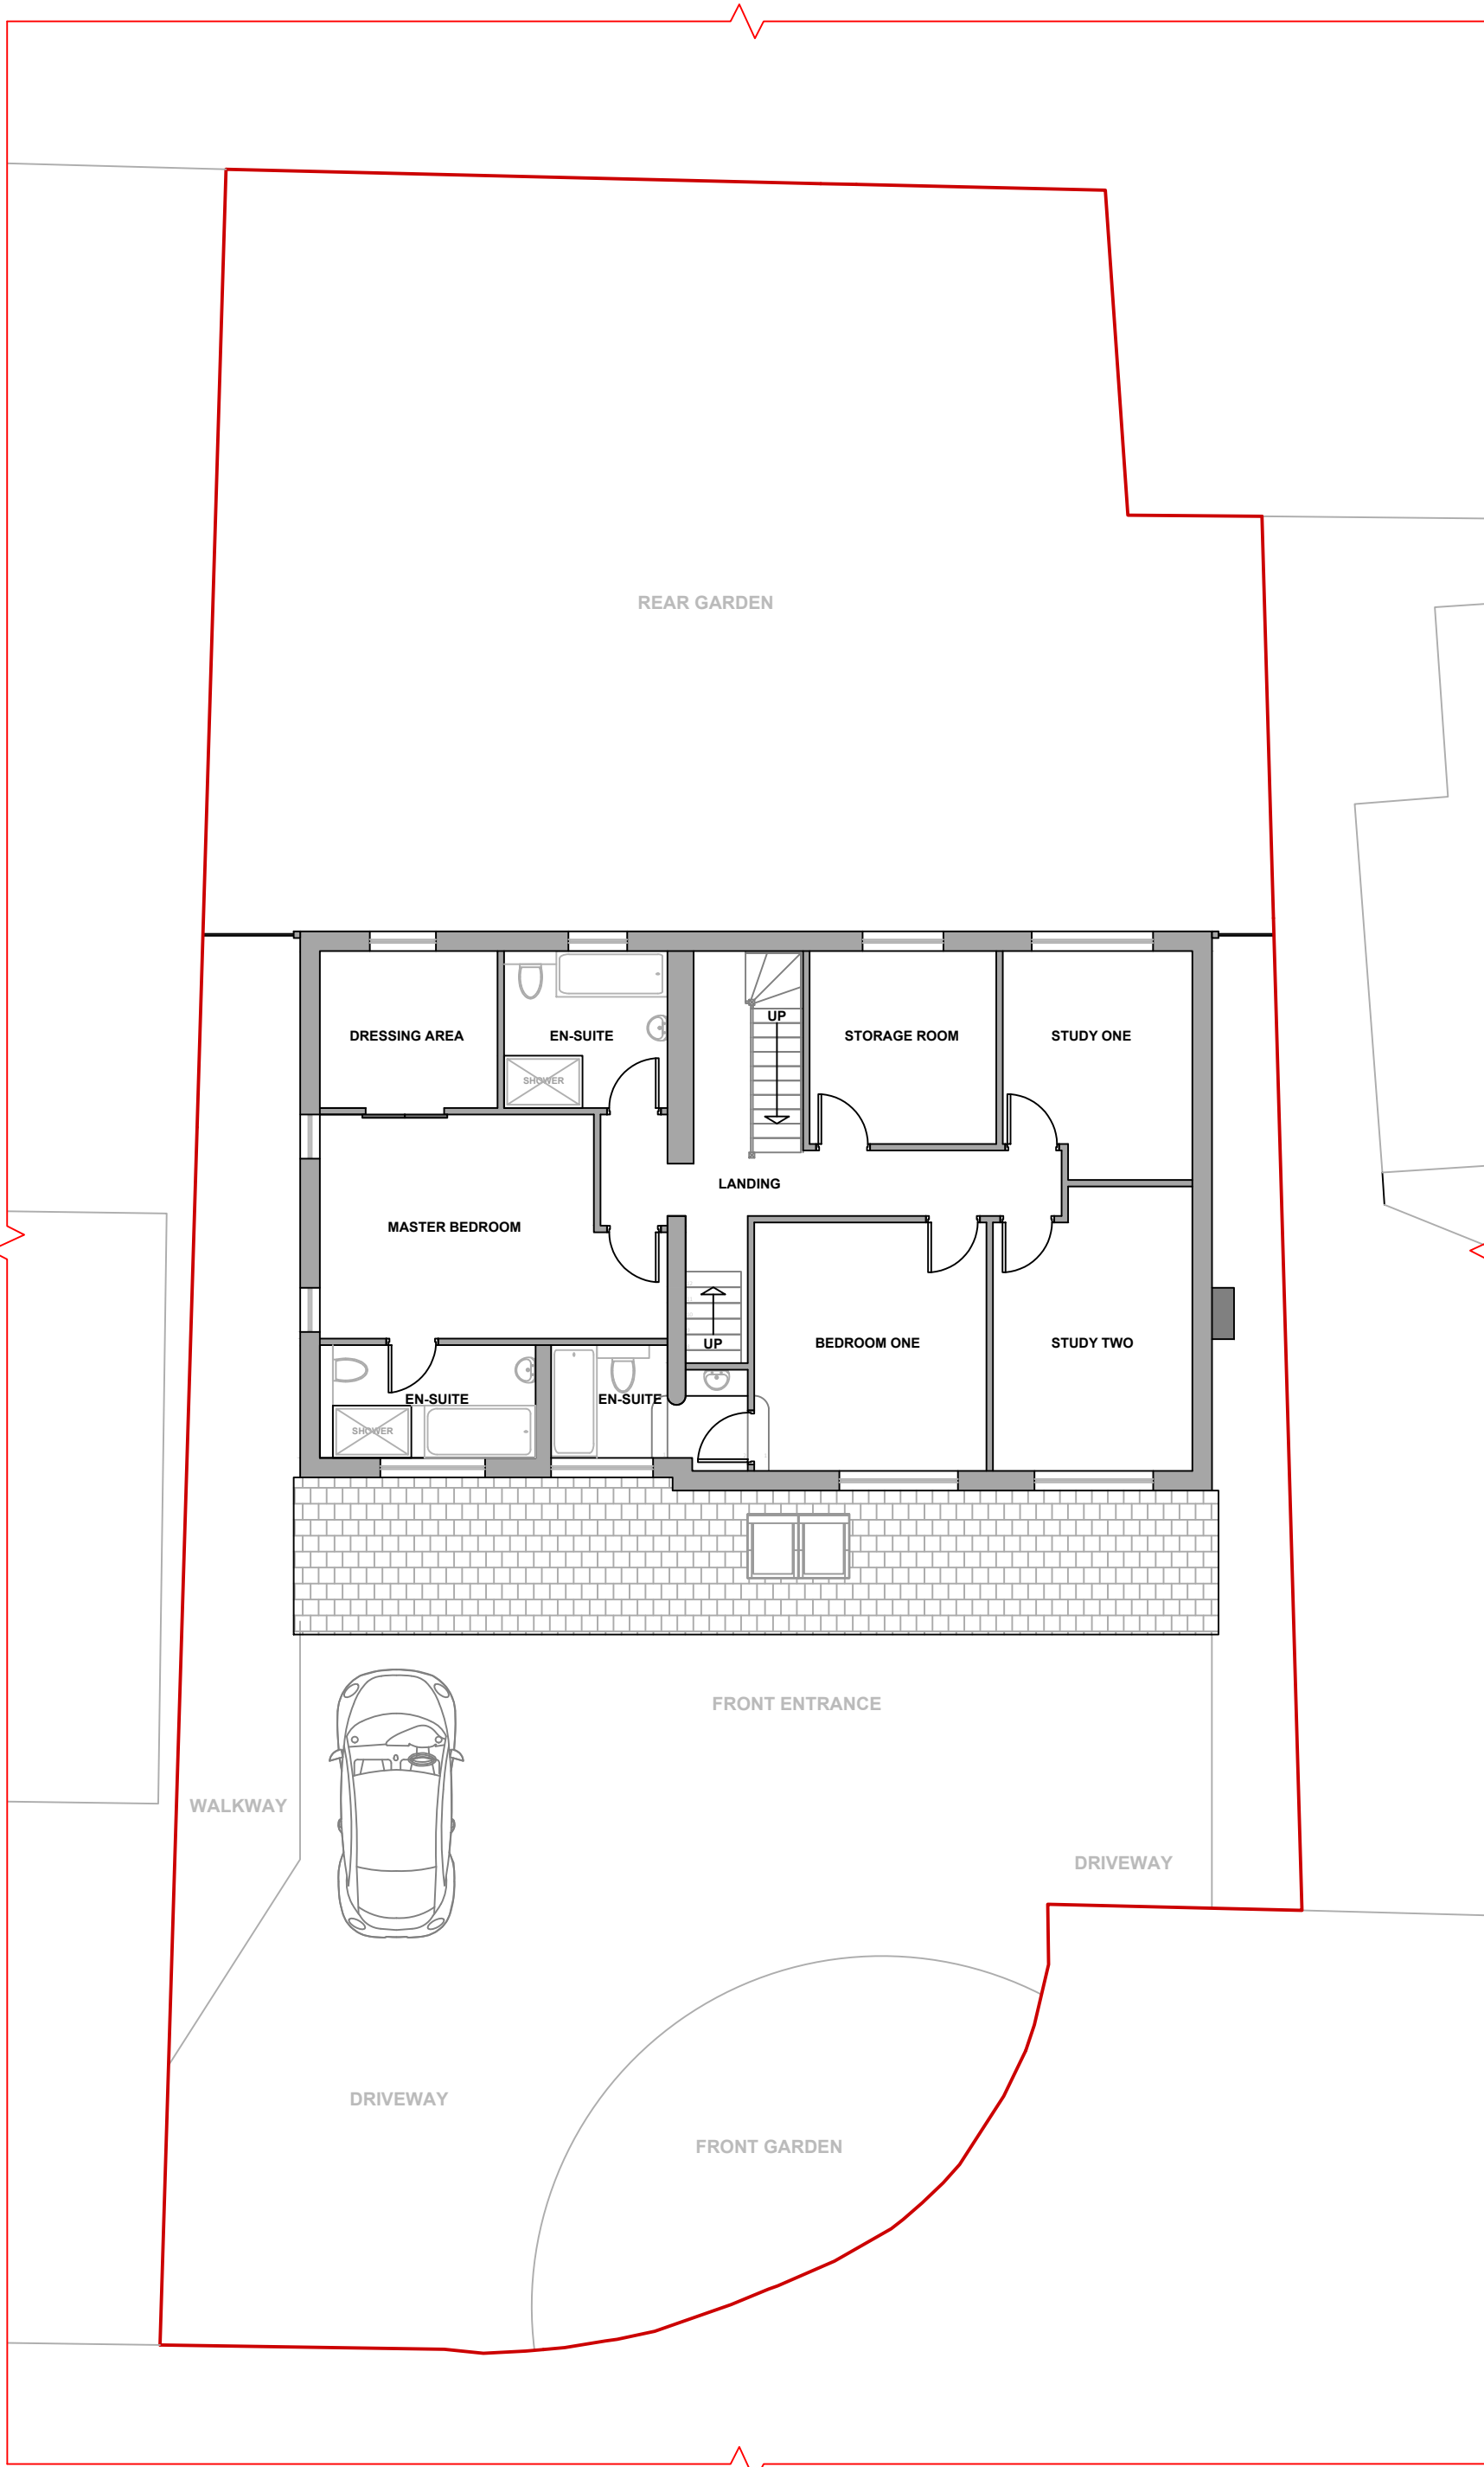

GENERAL NOTES


1. This drawing is copyright and must not be reproduced without the consent of MODULOFT.
2. All dimensions are in millimeters unless otherwise noted.
3. All dimensions to be checked on site prior to commencement of work or preparation of shop/fabrication drawings.
4. The contractor shall report any discrepancies in information in writing to the design team at the earliest opportunity.
5. This drawing is to be read in conjunction with the following relevant information:
 - i) All architects, structural and service engineer's drawings and specifications.
 - ii) All CDM information including designers risk assessments.

NOTE:-

- Void area for possible storage areas
- External roof line locations
- Area with maximum headroom approx 1800MM
- Dormer line locations

MDL21367236_007
Proposed Plans
1:100

COPYRIGHT 2016 - MODULOFT

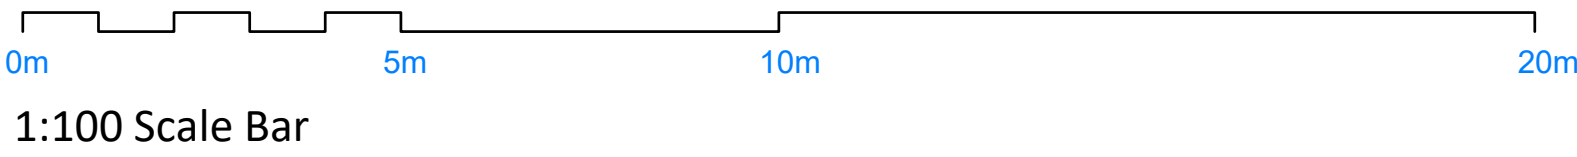

REV	DATE	BY	COMMENTS
MODULOFT			
PROJECT NO: MDL21367236_MINKOFF			
DRAWING NO: MDL21367236_007			
DRAWING TITLE: LOFT CONVERSION			
DATE: 09/05/2022		REVISION:	
DRAWN: P.C		SCALE: A5@A1	