


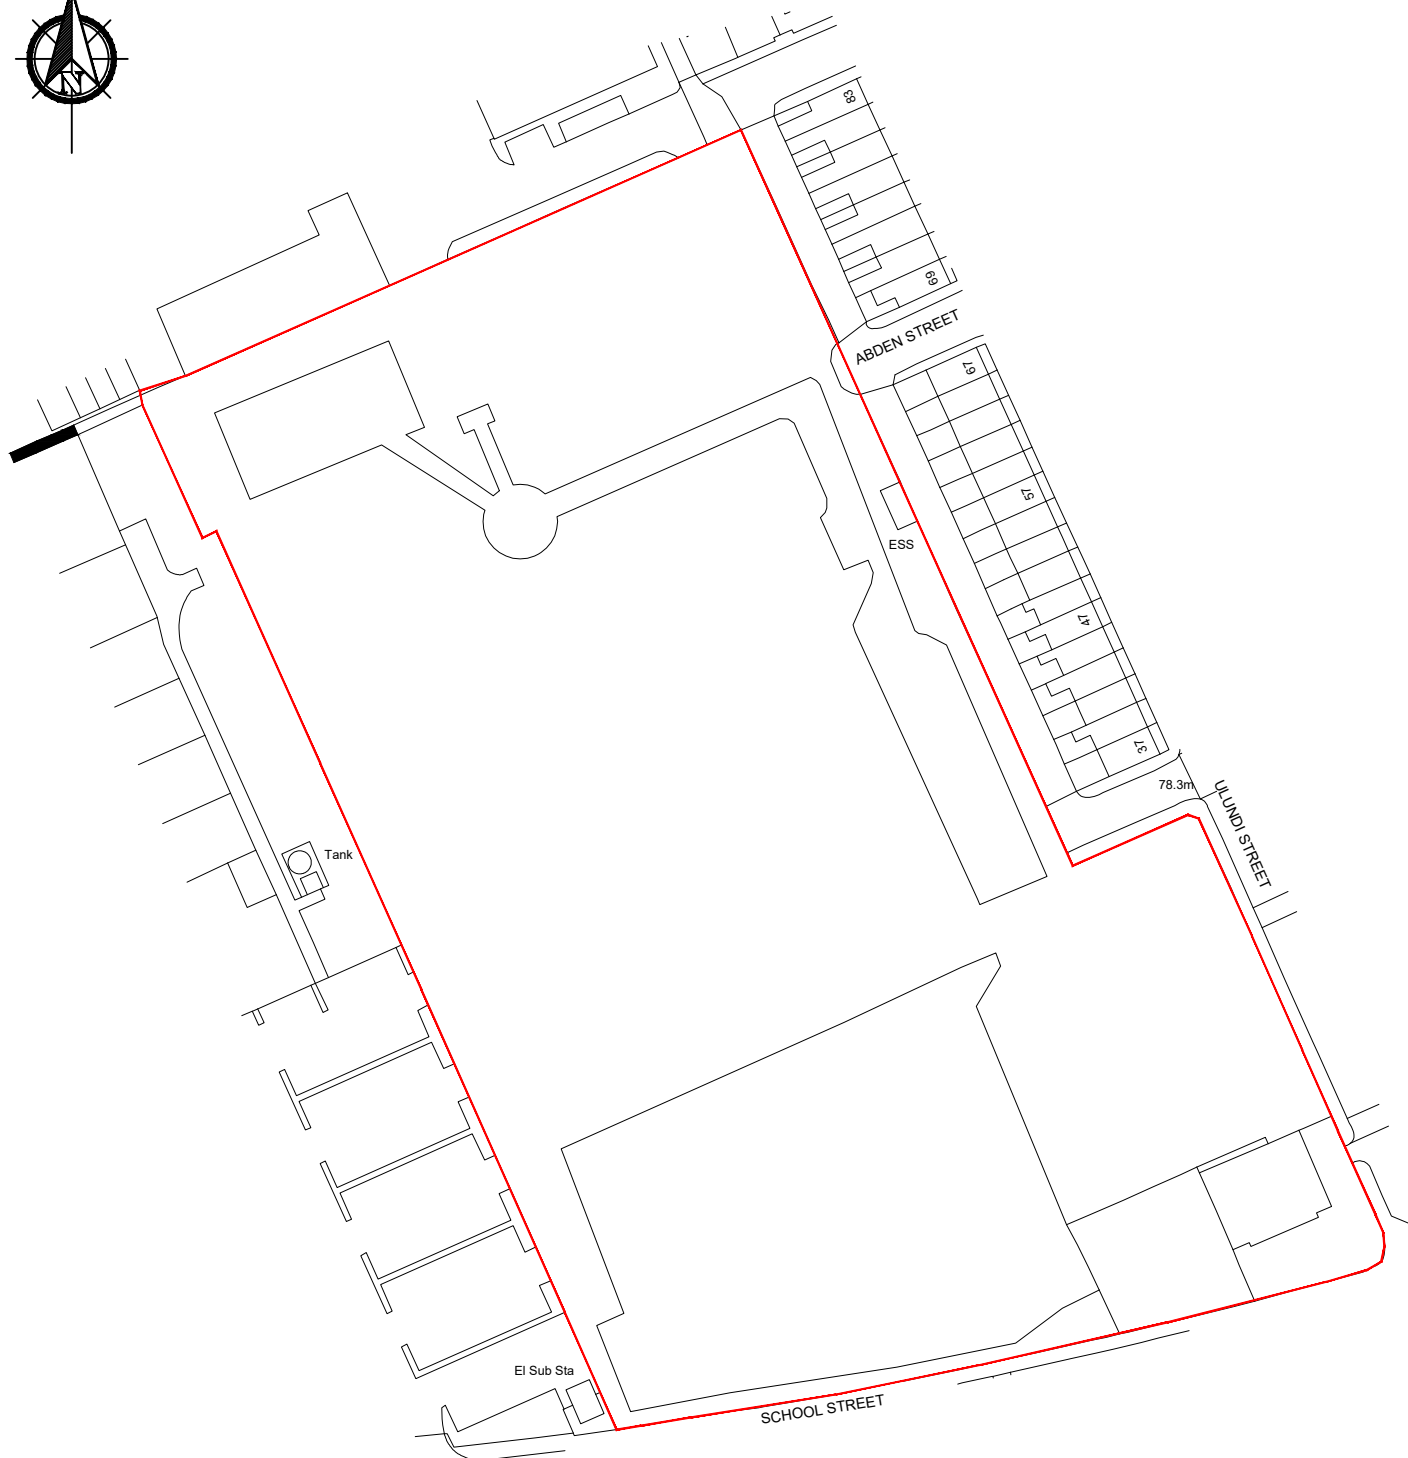

PLANNING

Client:
HIVE HOMES

Project:
SCHOOL STREET, RADCLIFFE

Drawing Title:
SITE LOCATION PLAN

Drawn:
W.L

Checked:

Scale:
1:1250

Date:
JULY 2021



associates limited

architecture ■ building surveying ■ urban design

burnaby villa ■ 48 watling street road ■ fulwood ■ preston ■ pr2 8bp
tel: 01772 774510 fax: 01772 774511 email mck@mckassociates.co.uk

Job No:
21-039

Drawing No:
SL01

Rev: