
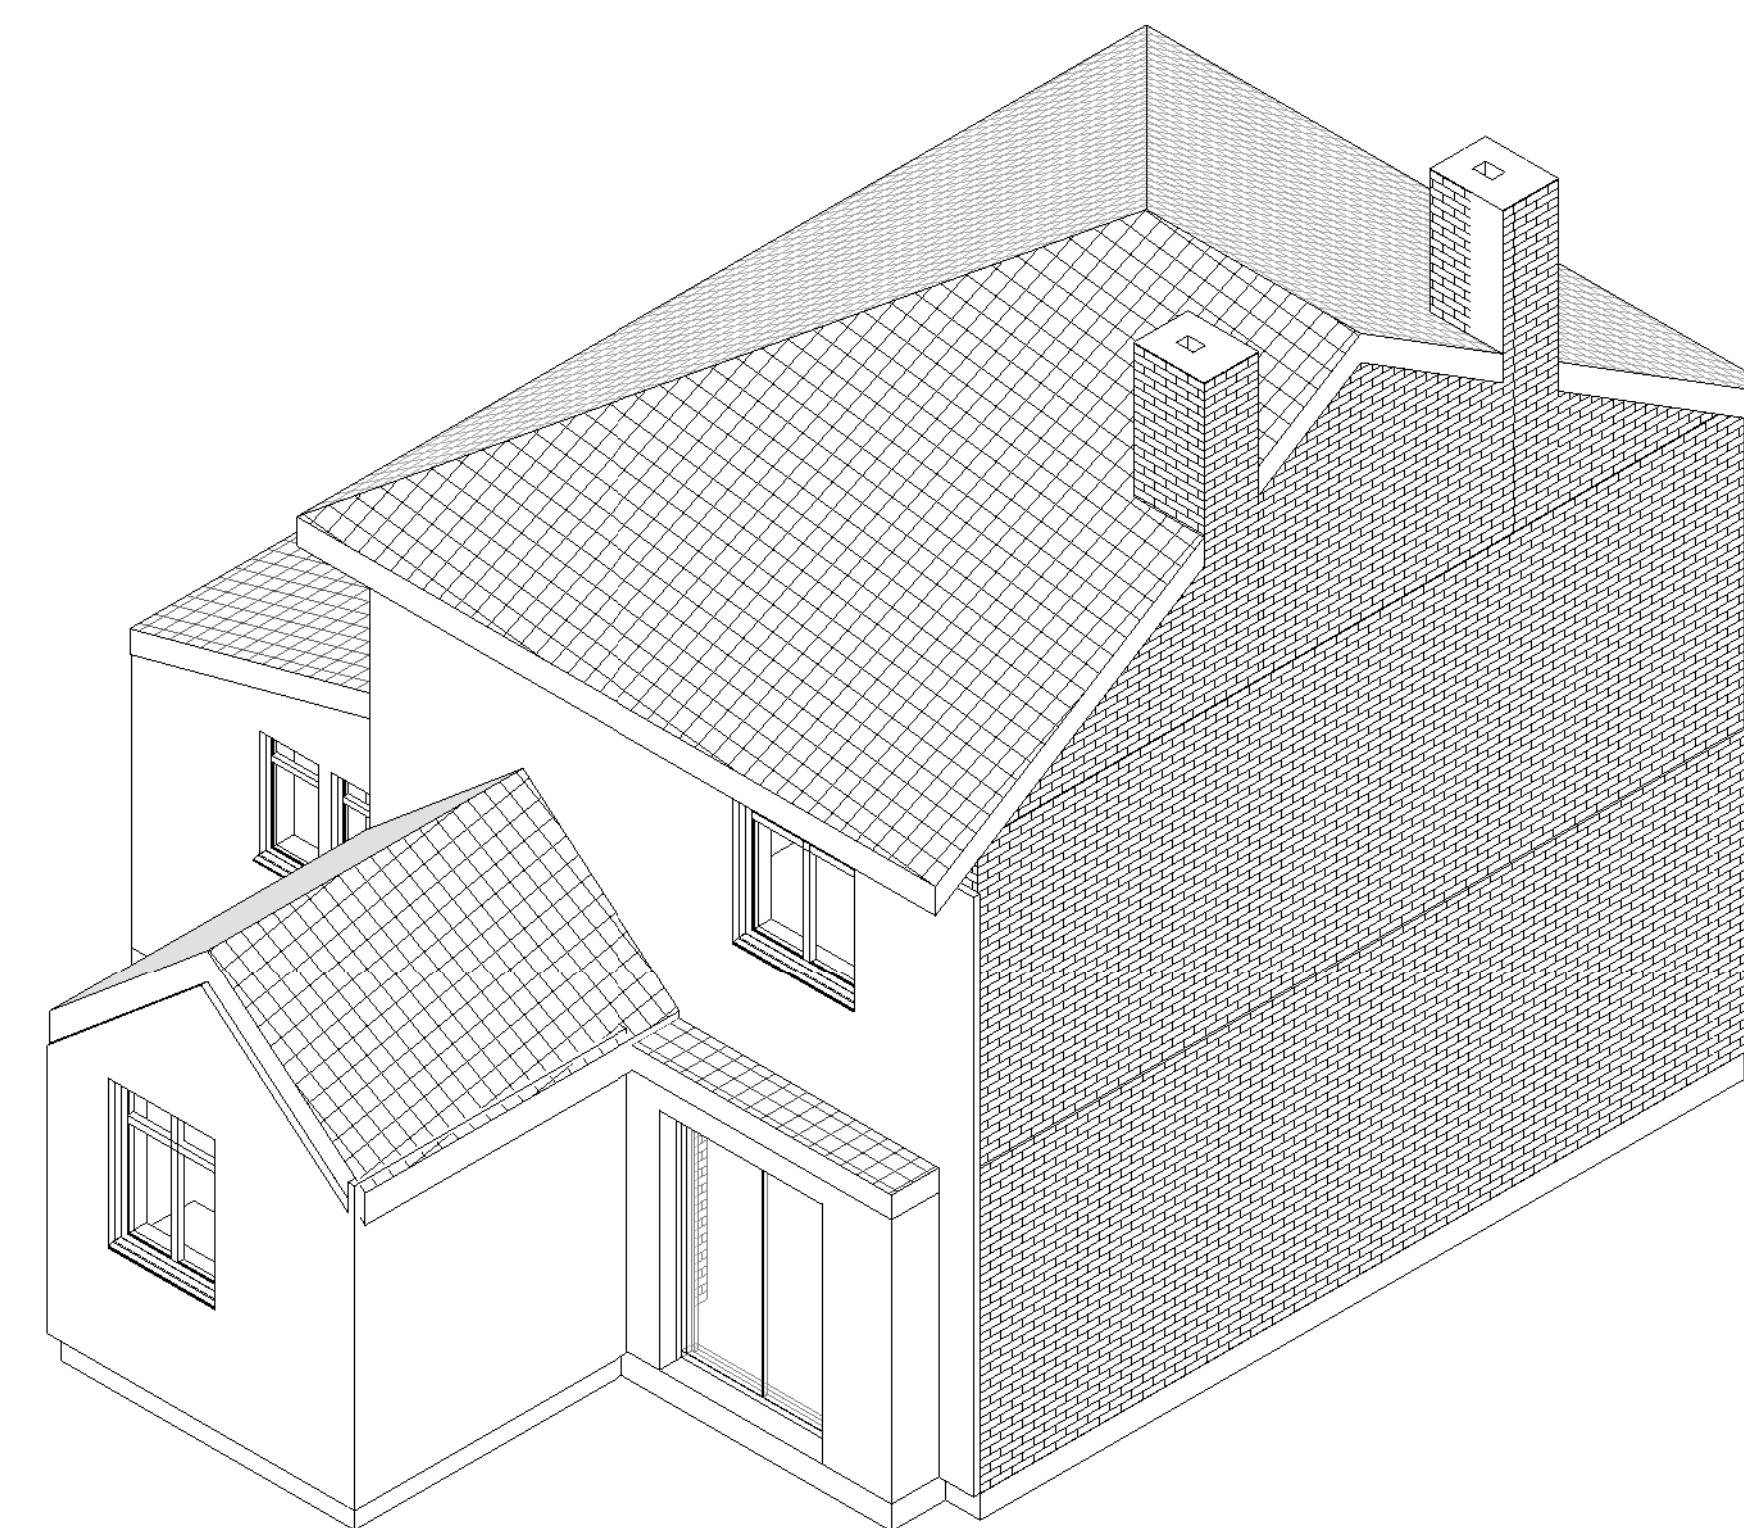
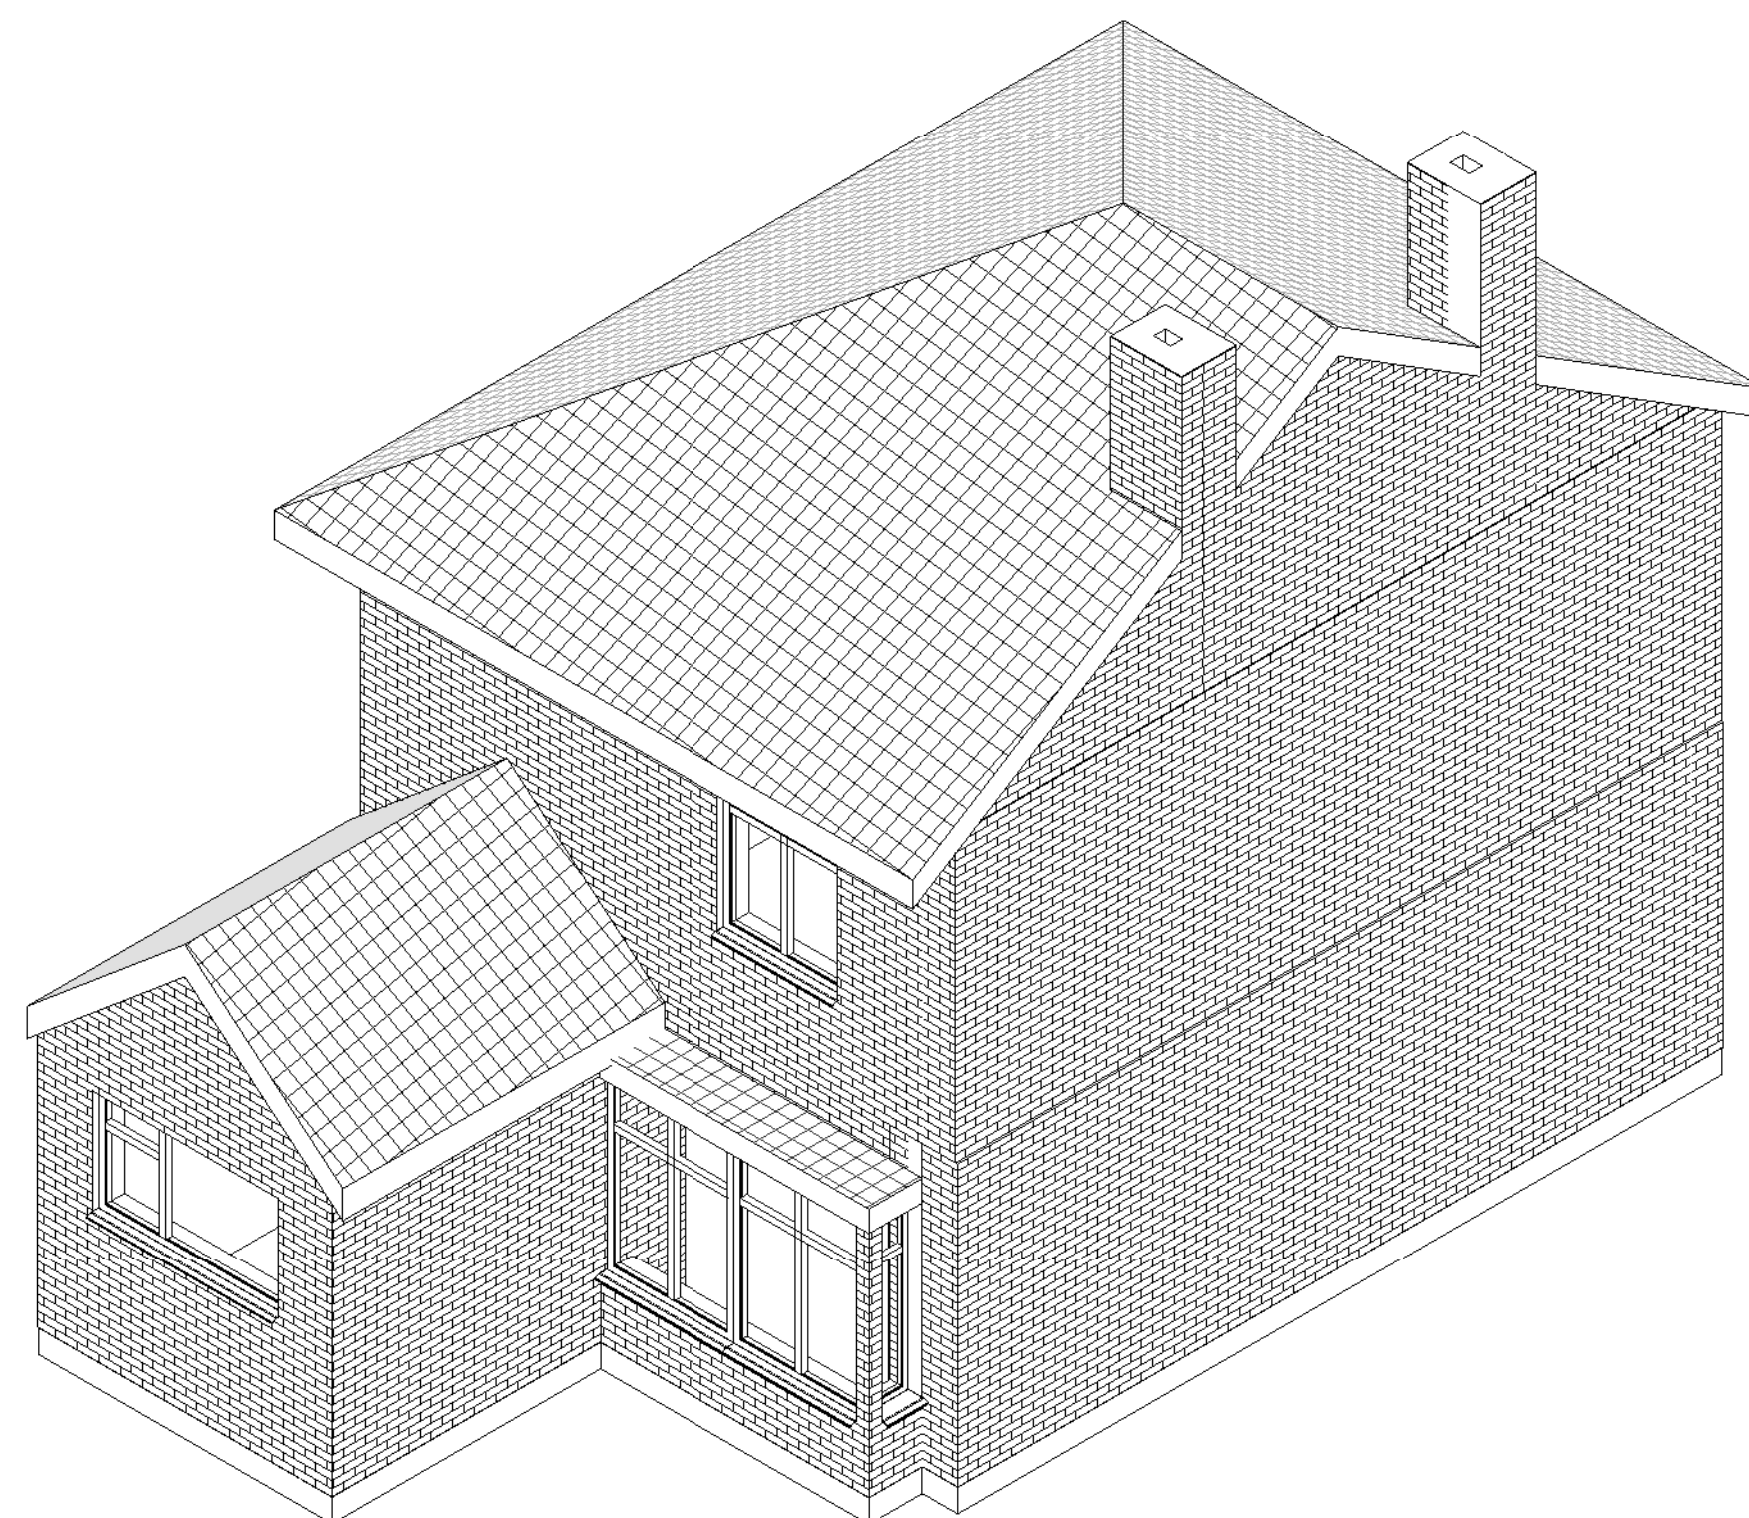
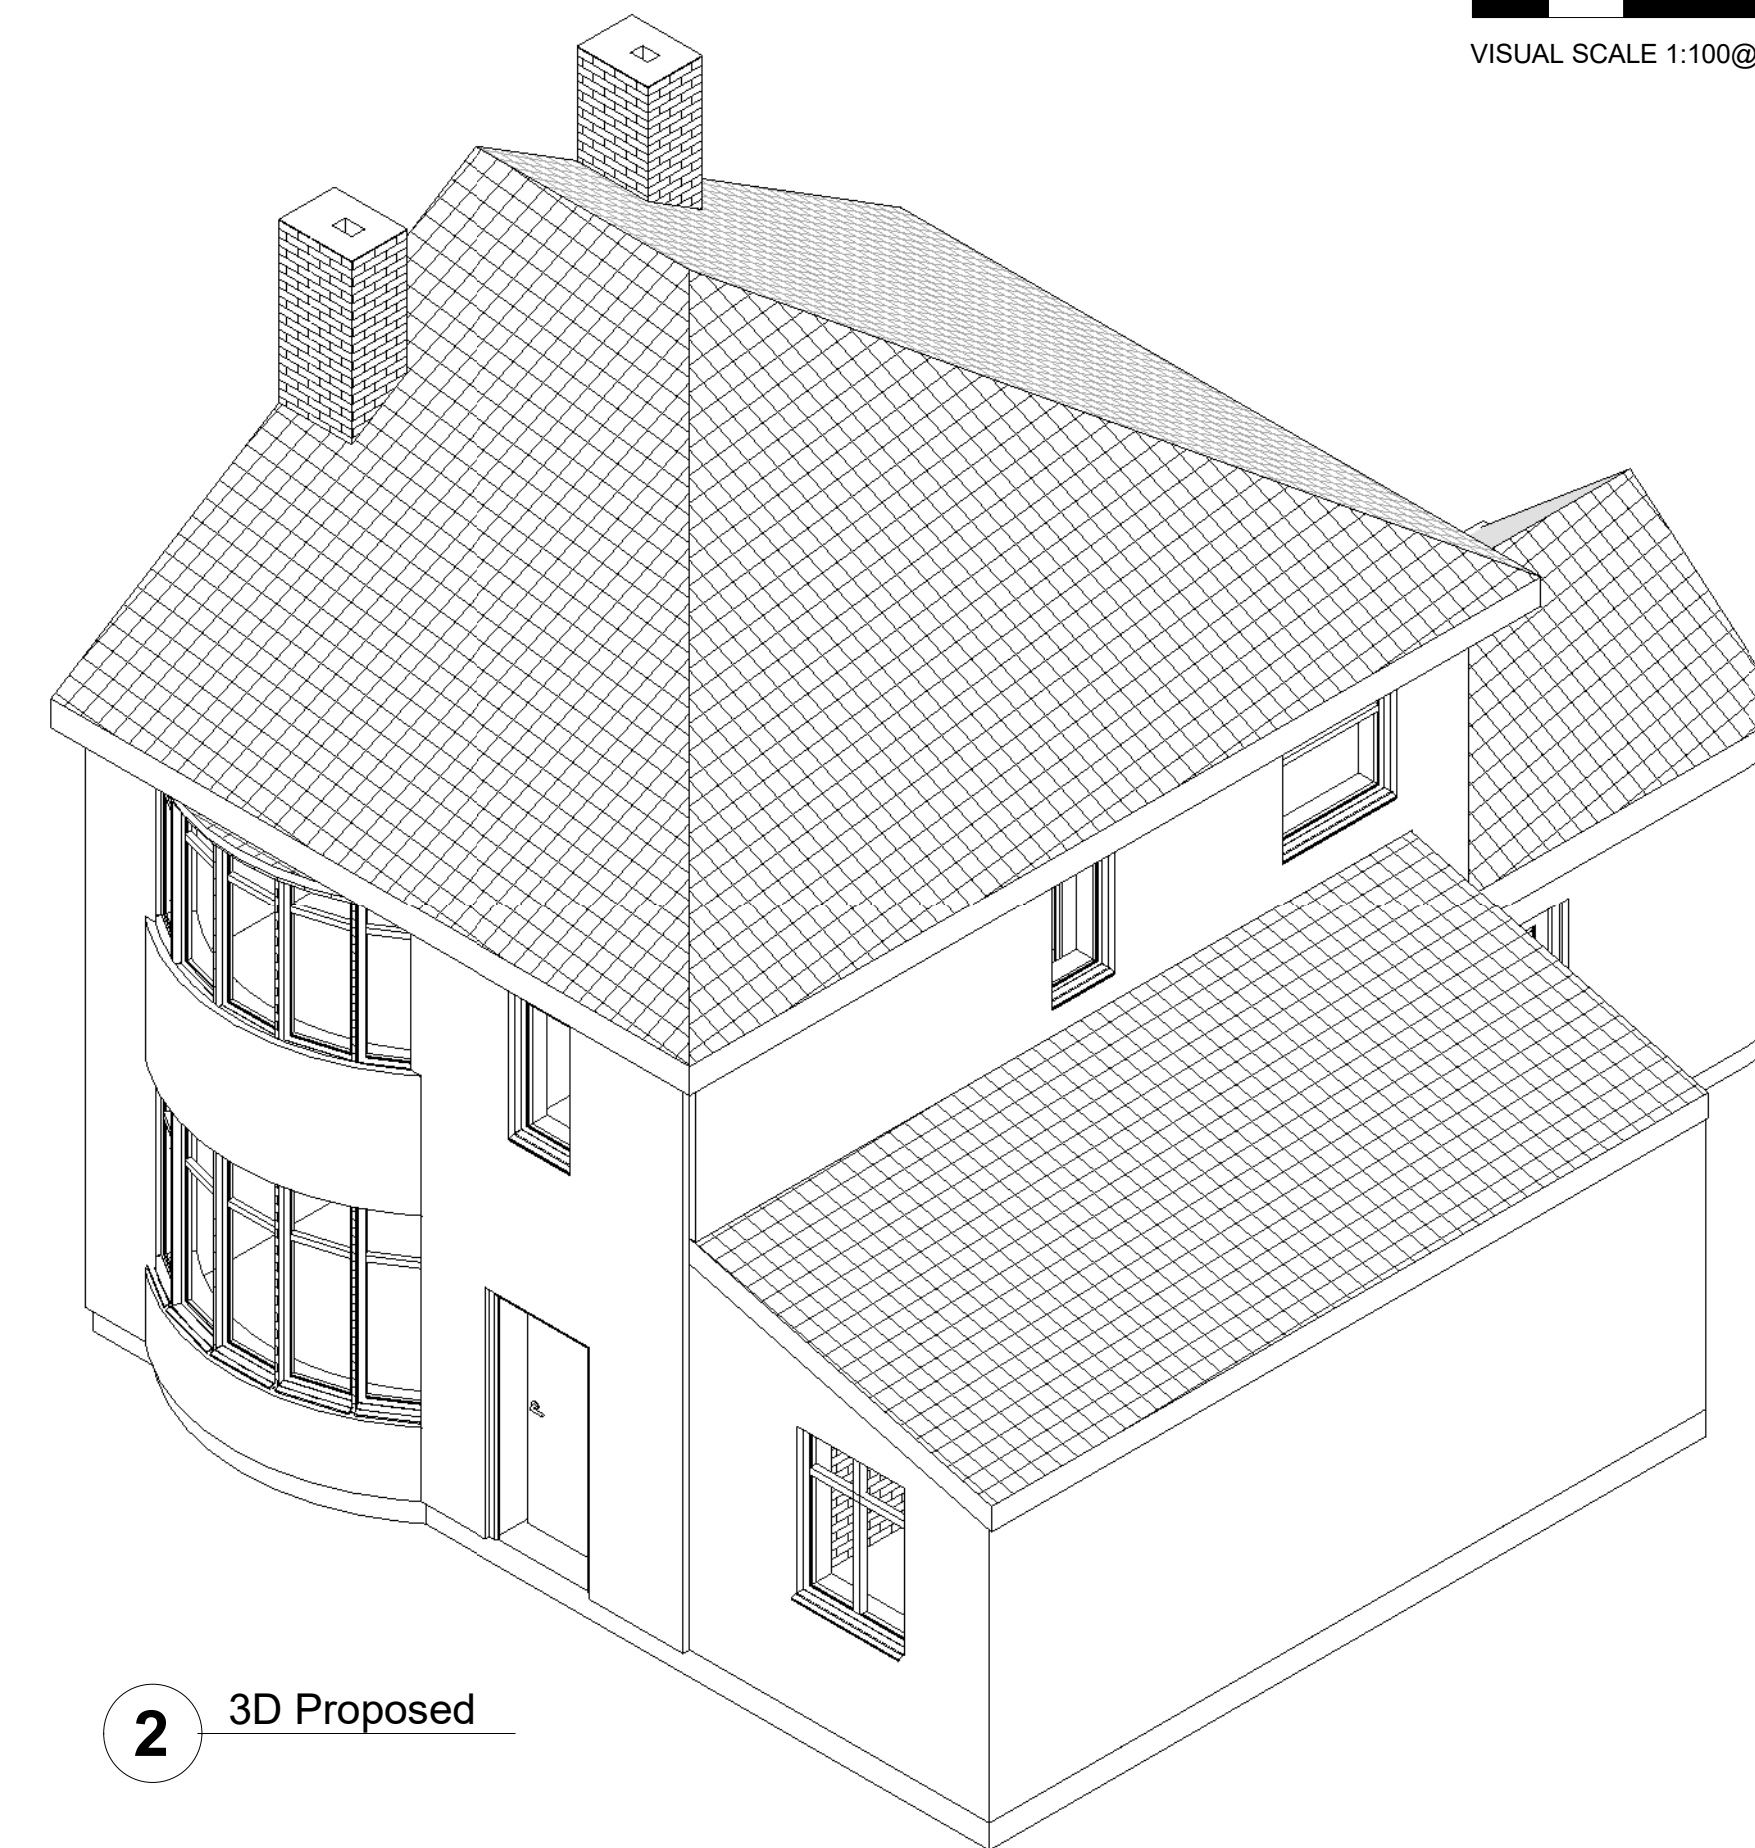


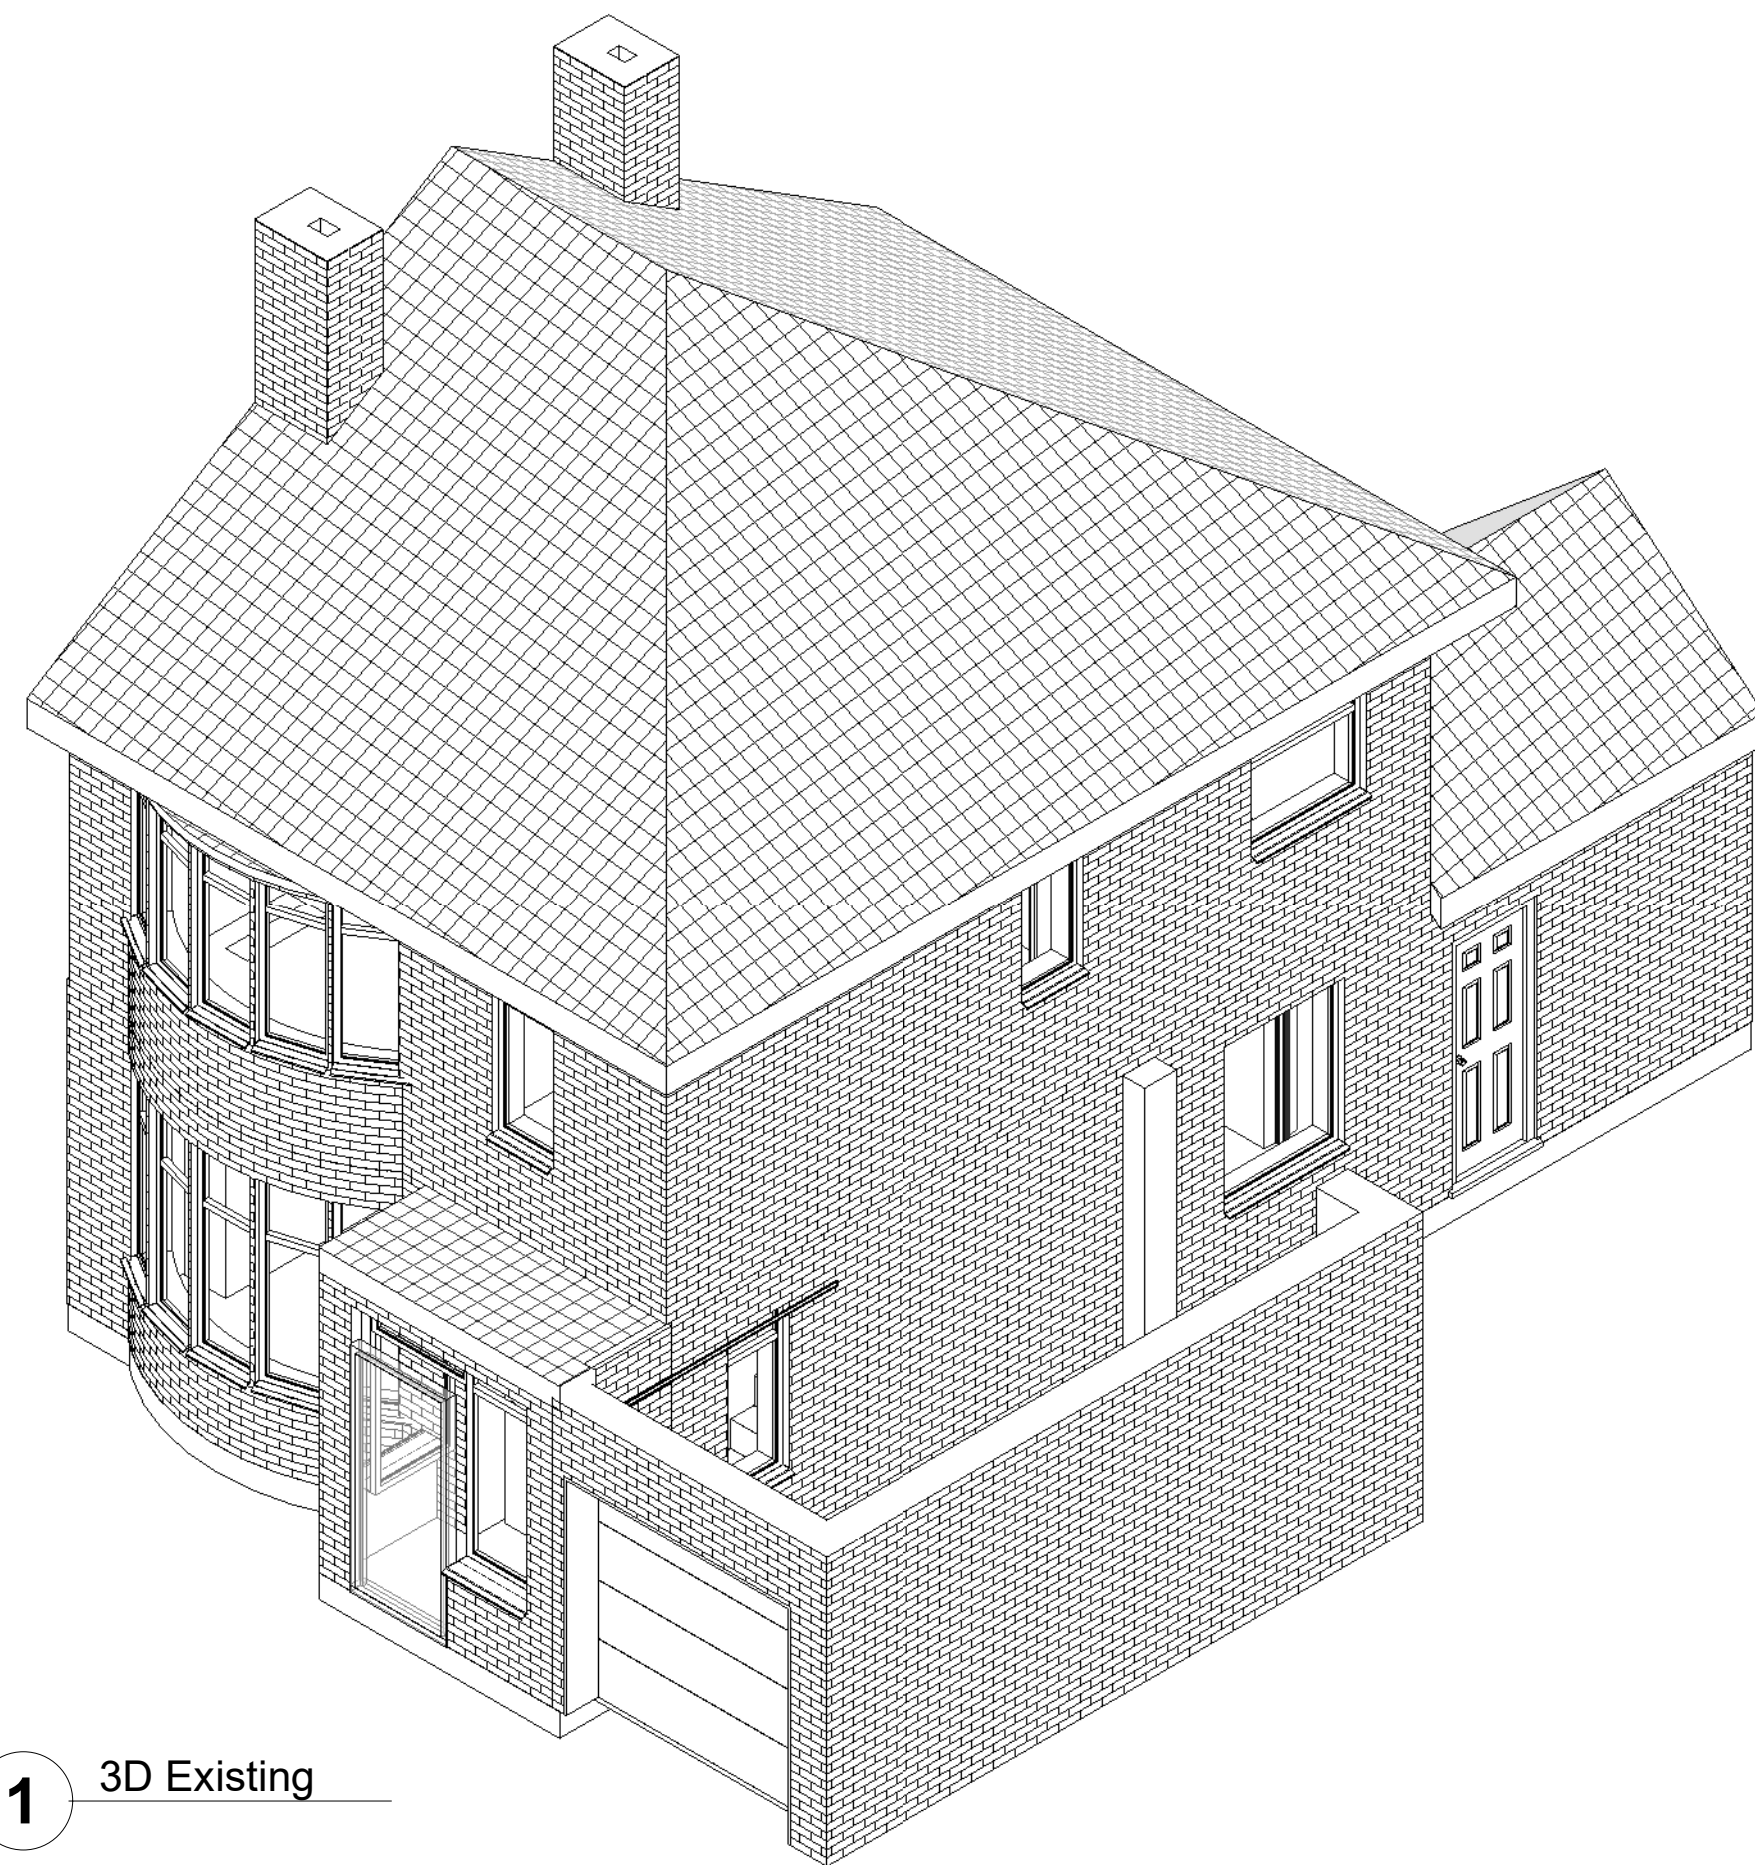

0 2 4 6 8 10m

VISUAL SCALE 1:100@A1

1. All dimensions in millimeters unless otherwise specified.
2. The contractor to check all dimensions, angles, drain runs and conditions on site before works commencement.

[illegible]

22 Micklefield Way, Borehamwood, WD6 4LG
office@mkcreative.me.uk

Client:
Tomasz Hubicki

Project:
71 Agecoft Road West, Manchester,
M25 9RF

Drawing area:

Drawing Title:
ISOMETRIC VIEW

Approved By: OK	Date: 14.08.2025
Checked By: OK	Scale:
Drawn By: MZ	Size: A1

Status:
FOR PLANNING

Drawing No.	Rev.
71 AGECOFT - 007	01