


Plan view demonstrating current area exisiting features only
- 19 Ascot Meadow, Bury

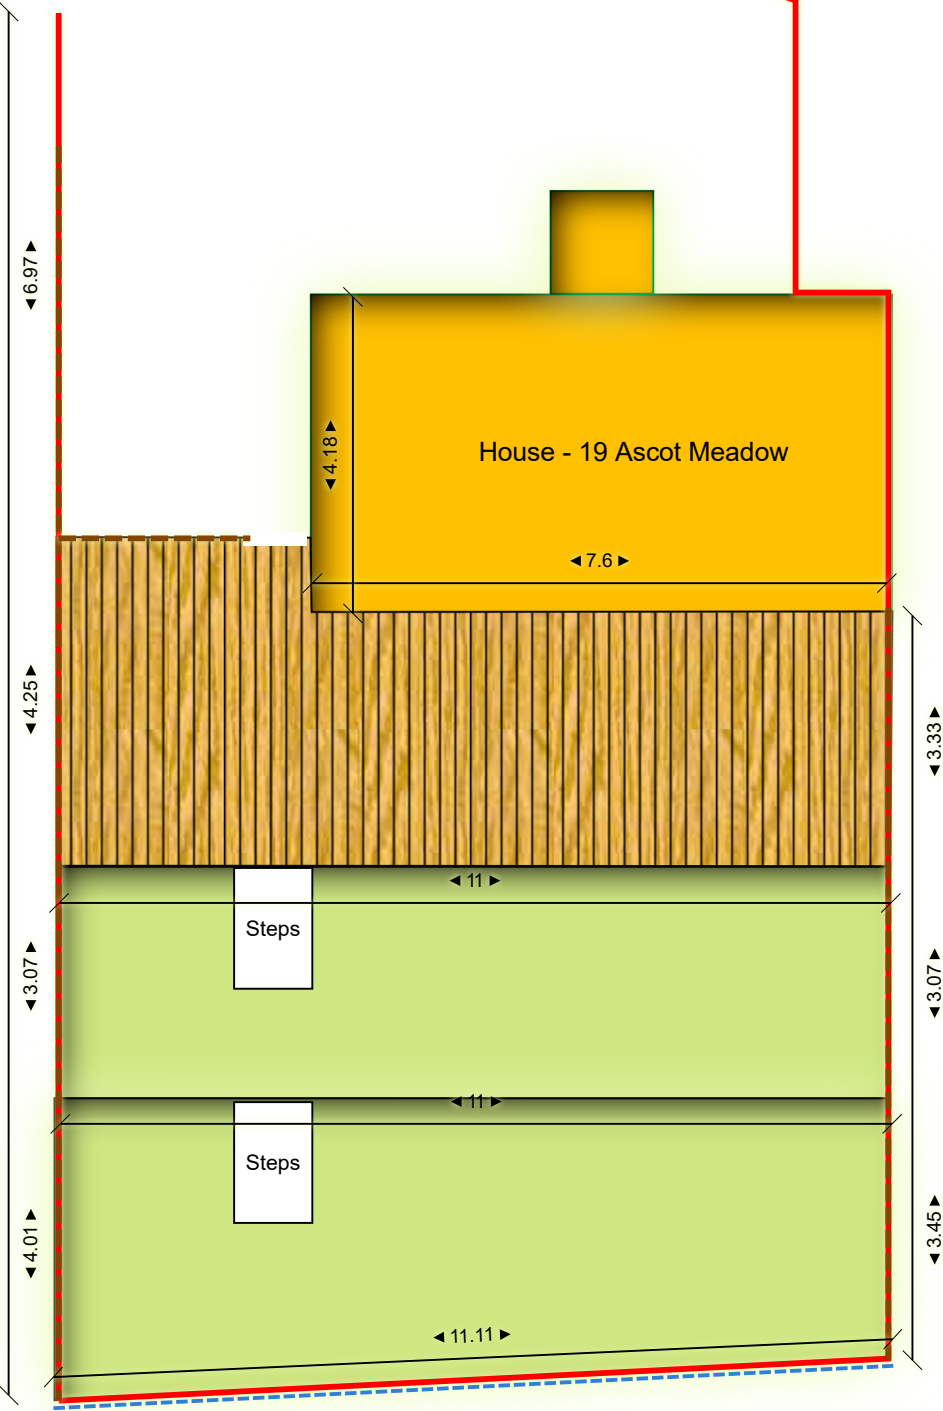

- Scale 1:100
- Existing metal railings 1.2m high 
- Existing timber fence 1.4m high 
- Boundry Line 
- Exisiting decking 
- Grass 