
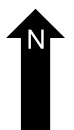
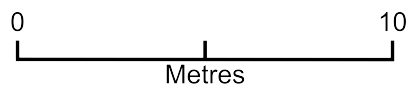


Boundry Plan 19 ascot meadow

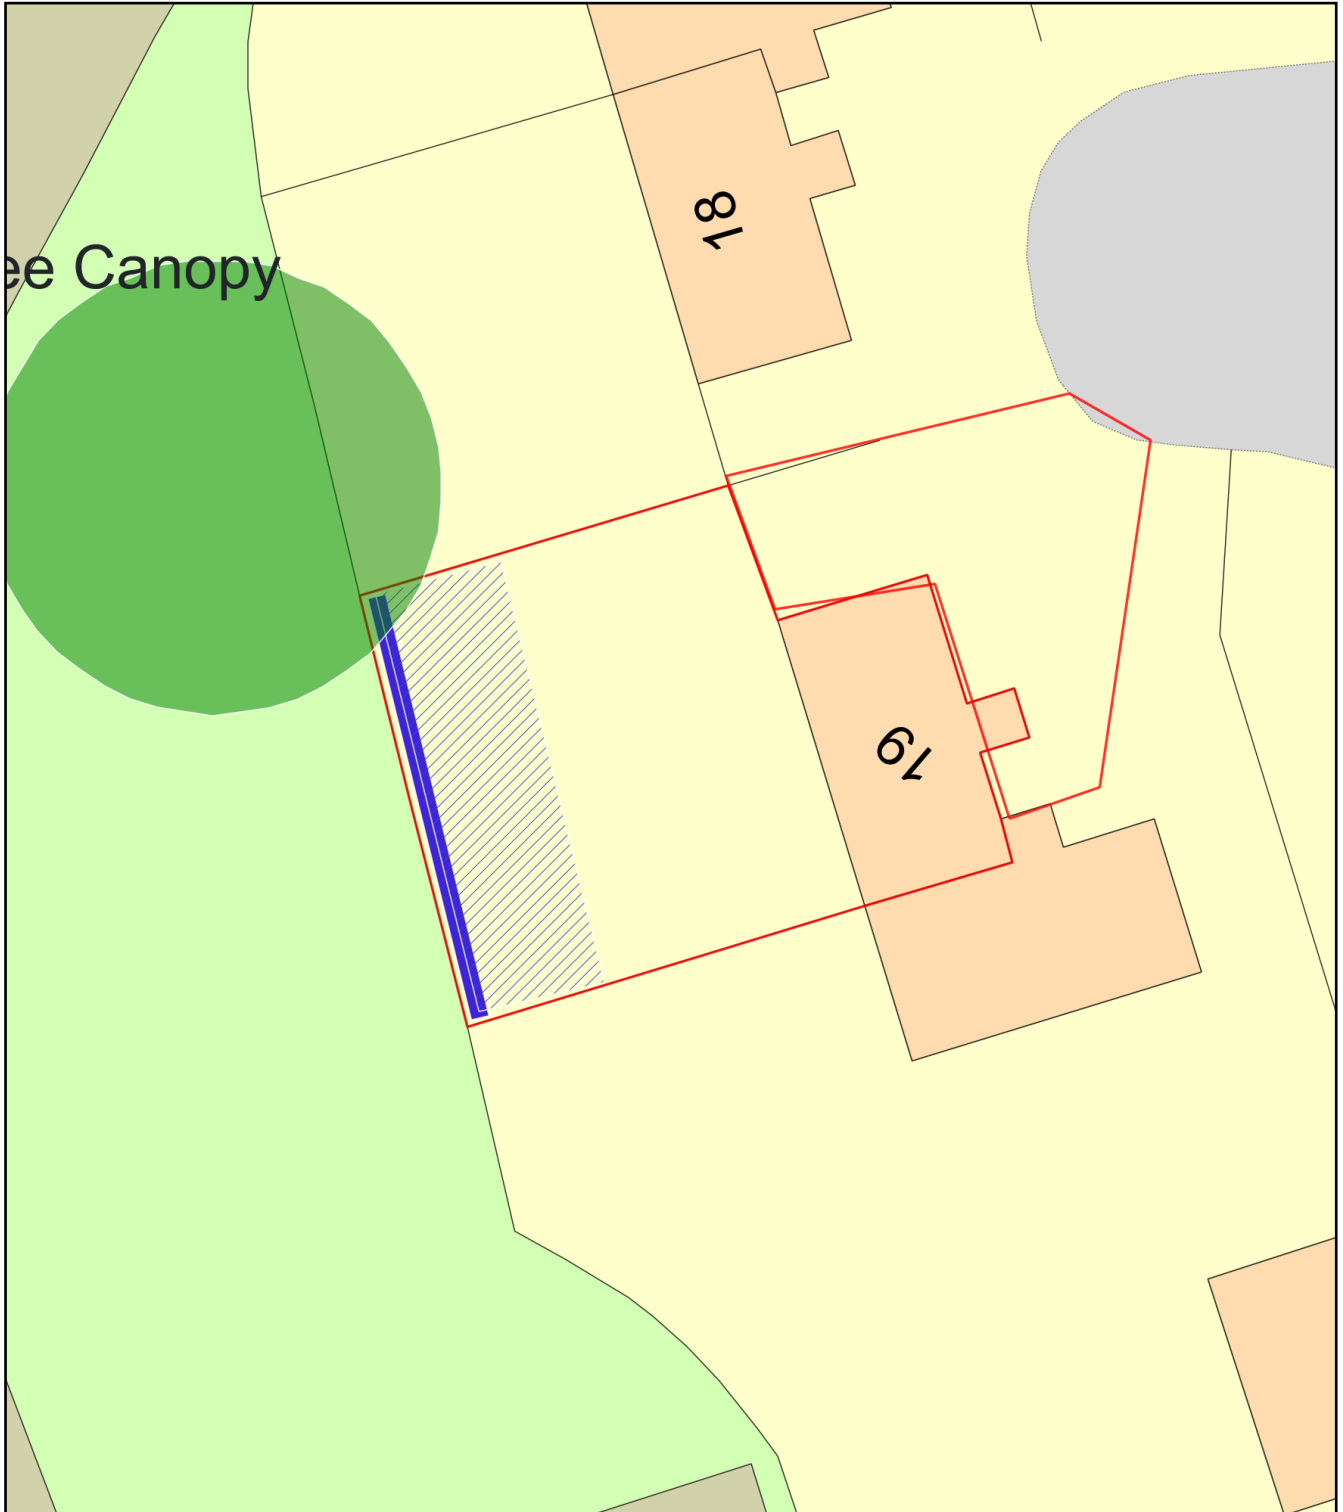

Plan Produced for: Taya Hornsby

Date Produced: 14 Feb 2024

Plan Reference Number: TQRQM24045201646267

Scale: 1:200 @ A4