
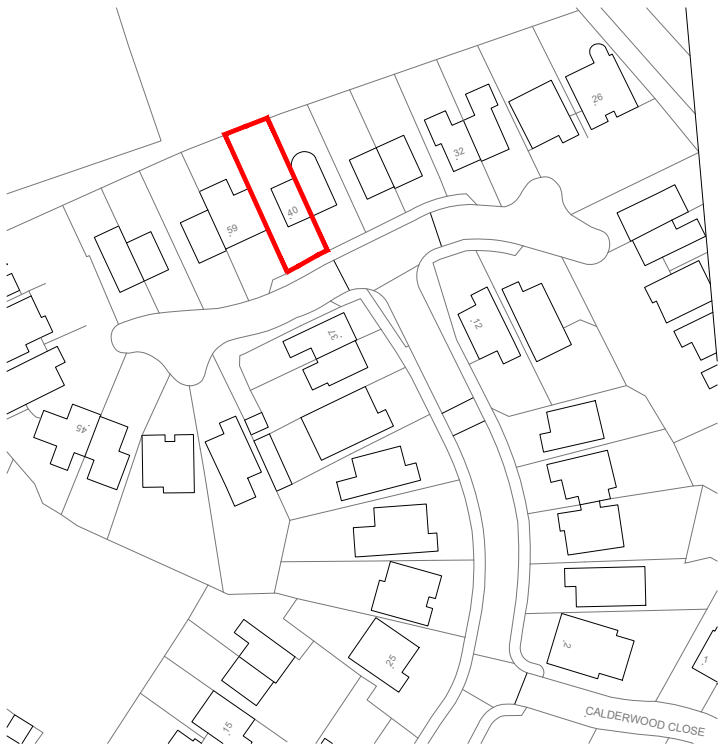


SITE LOCATION PLAN 1-1250

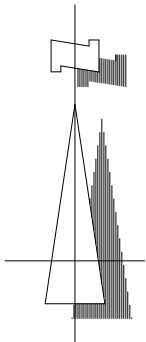

Crown Copyright and database rights 2023 OS Licence no. AC0000849896

CLIENT Scott Creer		TITLE Site Location Plan				REV		DESCRIPTION		DATE 2A BANK STREET BURY LANCASHIRE BL9 0LA T : 0161 797 2077 F : 0161 797 2088 E : info@equilibriumarchitects.co.uk	
PROJECT Two Storey Side Extension to 40 Brookwater Close, Tottington BL8 3LD		SCALE 1:1250@A4	DATE Jan 2024	DRAWN PM	CHECKED -						
		DRAWING NO. R-0817-SLP	CAD REFERENCE NO.		REVISION						