


Fletcher Fold Kitchen Extension

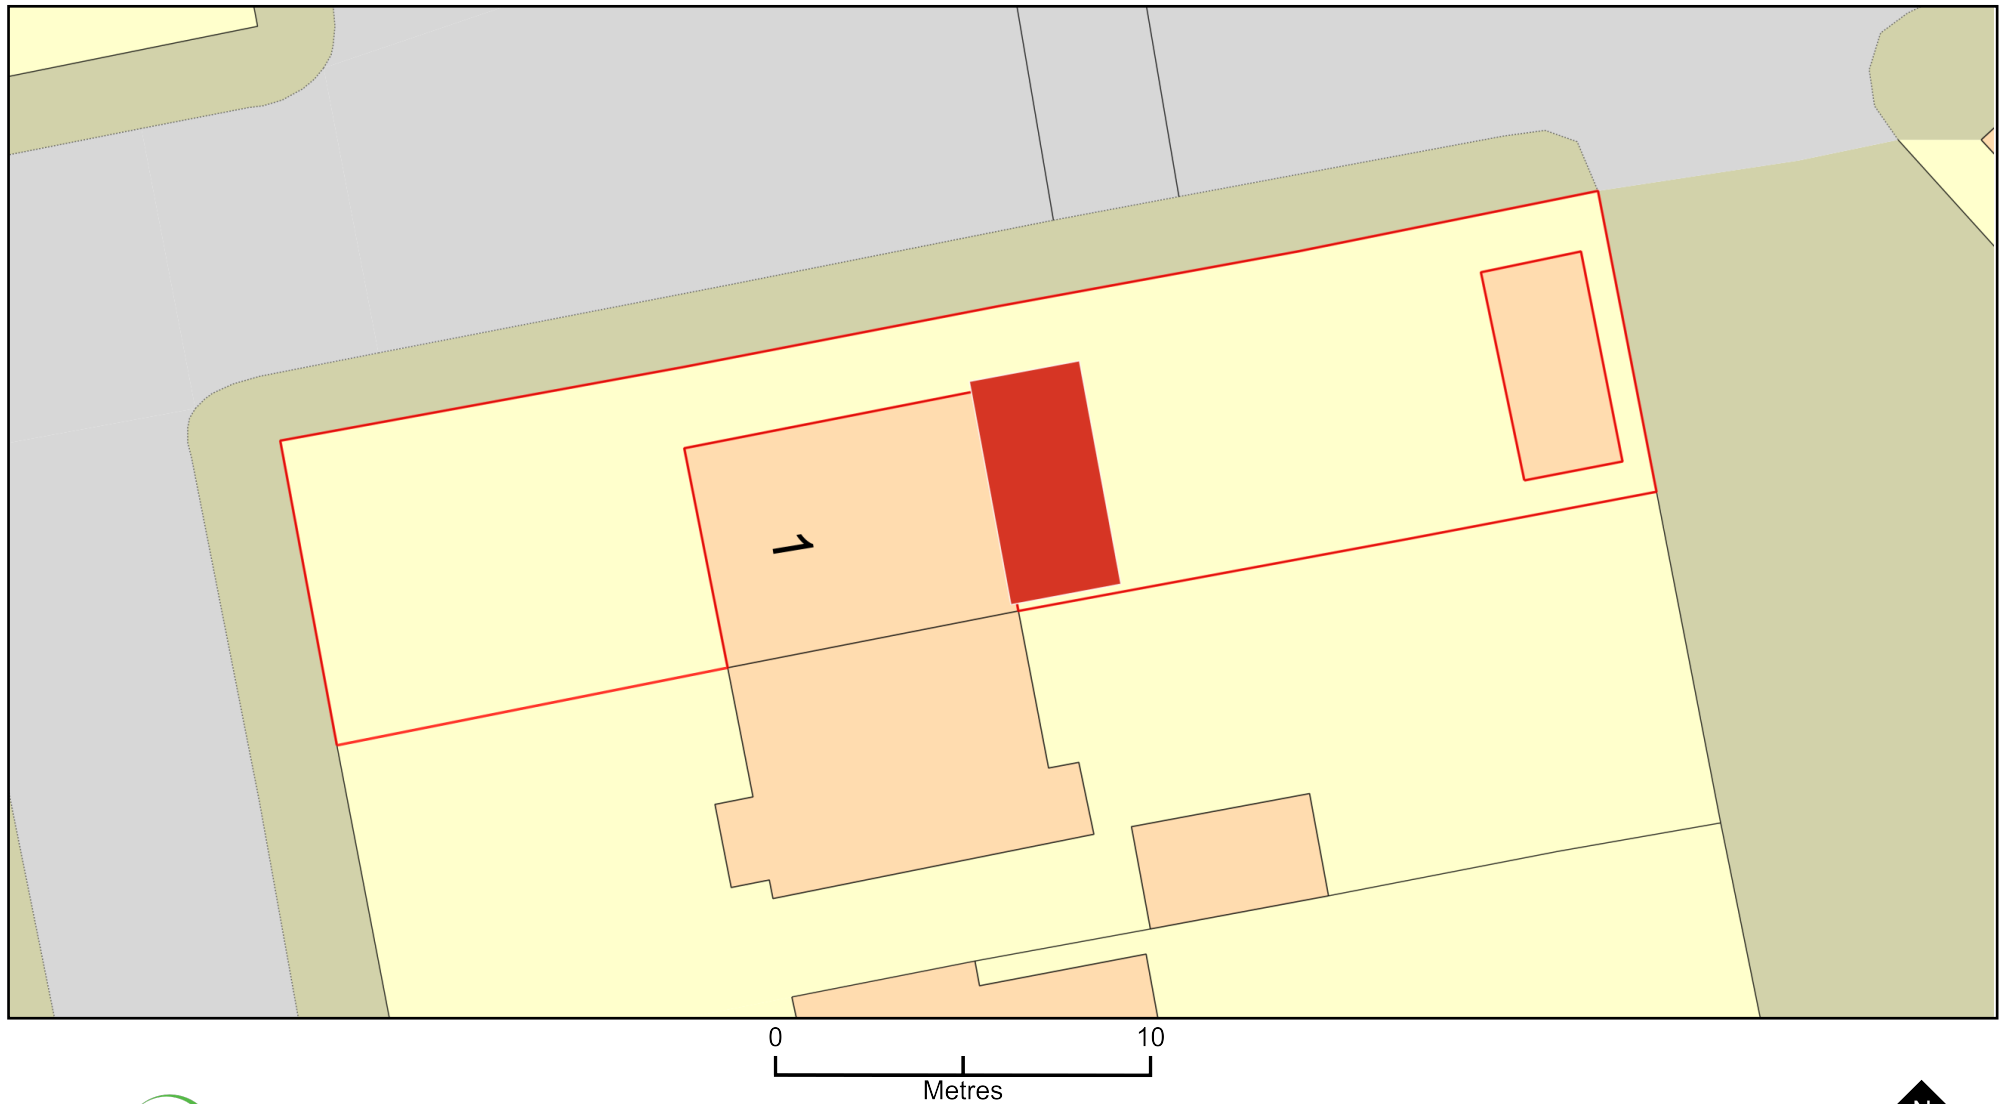

Plan Produced for: Adrian Kedzior

Date Produced: 10 Mar 2024

Plan Reference Number: TQRQM24070112720606

Scale: 1:200 @ A4

© Crown copyright and database rights 2023 OS 100042766