




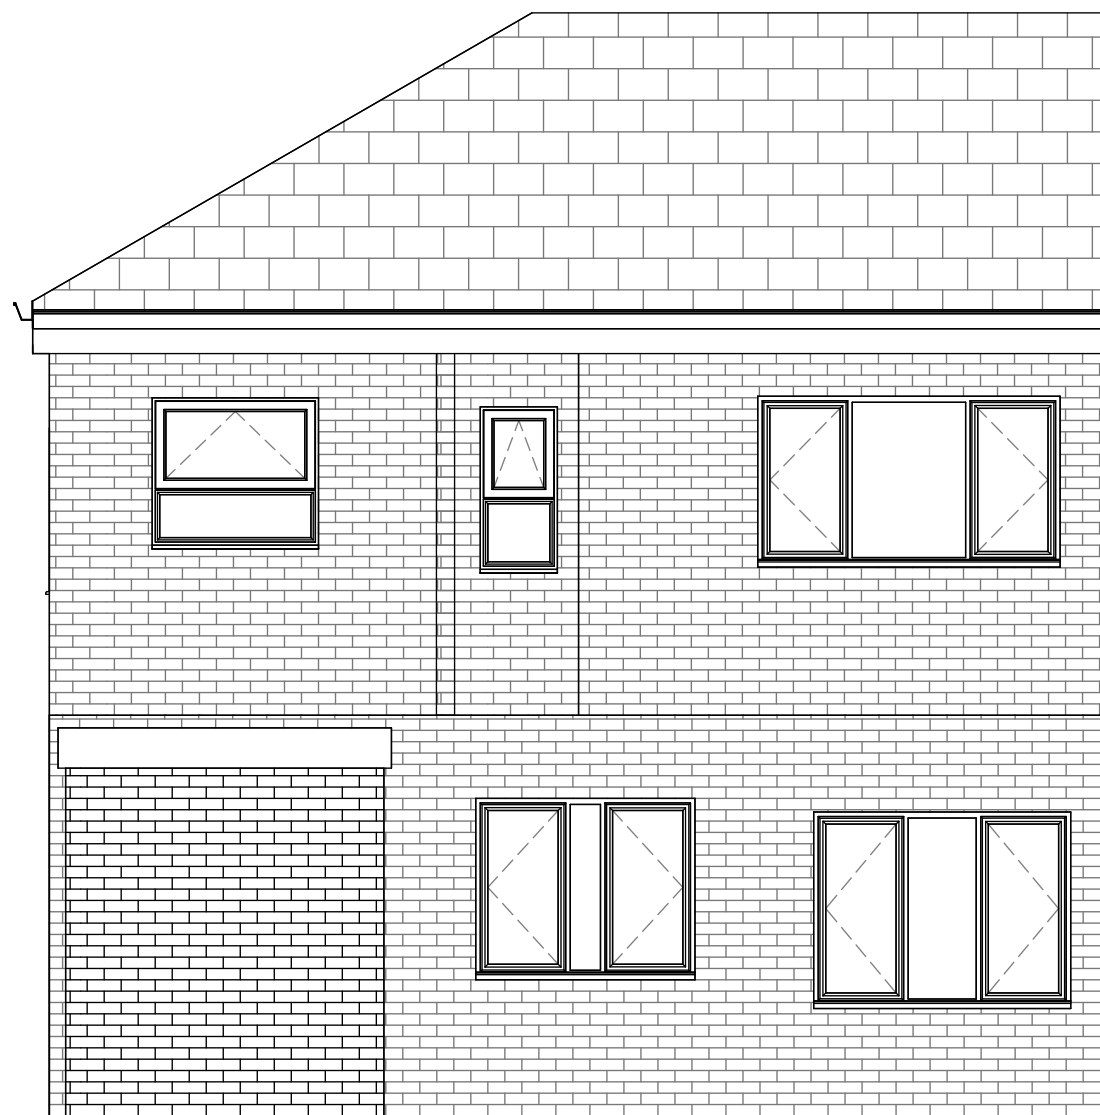

1 North EXISTING
1 : 50

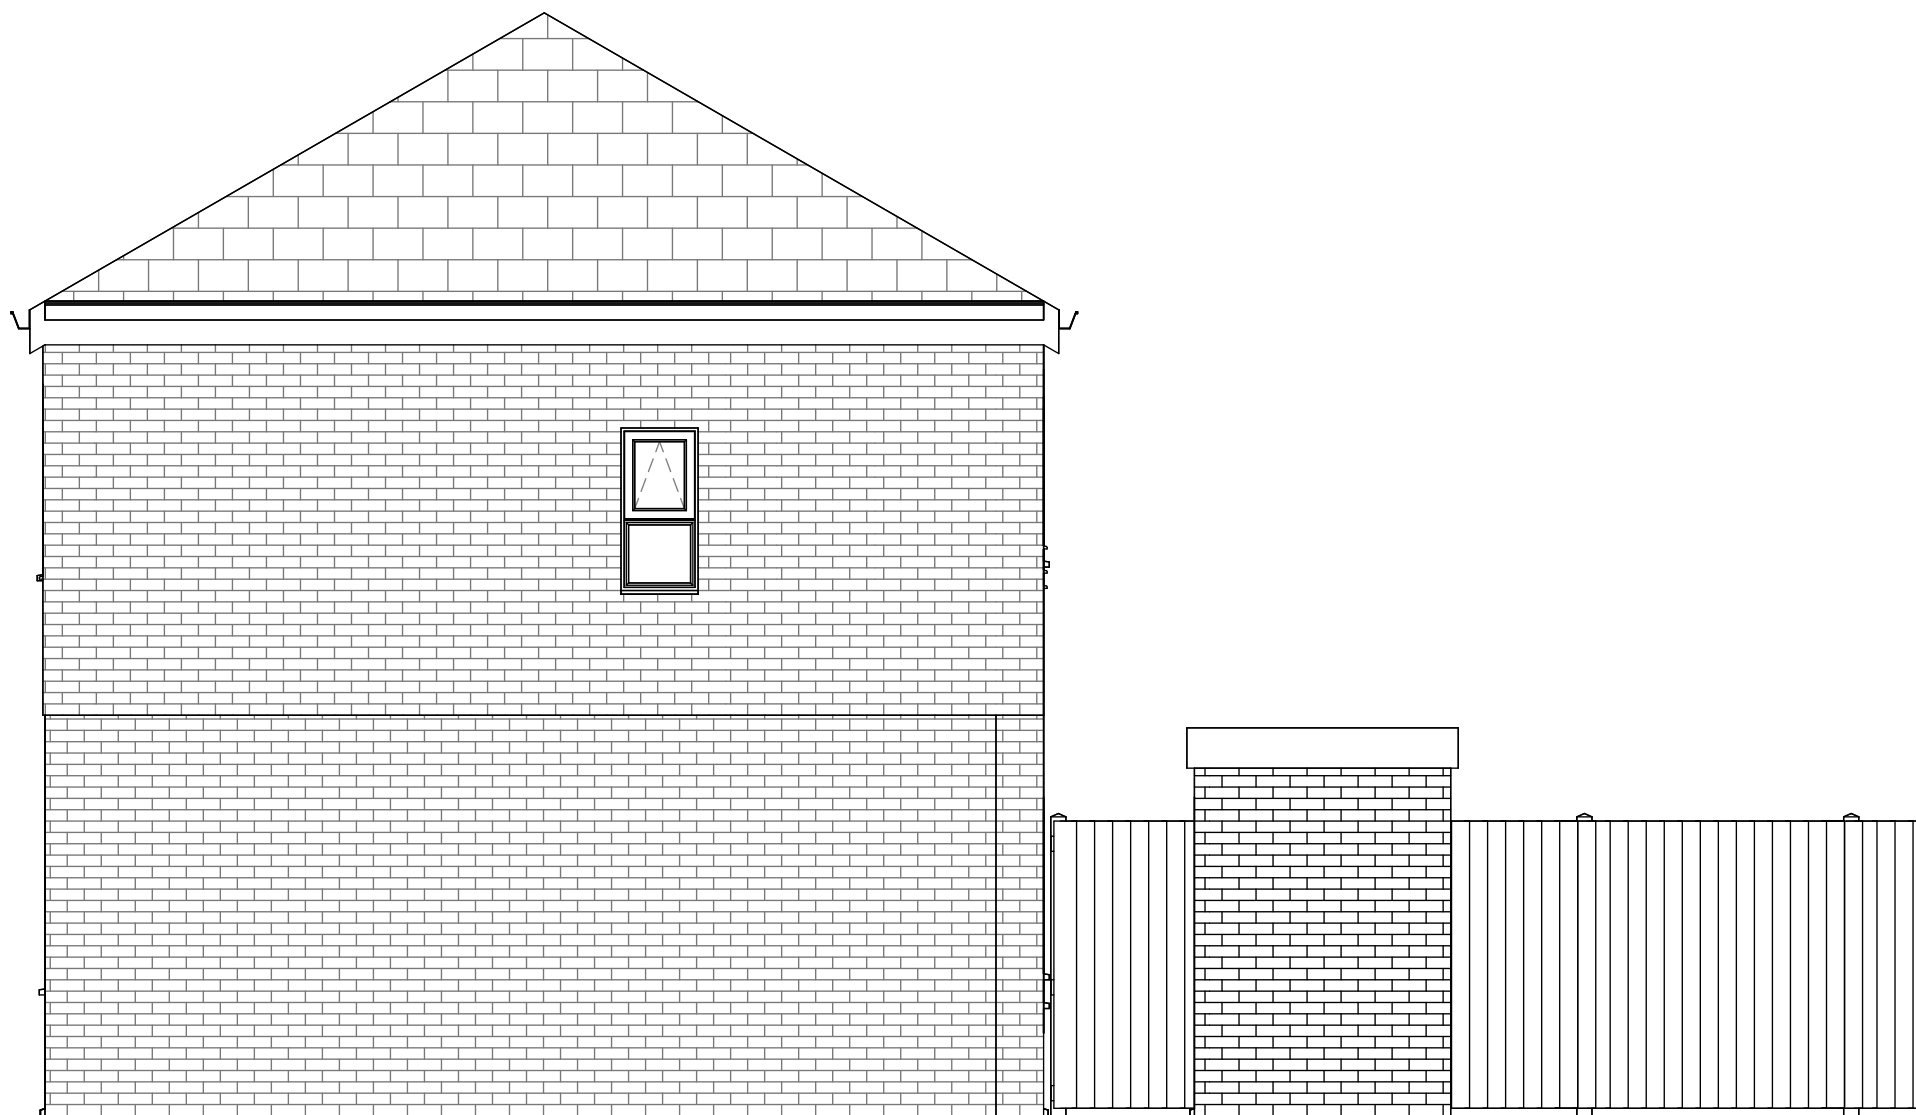

2 East EXISTING
1 : 50

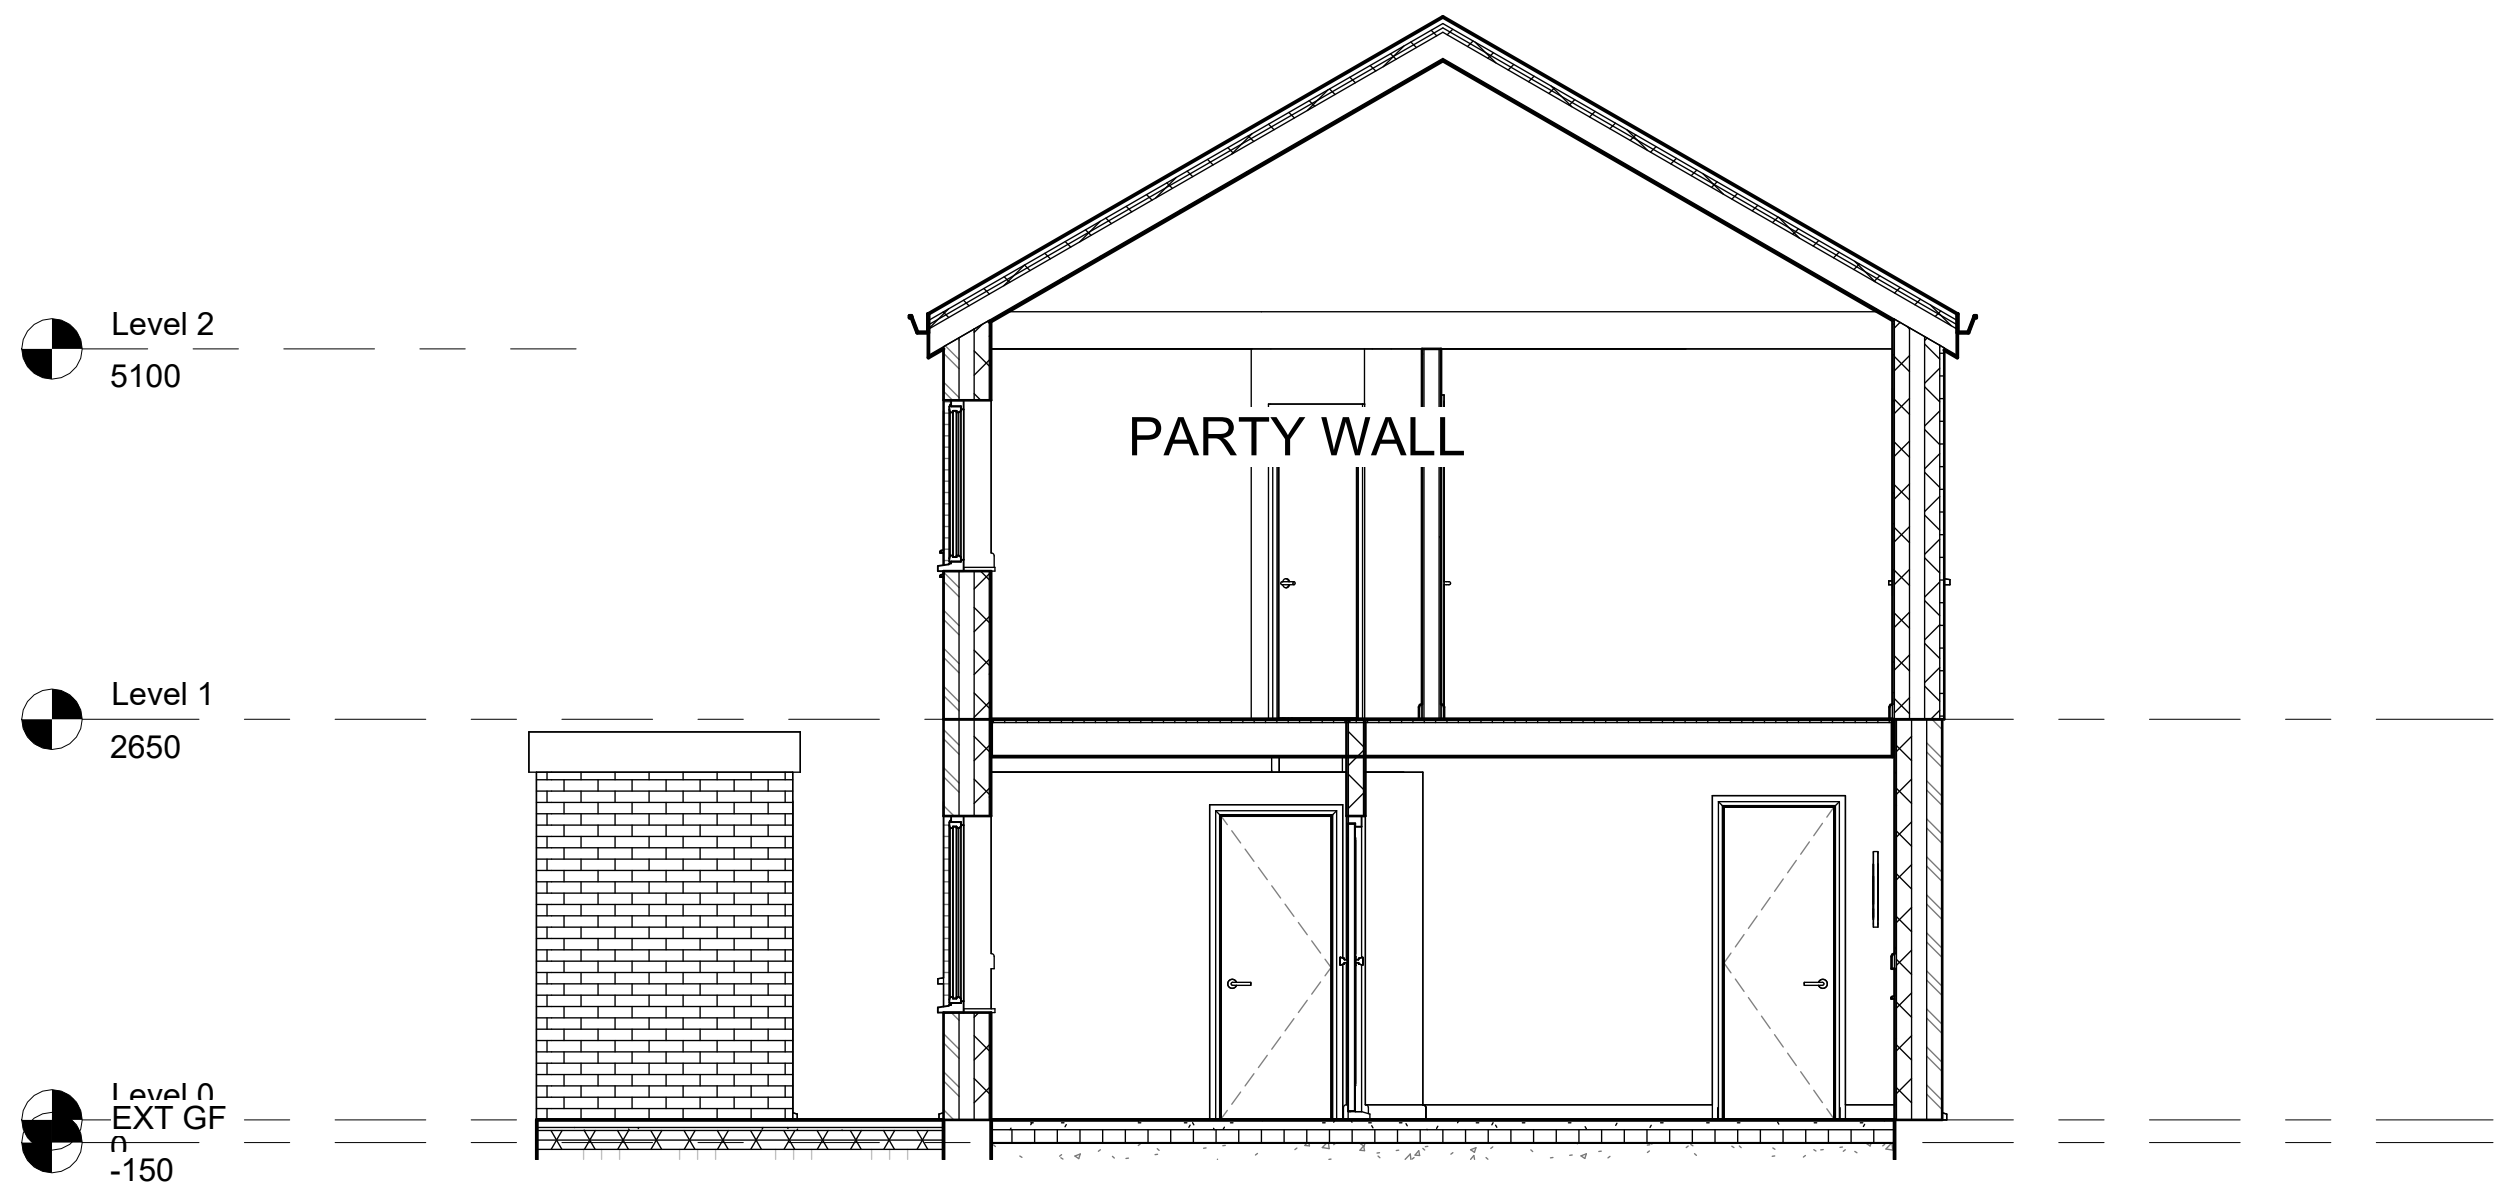

3 West Existing 01
1 : 50

Rev	Description	Date	Dr by	App by
original by		date created		approved by
NK		04/10/22		NK



0161 818 4727

www.NKARCHITECTURAL.co.uk

19 HEXAGON CLOSE, MANCHESTER, M19 8BN

client name			
MR Z MUGHAL - 3 NORTHURST DRIVE MANCHESTER M8 4LS			
project			
- REAR SINGLE STOREY AND DOUBLE SIDE STOREY EXTENSION			
drawing			
EXISTING ELEVATIONS			
computer file		plot date	
C:\Users\TRADE\Dropbox\NK\003 Northurst Drive, Manchester, M8 4LS\3 Northurst Drive Manchester M8 4LS.rvt			
project number		scale	
2024.0042.2248		1 : 50 @A1	
drawing number		rev	
A102		issue status	
		BUILDING REGS	

This drawing is to be read in conjunction with all related drawings. All dimensions must be checked and verified on site before commencing any work or producing shop drawings. The originator should be notified immediately of any discrepancy. This drawing is copyright and remains the property of NK Architectural.