
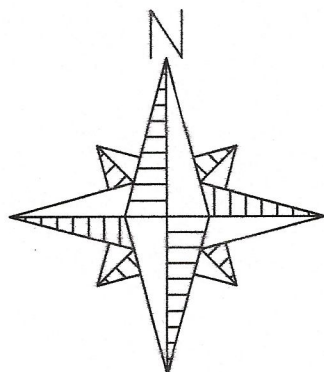


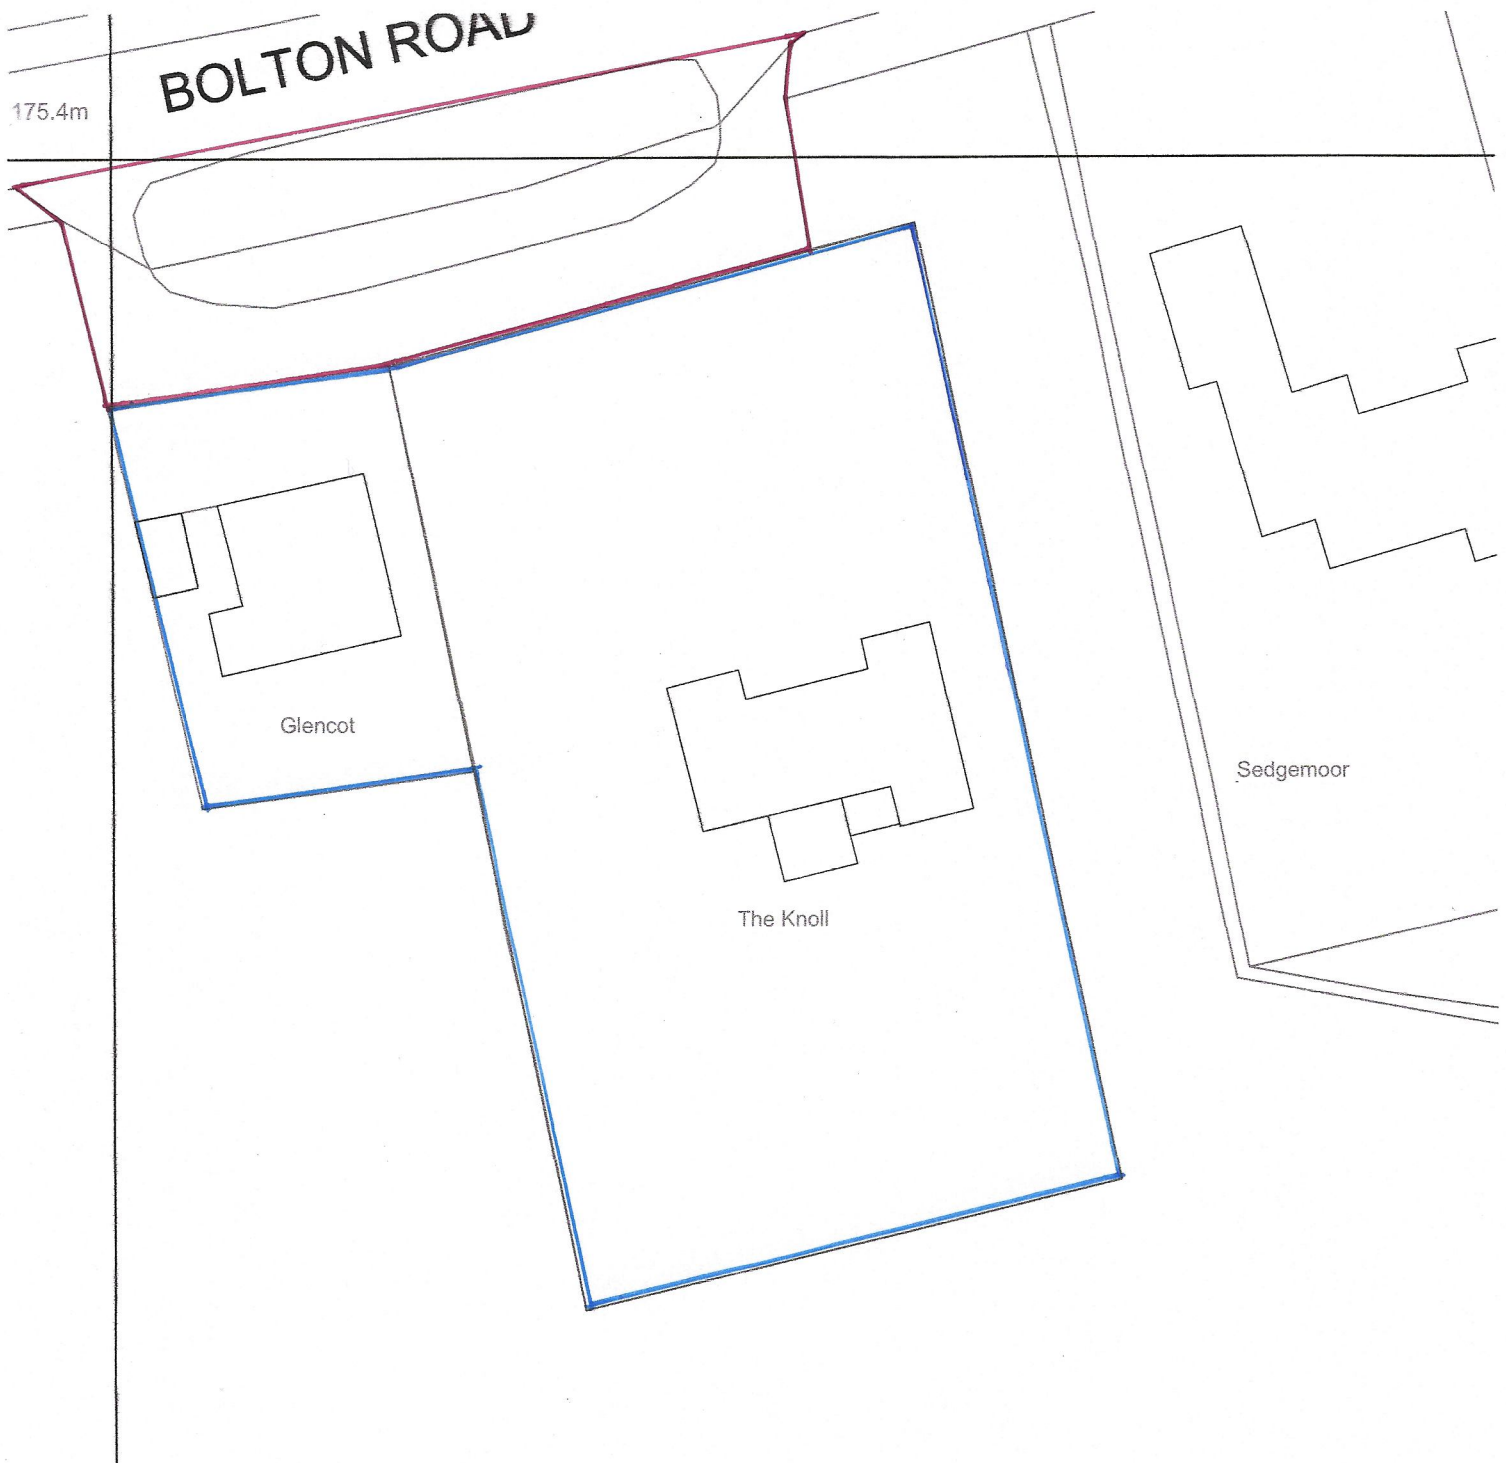

JOHN HOLT ARCHITECTS LTD

SITE BLOCK PLAN

The Knoll, 21 Bolton Road, Hawkshaw

SCALE: 1:500

CLIENT: Mr & Mrs A.Short

3 MANCHESTER ROAD BURY LANCASHIRE BL9 0DR

TELEPHONE 0161 764 8314

FACSIMILE 0161 764 6995

E-MAIL mail@holtarchitects.co.uk

DO NOT SCALE DRAWING