


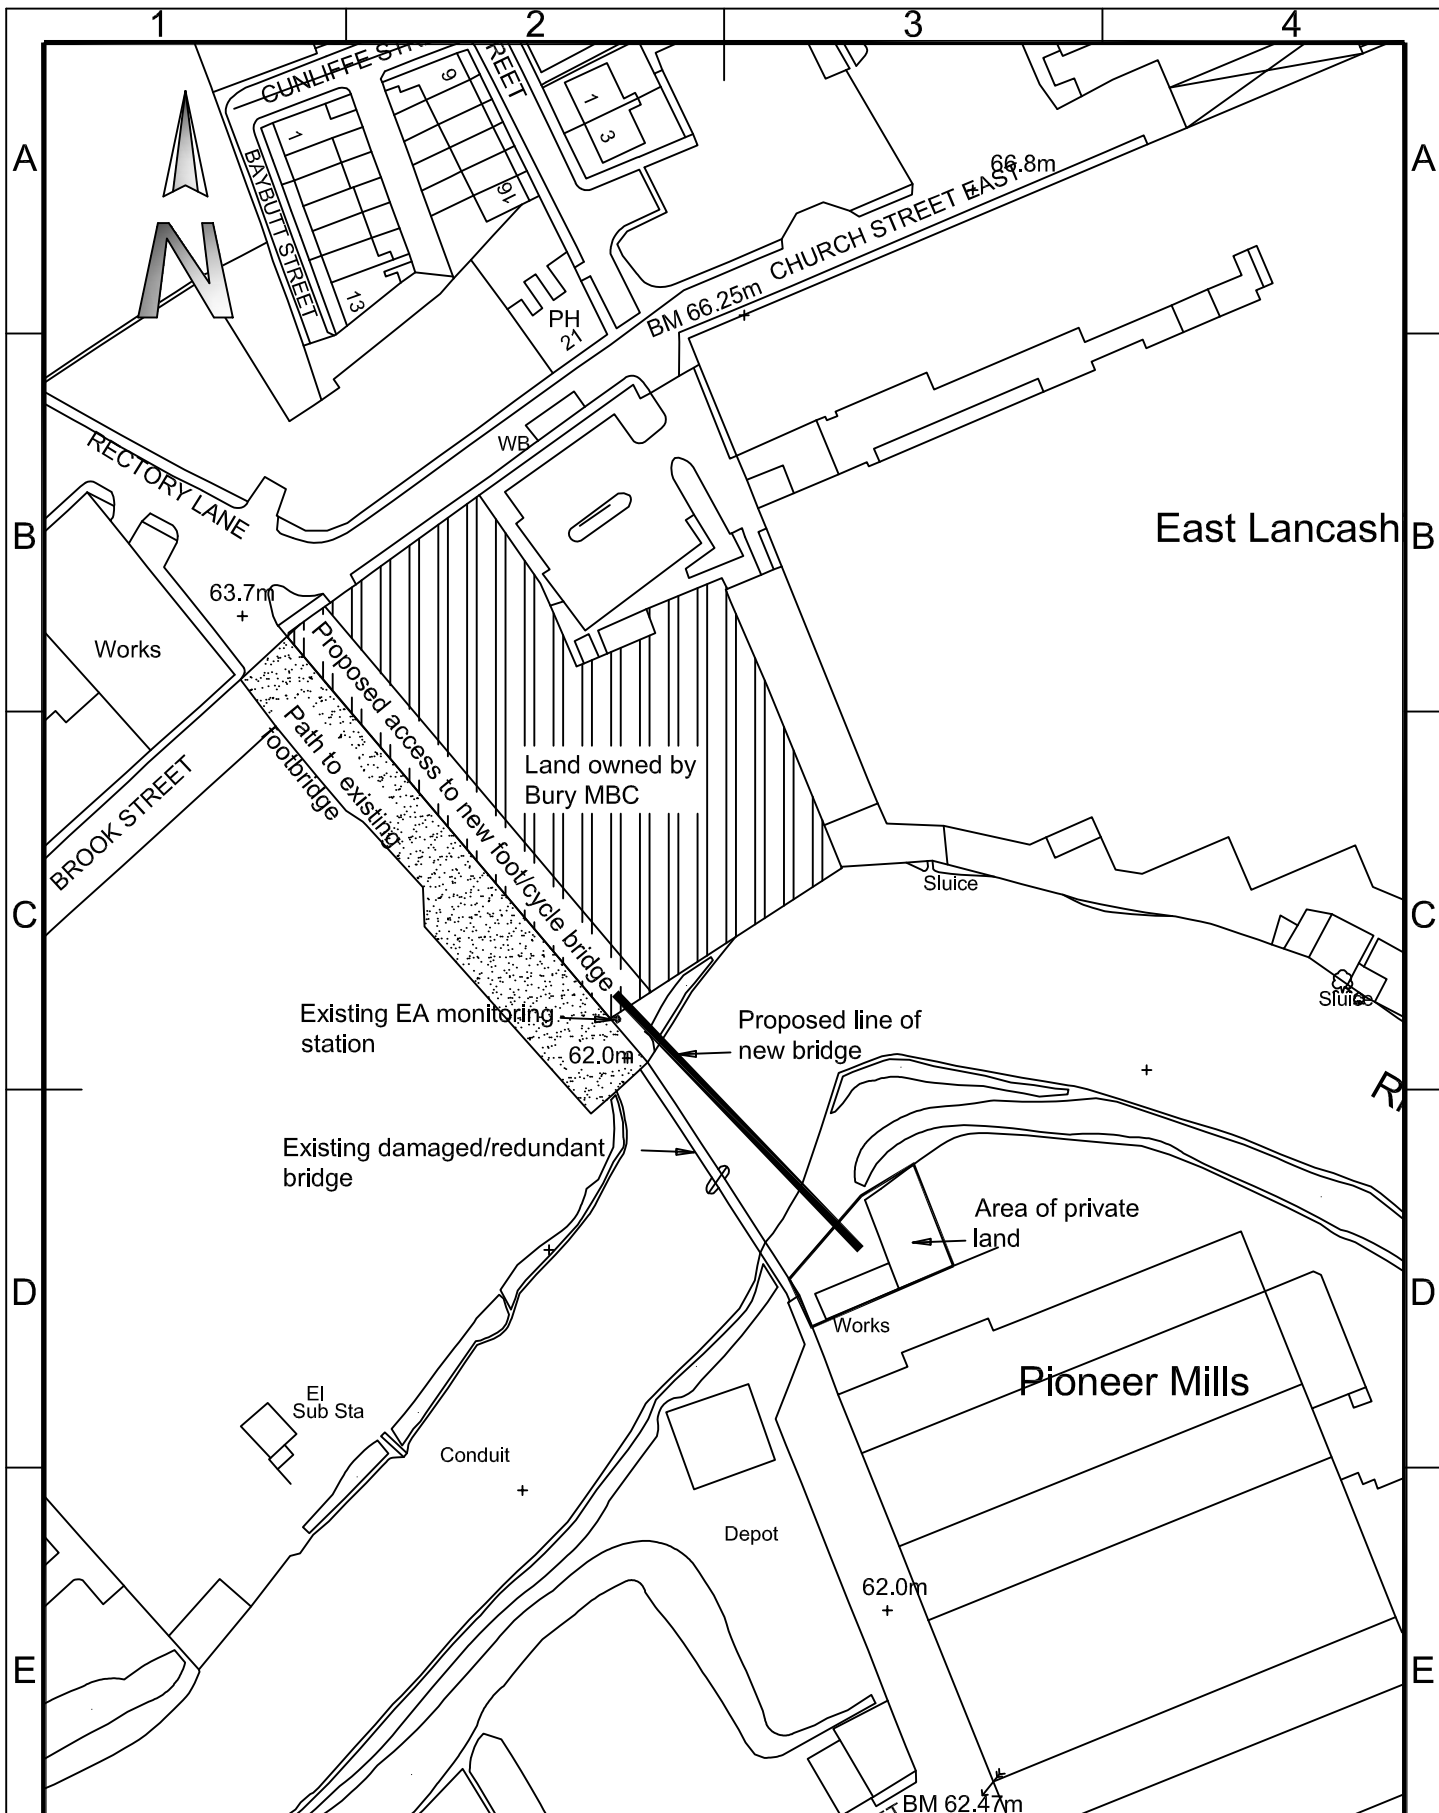

© Crown Copyright and database right 2016. Ordnance Survey 100023063.

Operations

Engineering Consultancy Services
 3 Knowsley Place, Duke St, Bury BL9 0EJ
 Tel: 0161-253-5000 Fax: 0161-253-5794
 E-mail: engcon@bury.gov.uk
 Internet: www.bury.gov.uk



Project Title
**Milltown Street Cycle Bridge
 Location Plan**

Scale 1:1250	Date April 22
------------------------	-------------------------

Drawn by MN	Checked by
-----------------------	------------

Drawing No. B142/EA	Revision
-------------------------------	----------