



Proposed Residential Development to Site at Redisher Finishing Techniques Ltd.



SECTION A ~ A ELEVATION (1:100)

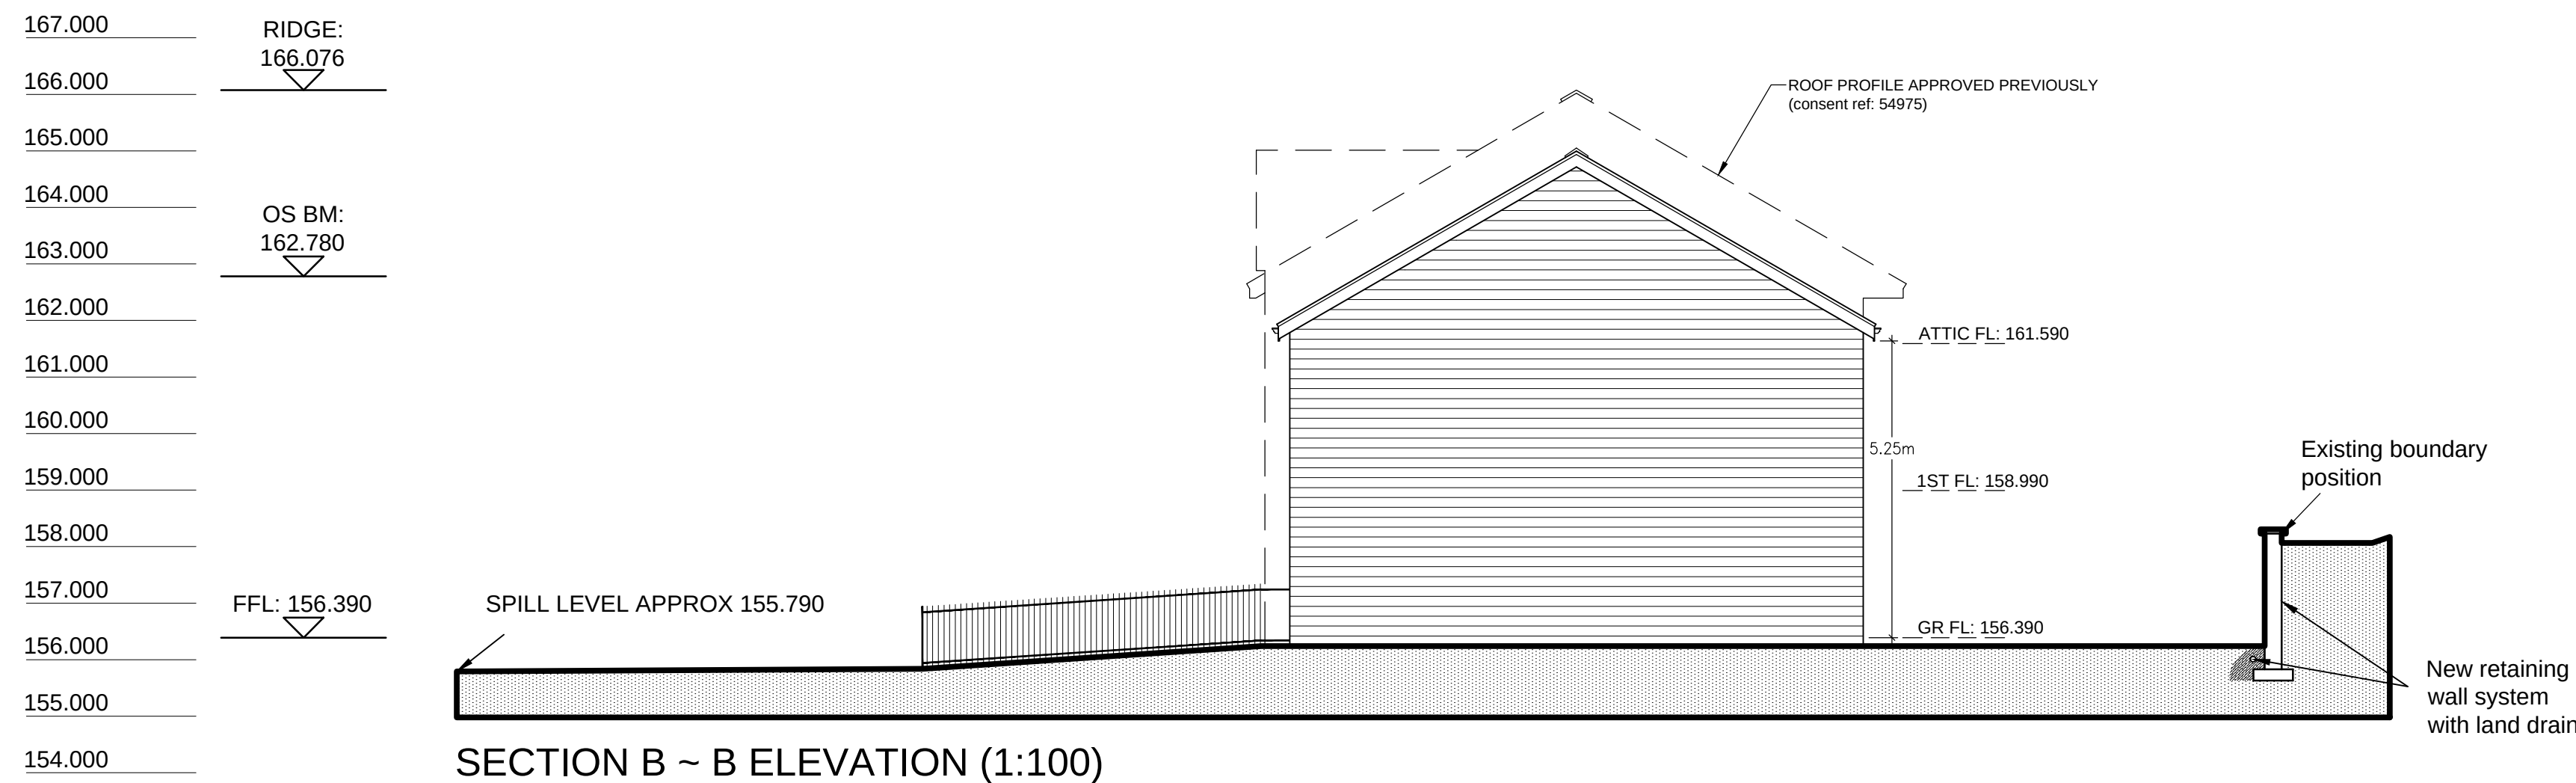

SECTION B ~ B ELEVATION (1:100)

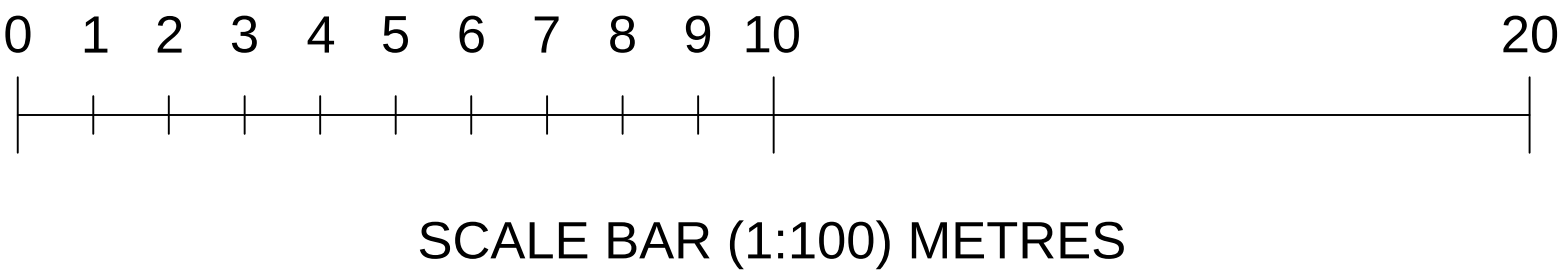

Revisions:  
A - 10.10.2023 - JPE - Height of all three dwellings reduced by 1.0m (compared to consent ref: 54975), and elevations redesigned.

6 SCHOOL ST, RADCLIFFE, MANCHESTER, M26 3BP.  
TEL: 0161 724 8027  
FAX: 0161 725 9095  
EMAIL: info@tommyerscough.co.uk

Client: Redisher Finishing Techniques Ltd

Project: Proposed Residential Development

Drawing Number: 1411 / 102A - Sections

Drawn By: JMS  
Date: 22-09-11  
Scale: A1 @ 1:100  
Checked By: