



Proposed Residential Development to Site at Redisher Finishing Techniques Ltd.

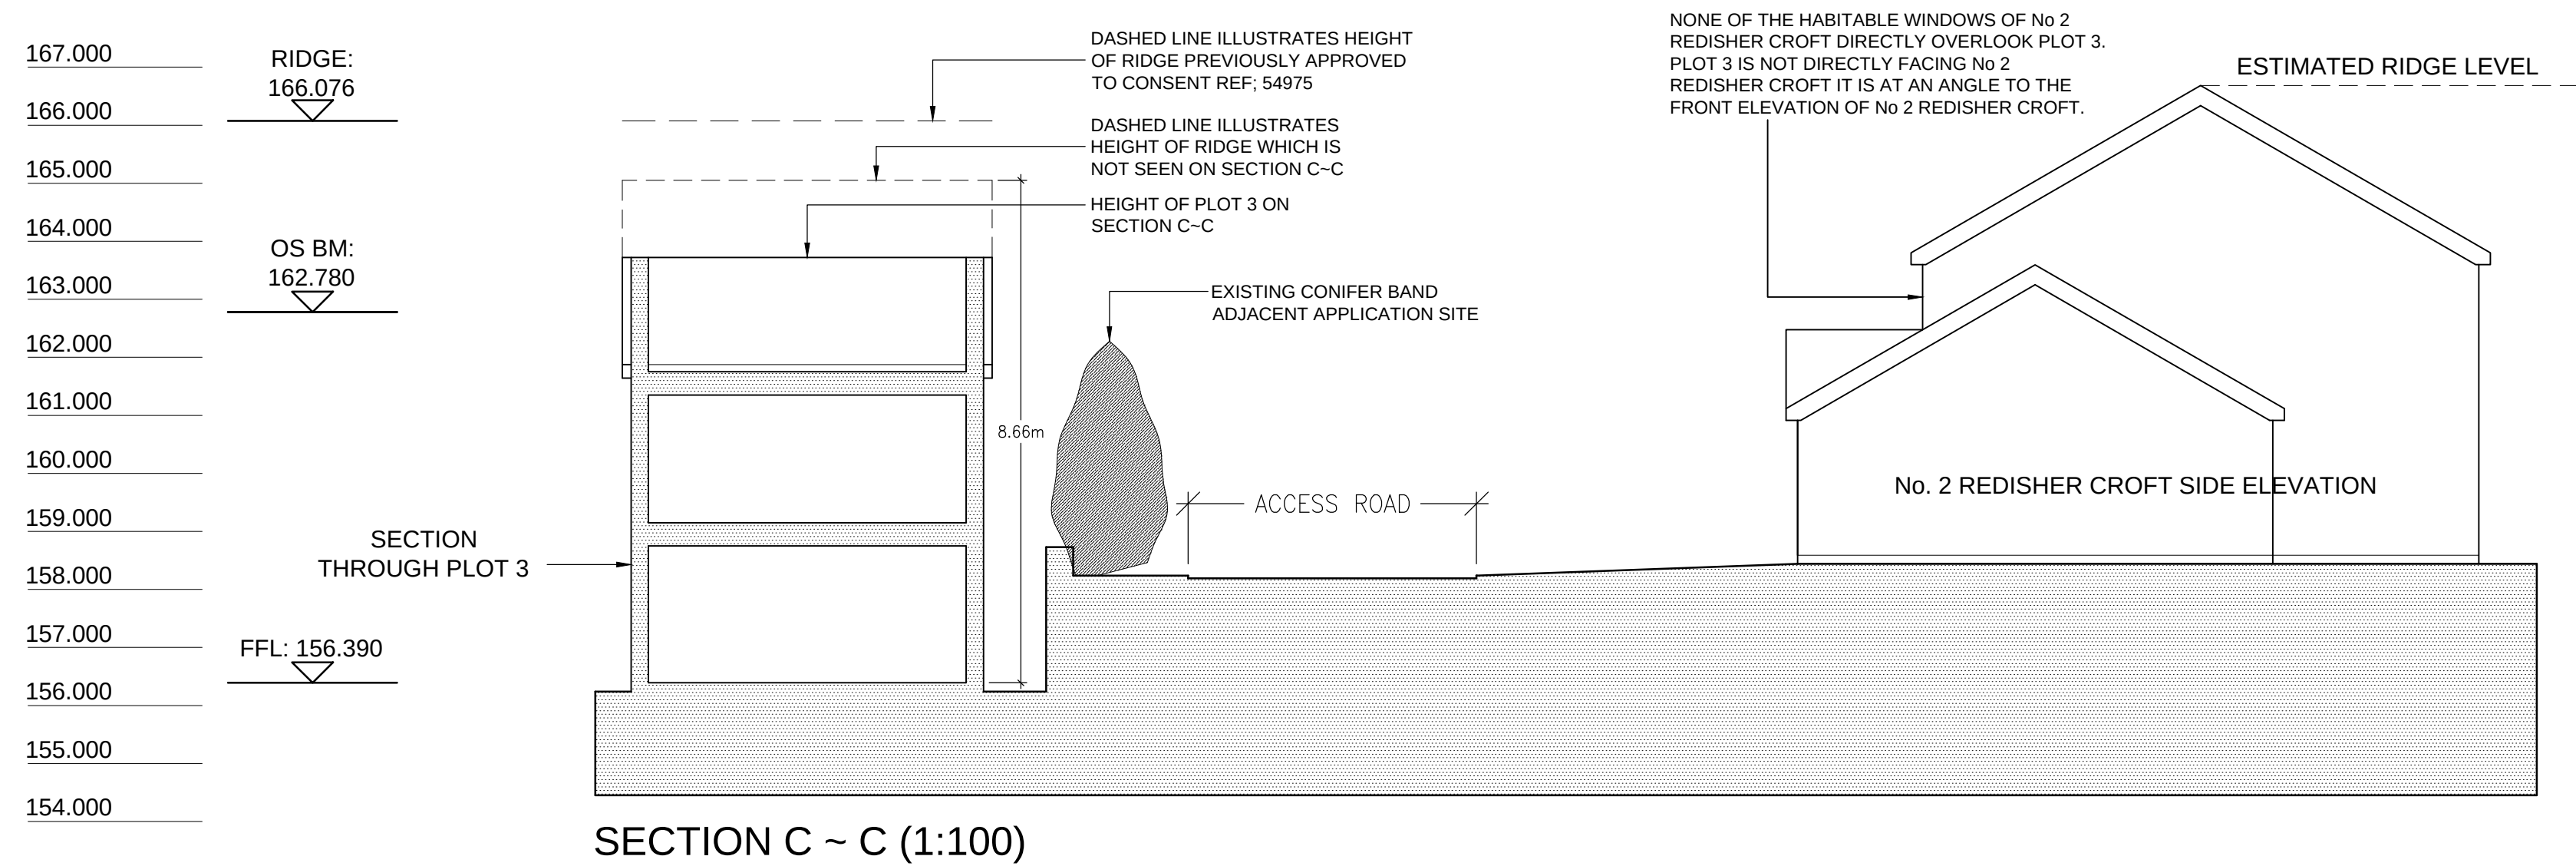

Revisions:

A - 10.10.2023 - JPE - Height of all three dwellings reduced by 1.0m (compared to consent ref; 54975), and elevations redesigned.

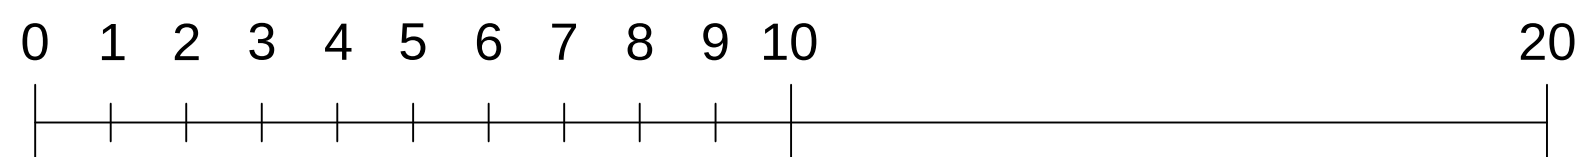

SCALE BAR (1:100) METRES

6 SCHOOL ST, RADCLIFFE, MANCHESTER, M26 3BP.
TEL: 0161 724 8027
FAX: 0161 725 9095
EMAIL: info@tommyerscough.co.uk

Client: Redisher Finishing Techniques Ltd

Project: Proposed Residential Development

Drawing Number: 1411 / 106A - Section C ~ C

Drawn By: JMS
Date: 26-04-12
Scale: A2 @ 1:100
Checked By: