



DRAWING No:2

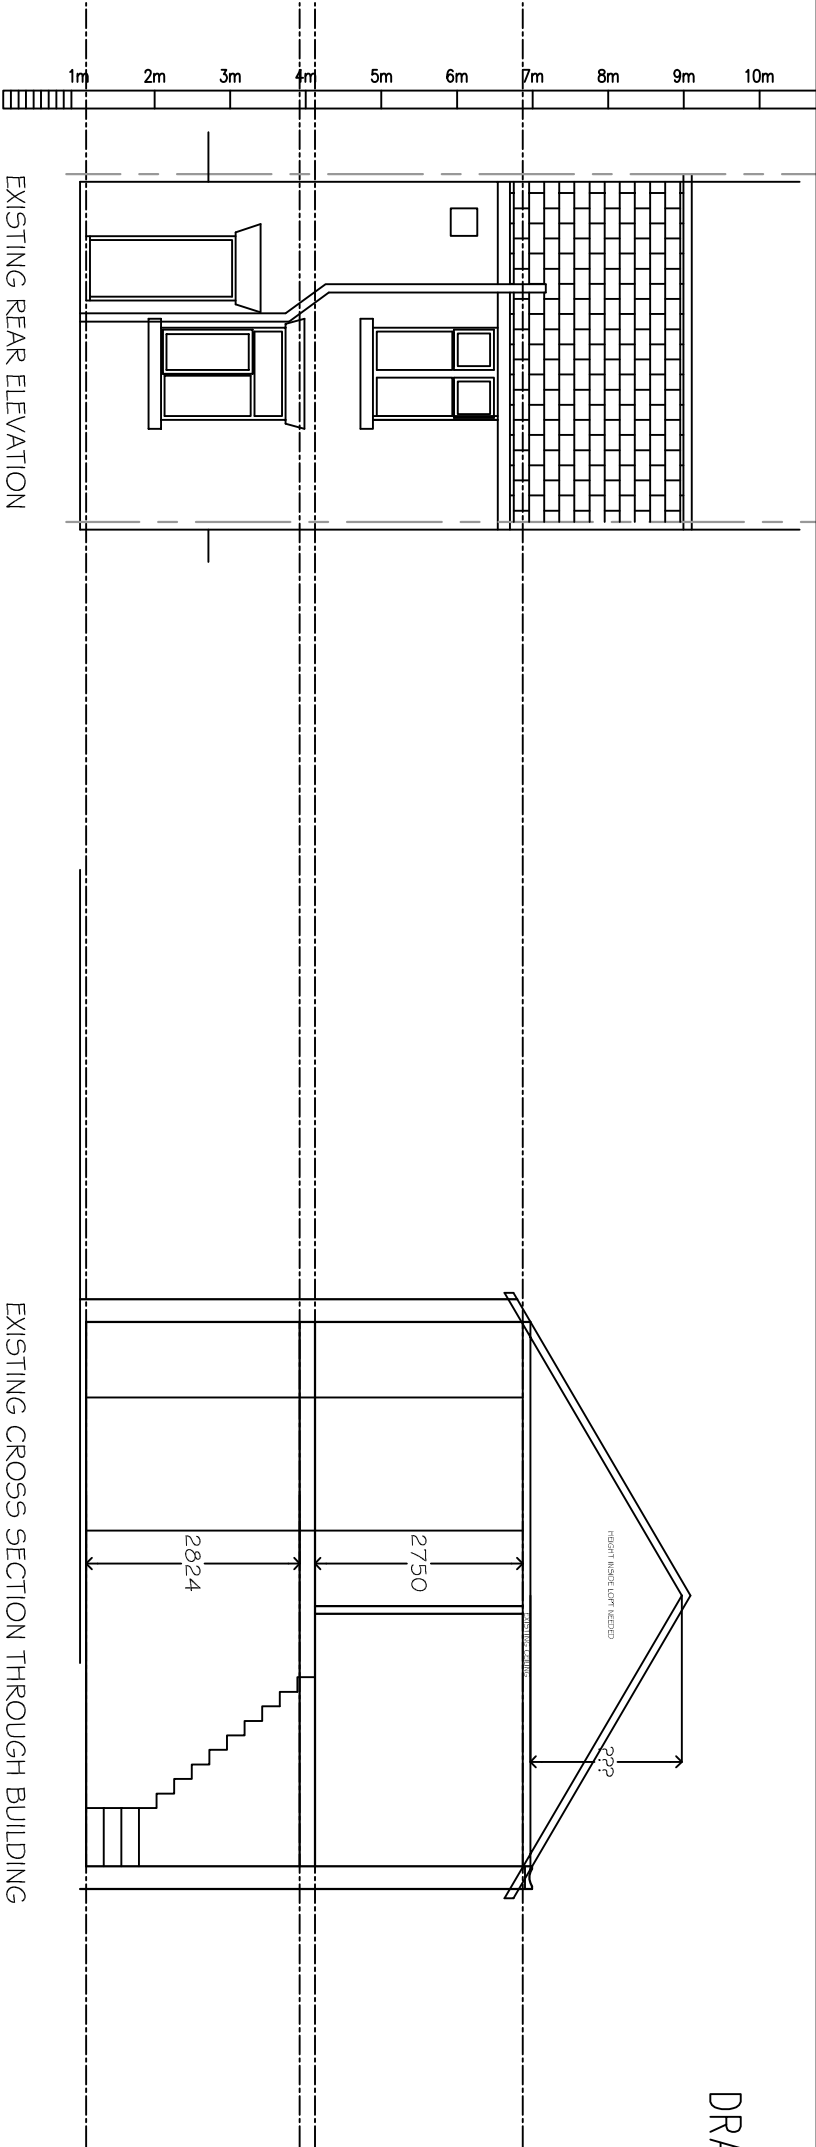

1:100

EXISTING CROSS SECTION THROUGH BUILDING

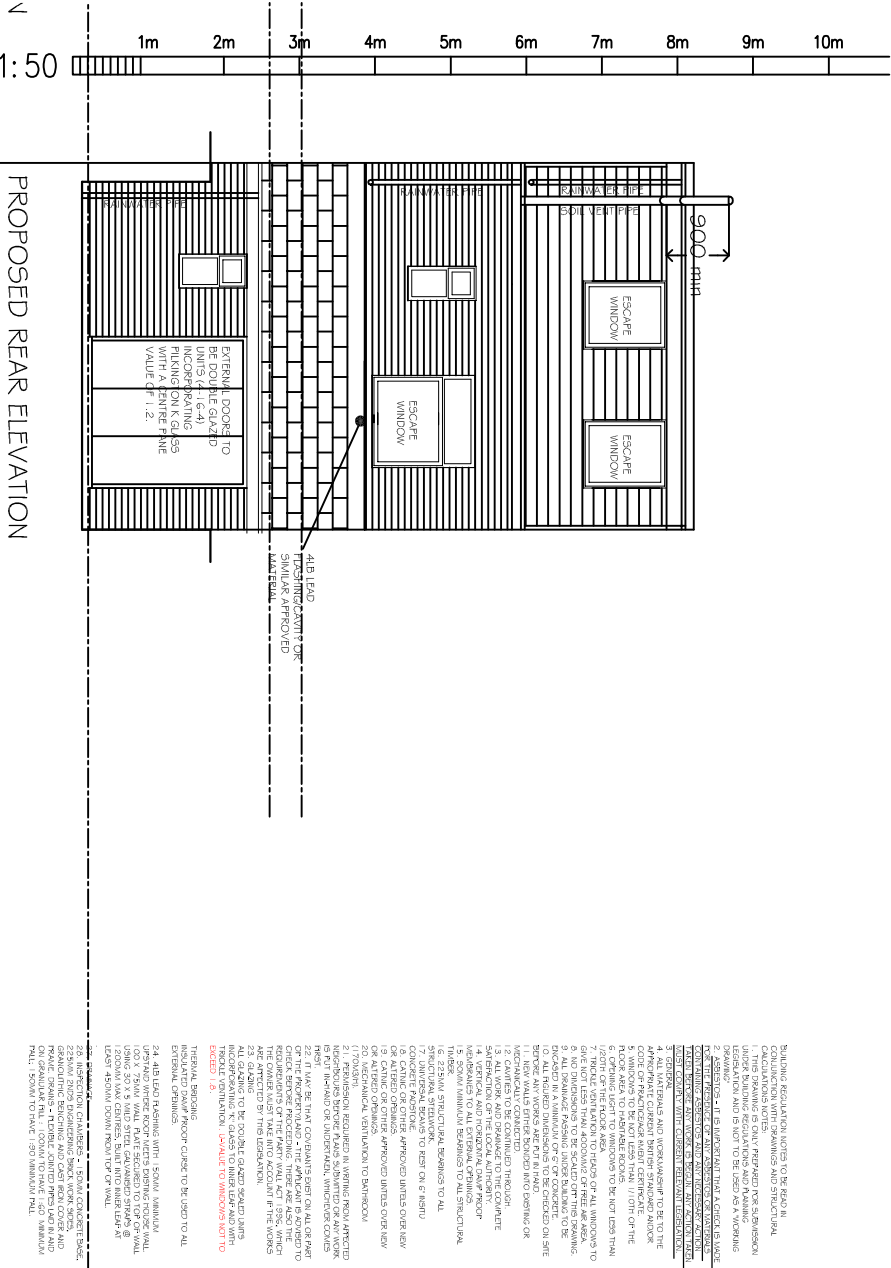

TYPICAL CROSS SECTION THROUGH BUILDING

YARD VIEW FROM 22

job title:

20 Eldon Stret, Bury, BL9 5AZ

drawing title:

ELEVATIONS

Date:

DEC 19

Scale:

1:100

Rev d

-

REAR GROUND. FIRST AND ATTIC EXTENSION

-

NO DIMENSIONS TO BE SCALED OFF THIS DRAWING. THIS DRAWING IS ONLY PRODUCED FOR SUBMISSION UNDER THE BUILDING REGULATIONS AND/OR PLANNING ACTS. THIS DRAWING MUST NOT BE USED AS A WORKING DRAWING. ALL DRAWINGS MUST BE READ IN CONJUNCTION WITH EACH OTHER AND ANY BUILDING REGULATION OR OTHER NOTES WITH THE APPROVED APPLICATION