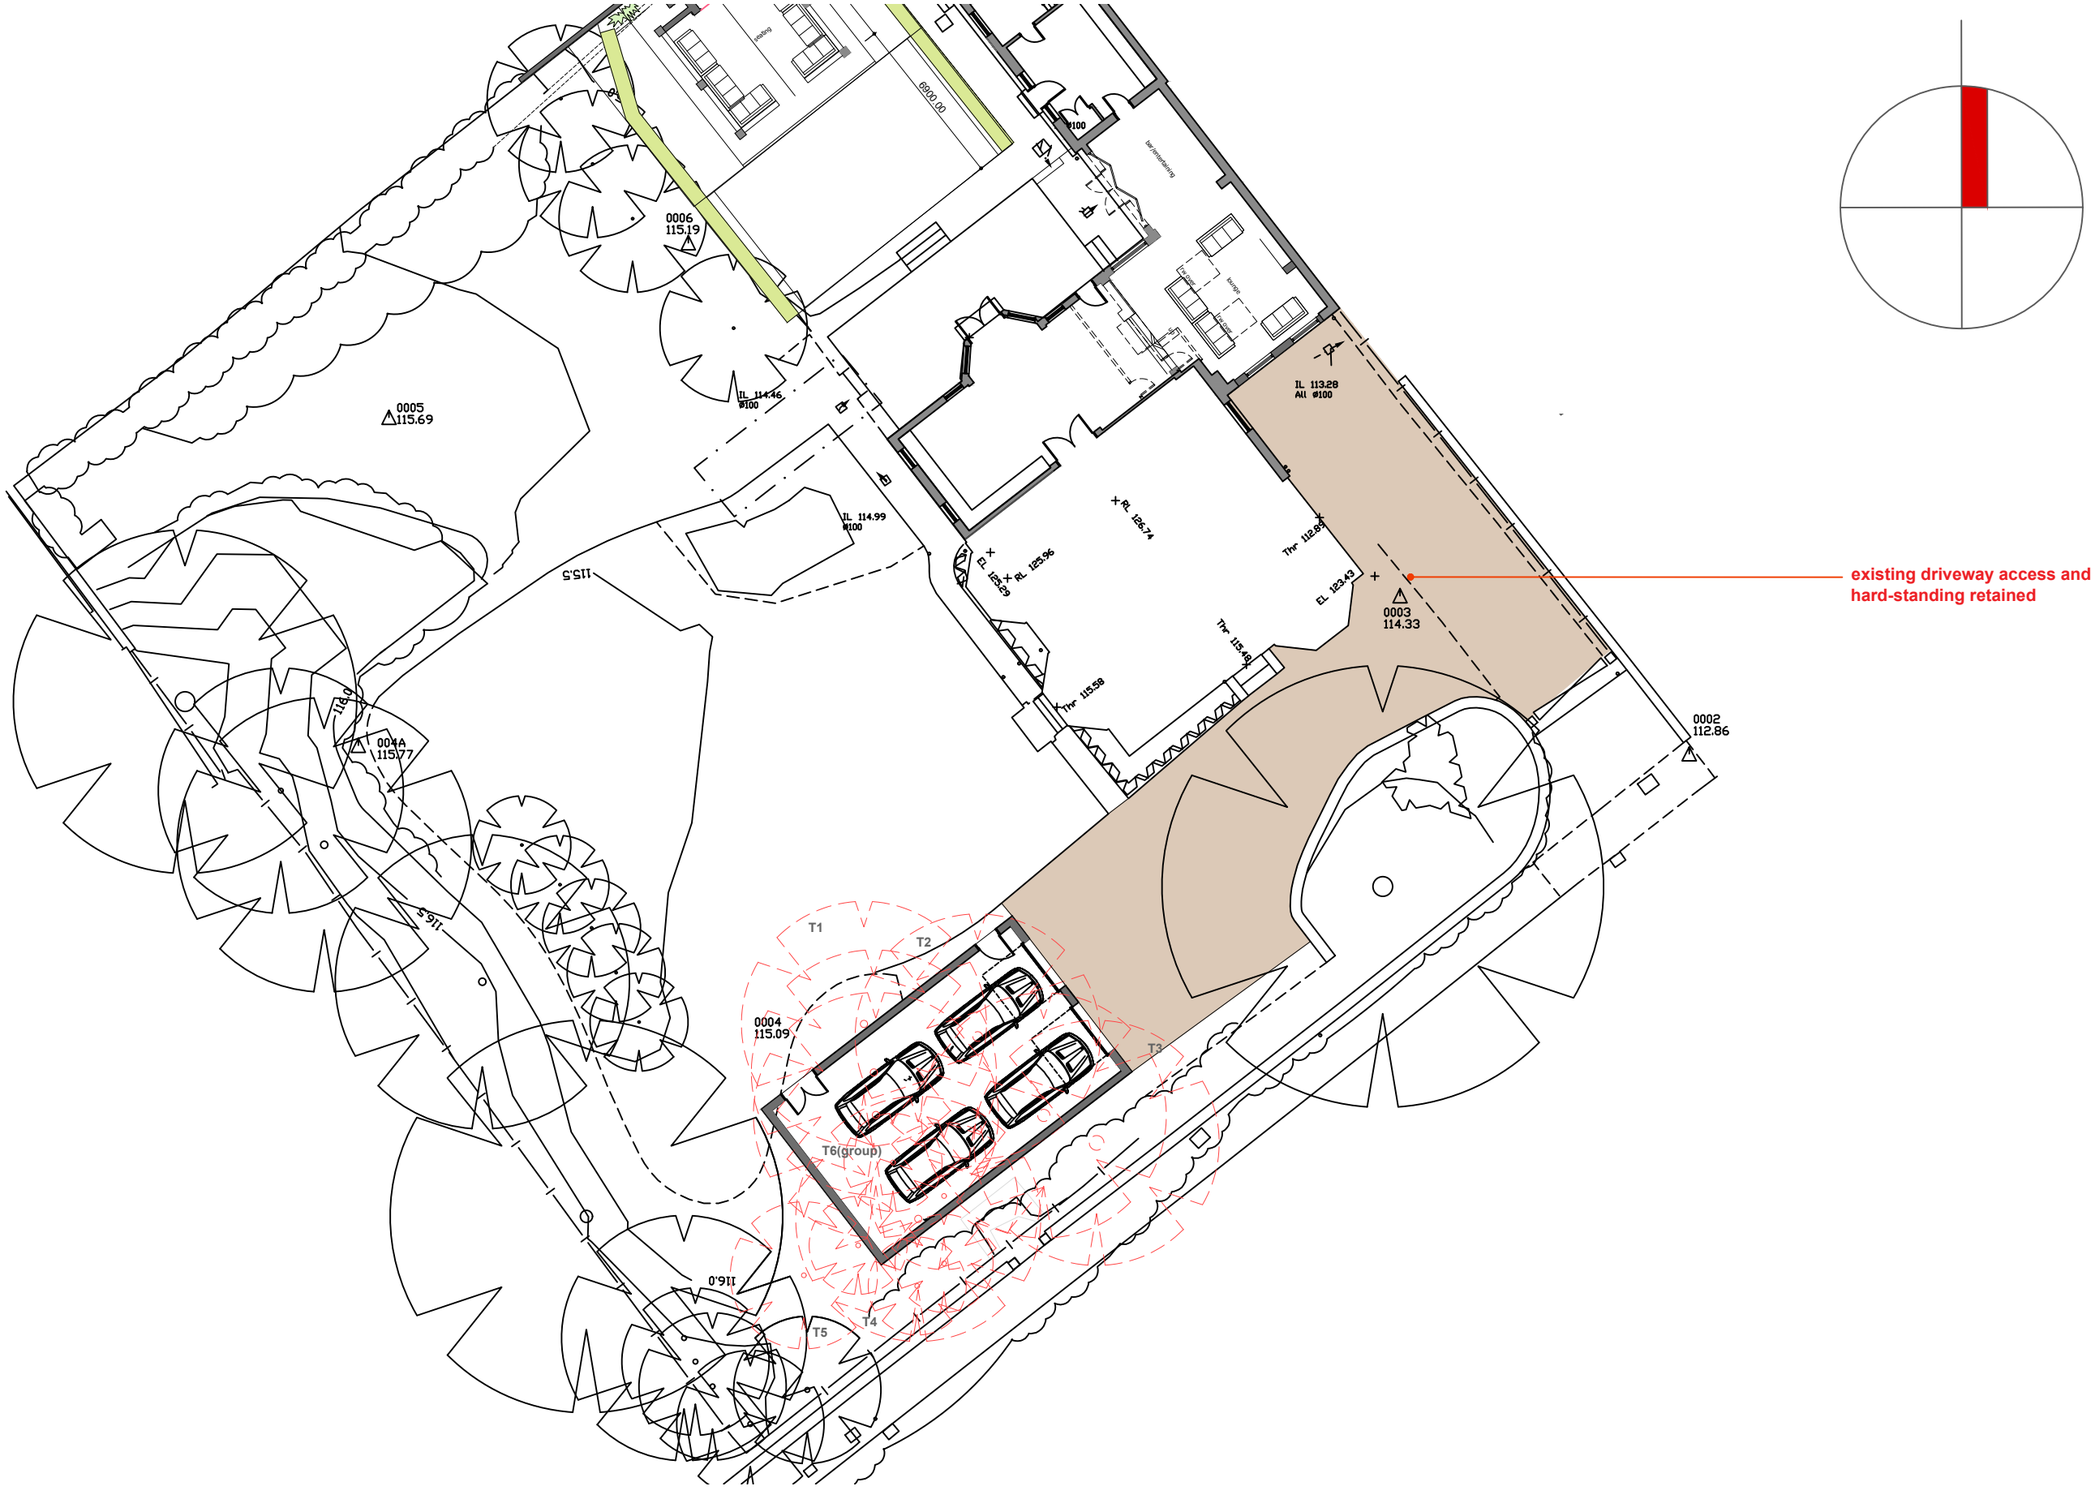


Andrew and Karen Chaytow
Proposed Garage Conversion
20 Church Lane
Whitefield
Bury

Garage Plans as Proposed Site Layout

work to figured dimensions

© CJ Partnership owns the copyright of this design / drawing which must not be reproduced in whole or in part without the written permission of CJ Partnership

contract no	drawing no	revision
3679	08	A
drawn by	date	scale @ A3
PDC	March 2024	1:250

Revisions:
A. Existing driveway and hard-standing indicated.PDC.September 2025

Blue Pit Mill Queensway
Castleton Rochdale OL11 2PG
+44 (0)1706 631347
info@cjpartnership.com
www.cjpartnership.com

CJ PARTNERSHIP
ENVIRONMENTAL ARCHITECTS