


Do not scale from this drawing. All dimensions to be checked on site prior to manufacture and construction. This drawing is the property of Harrison Ince Holdings Limited and should not be reproduced without permission.  
All discrepancies to be brought to the attention of the architect immediately.  
This drawing is to be read in conjunction with the specification / bill of quantities and related drawings.

REVISIONS


FIRST ISSUE

22.05.2024 CG

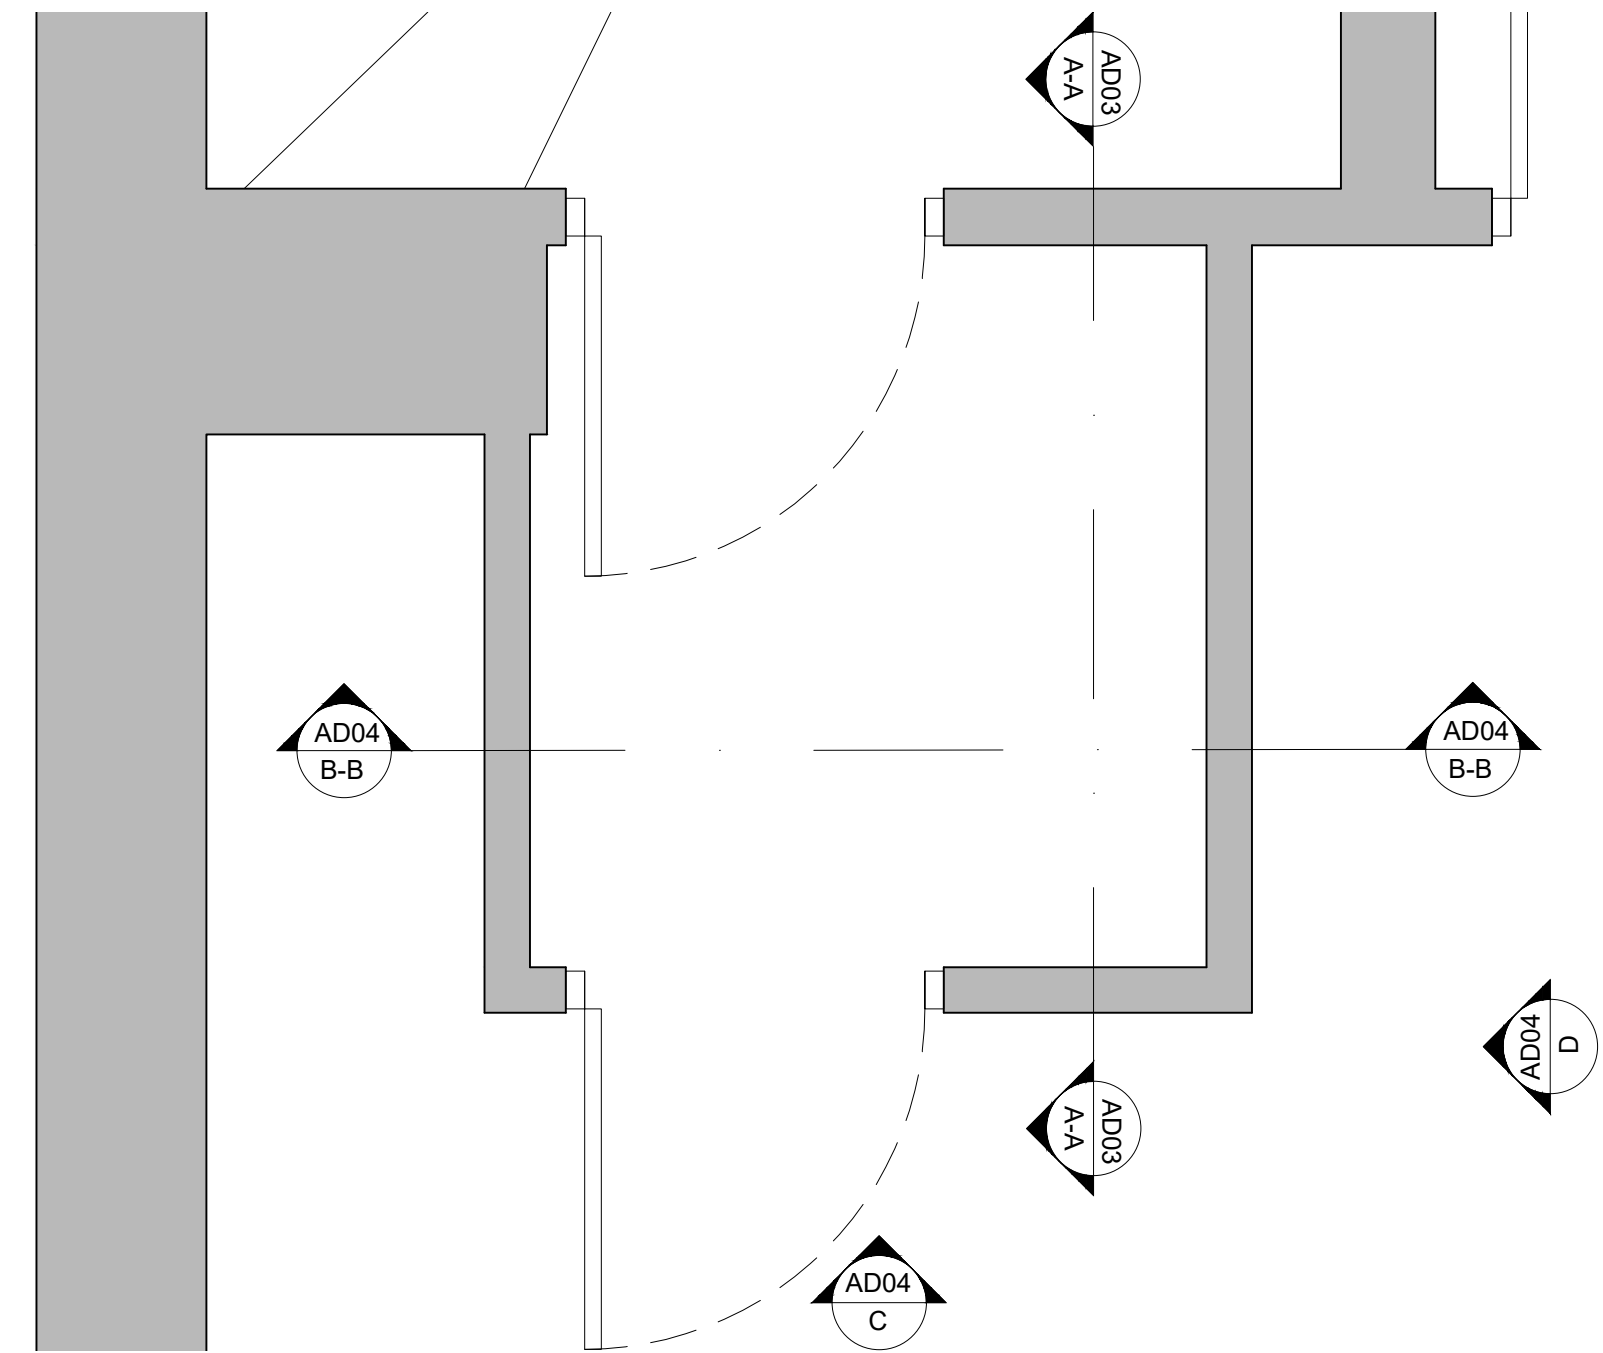


EXISTING PLAN

Scale 1:20

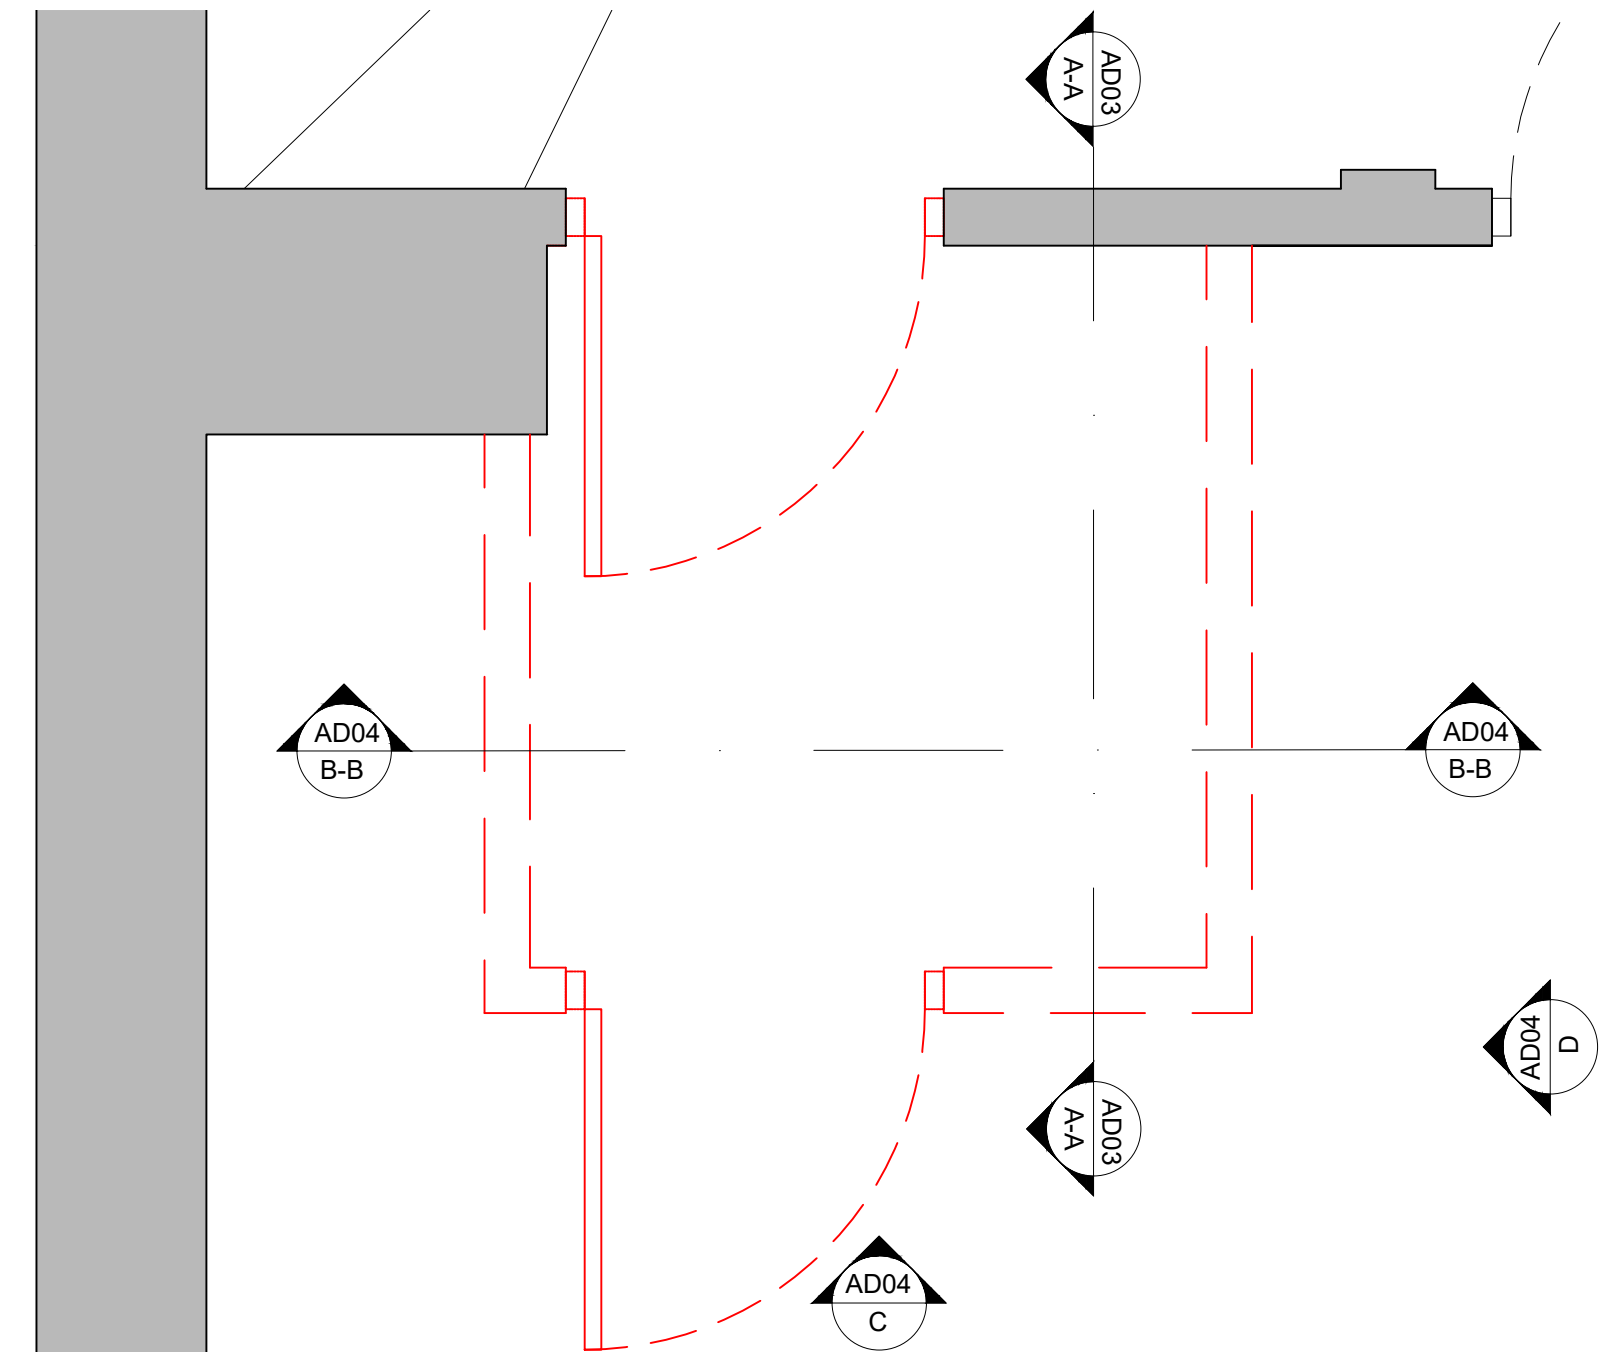


PROPOSED DEMOLITION PLAN

Scale 1:20

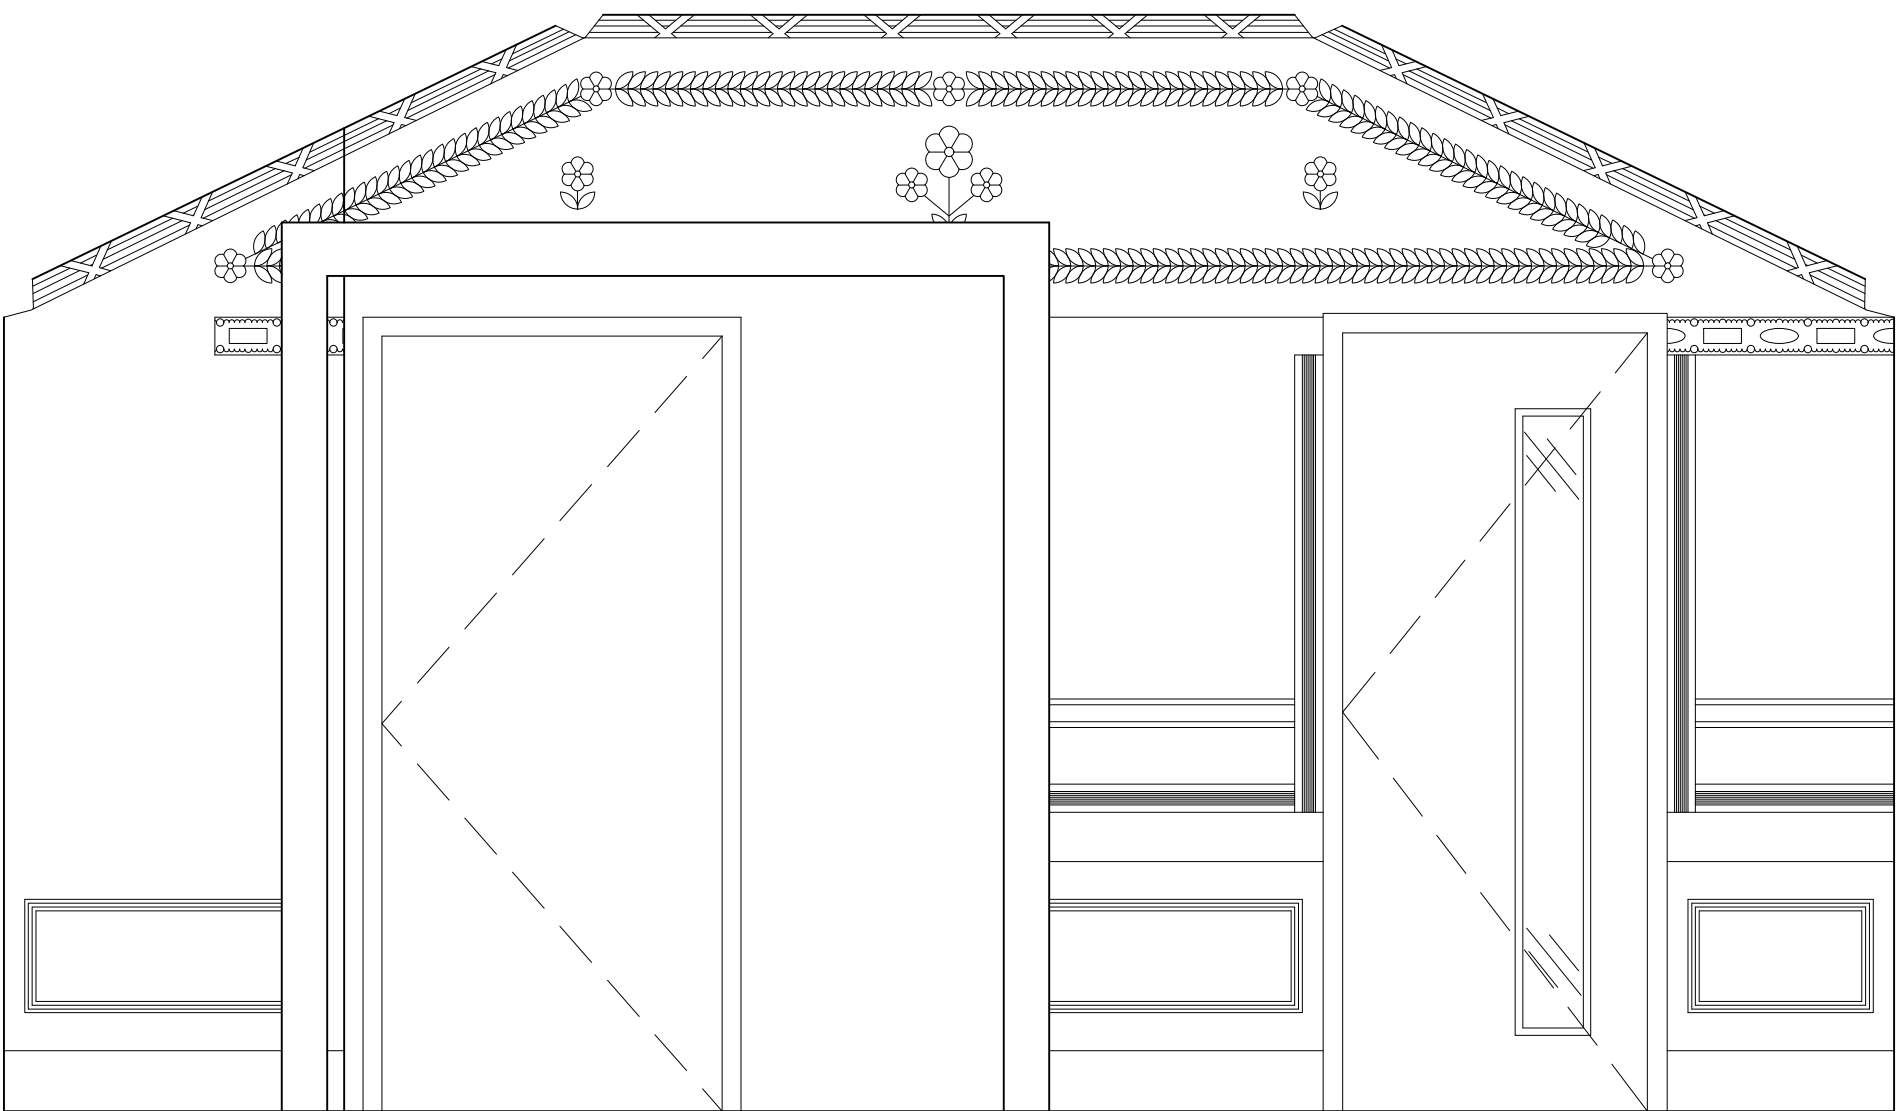


EXISTING SECTION A-A

Scale 1:20

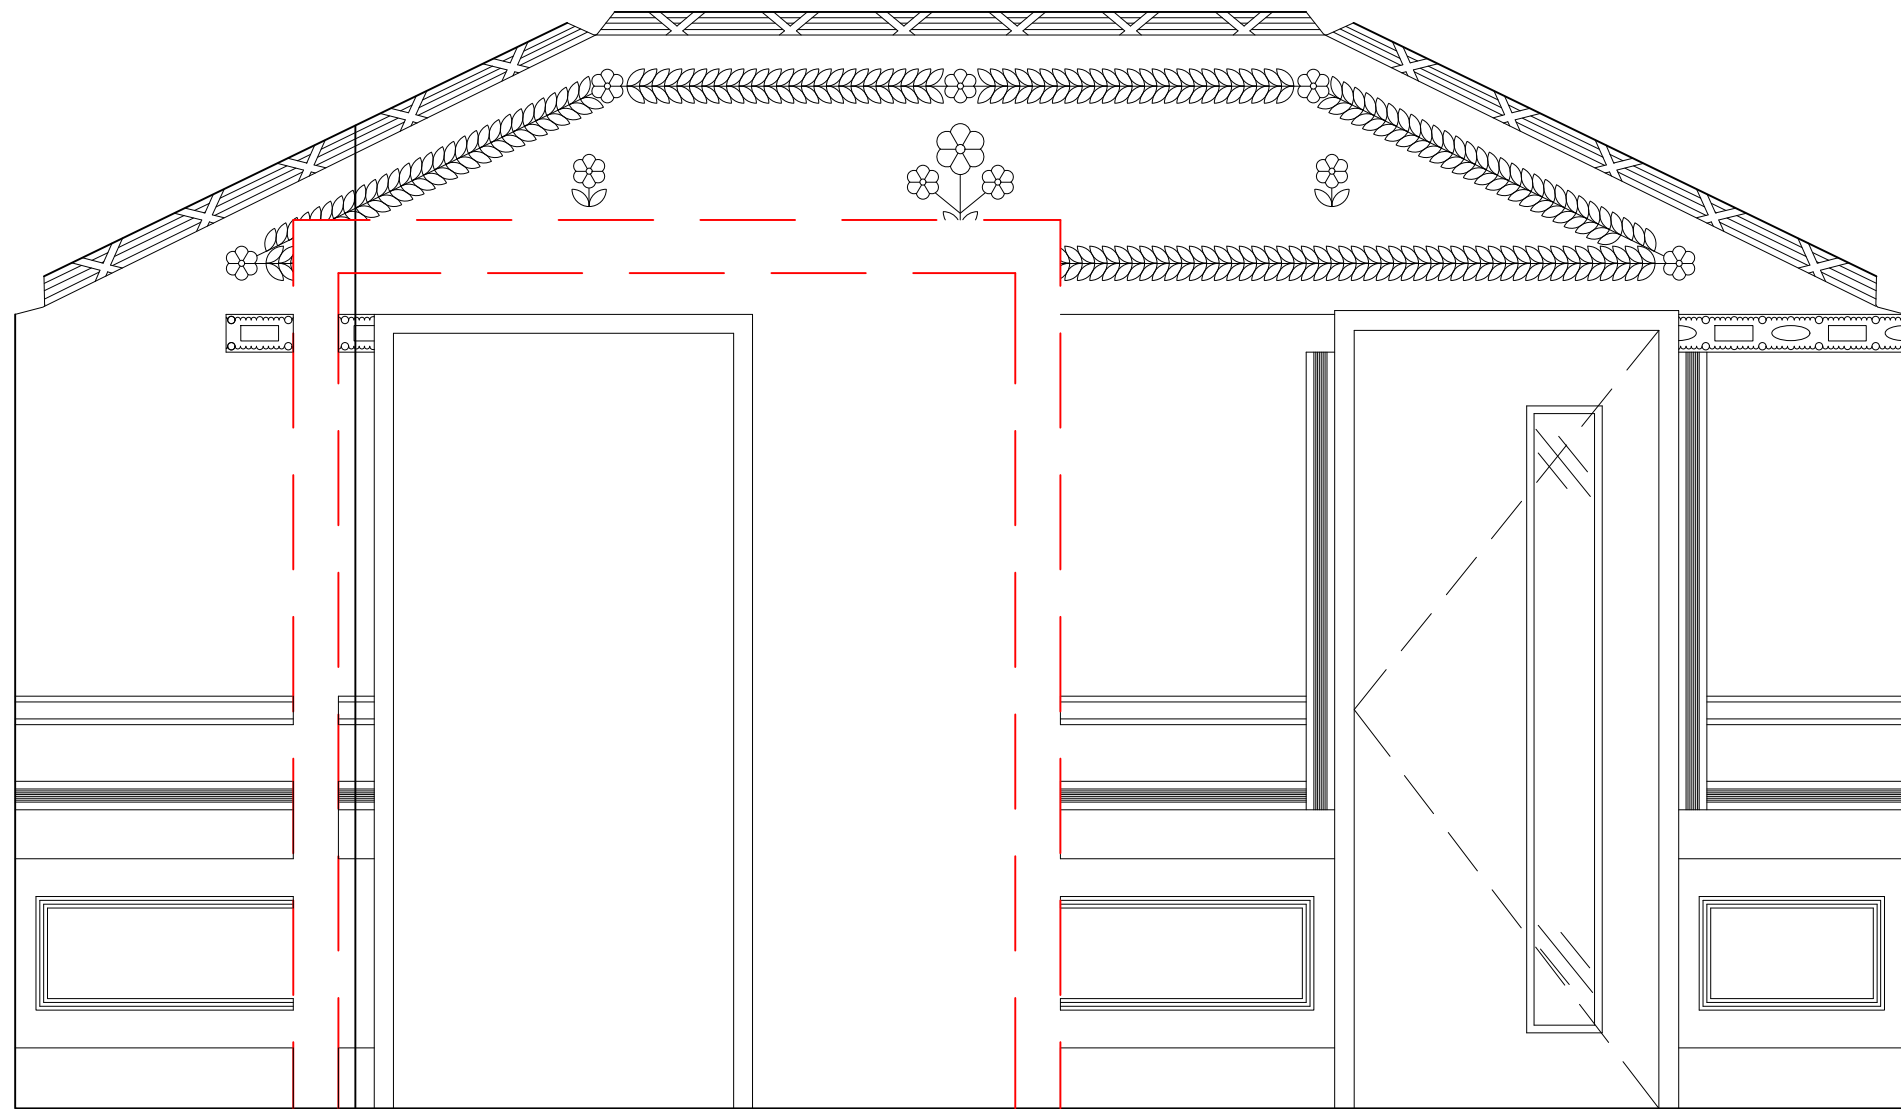


PROPOSED DEMOLITION SECTION A-A

Scale 1:20

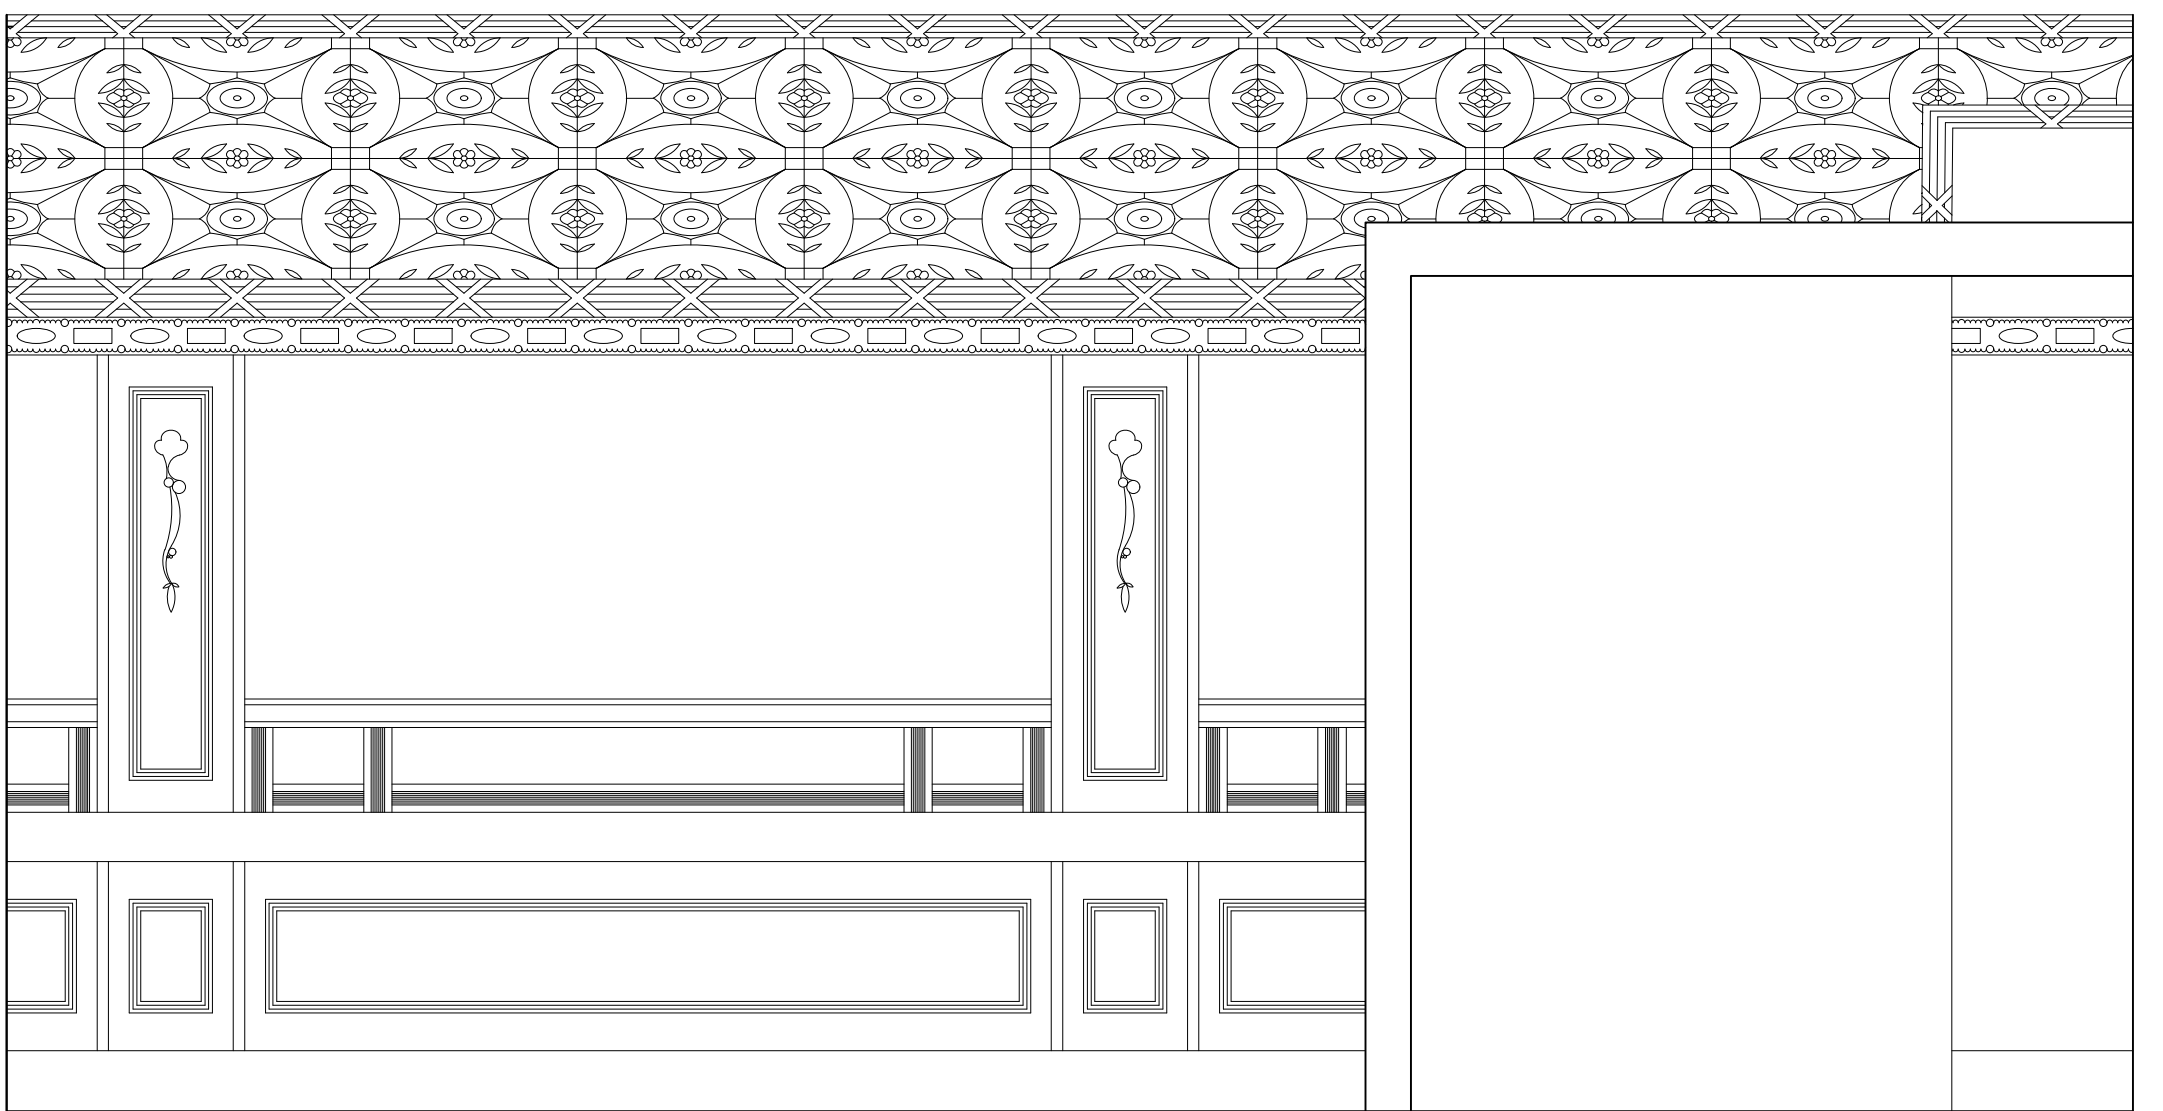


EXISTING SECTION B-B

Scale 1:20

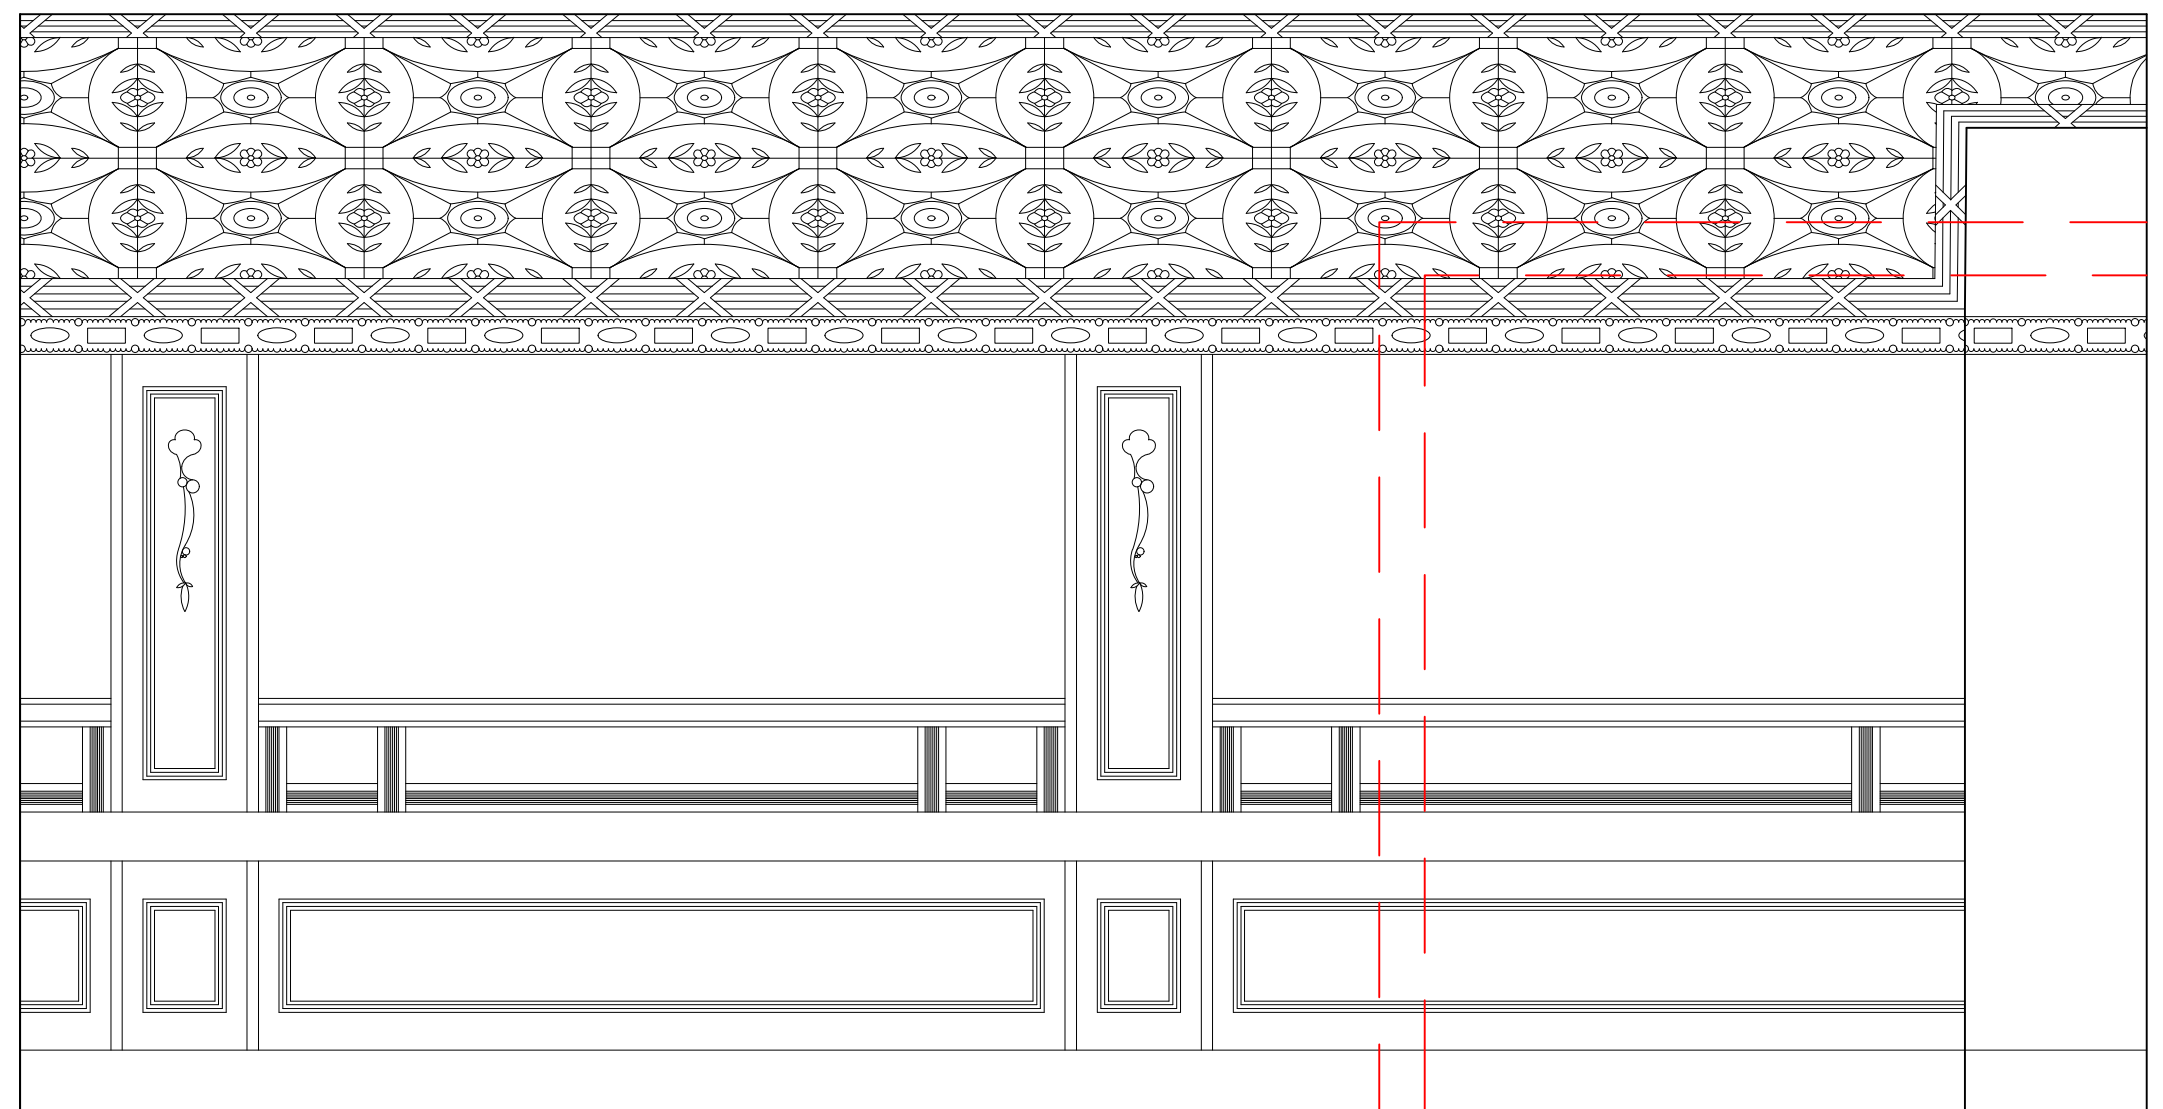


PROPOSED DEMOLITION SECTION B-B

Scale 1:20

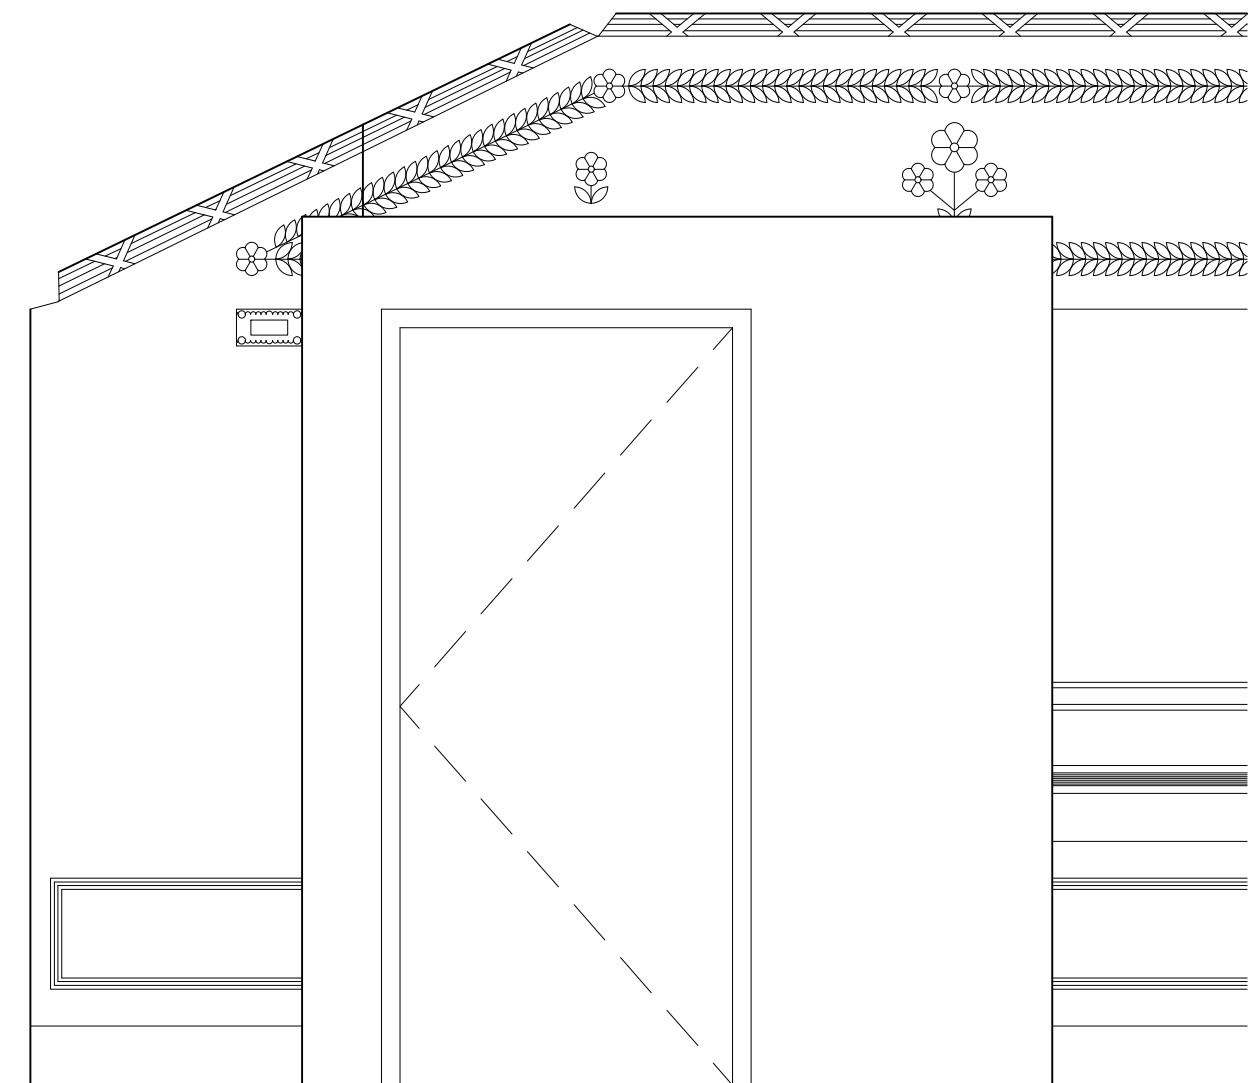


EXISTING ELEVATION C

Scale 1:20

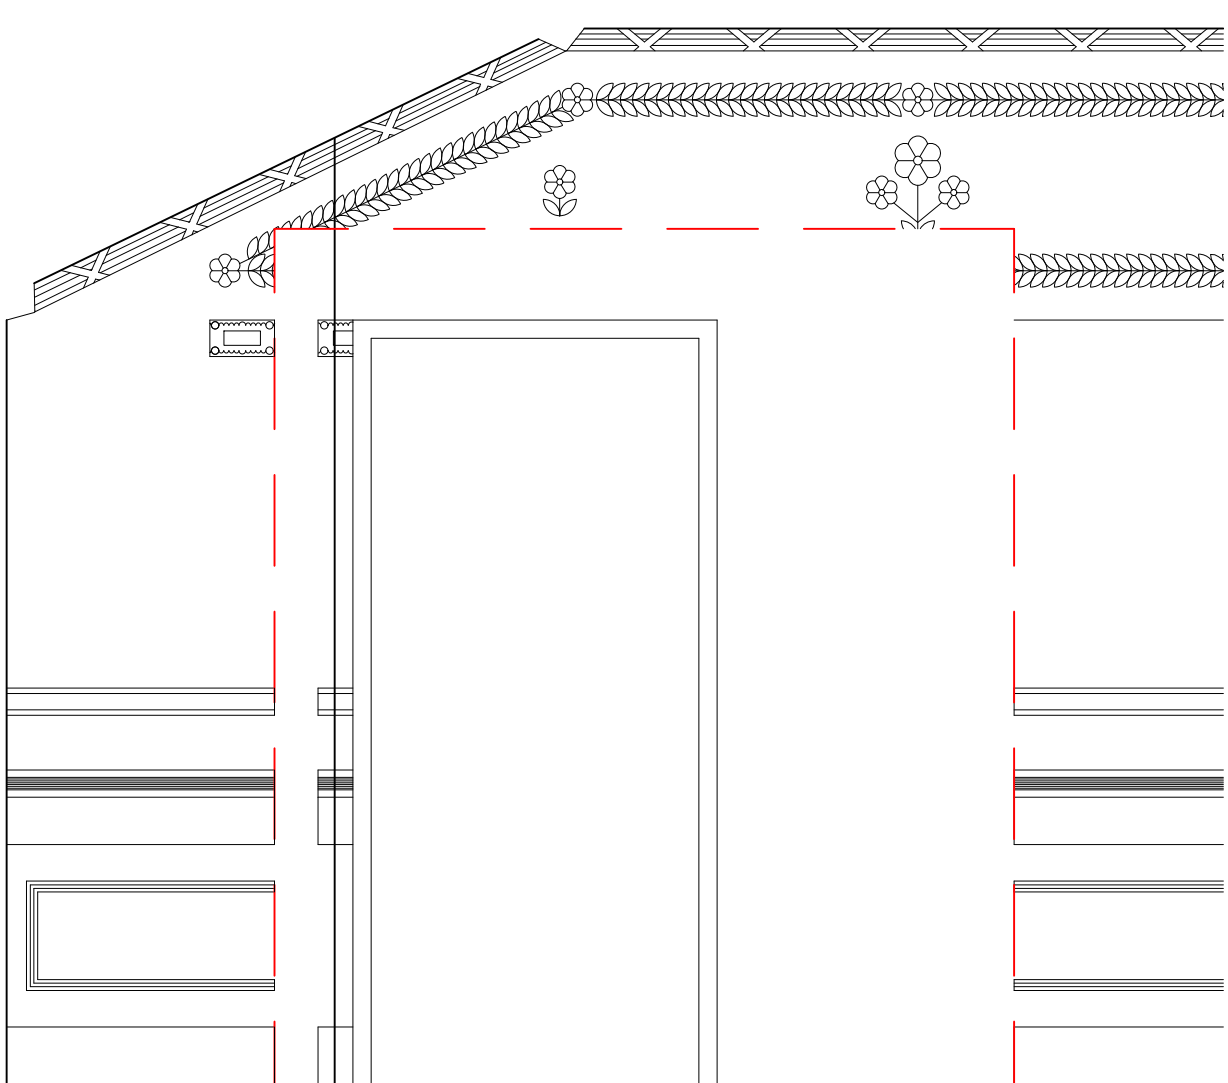


PROPOSED DEMOLITION ELEVATION C

Scale 1:20

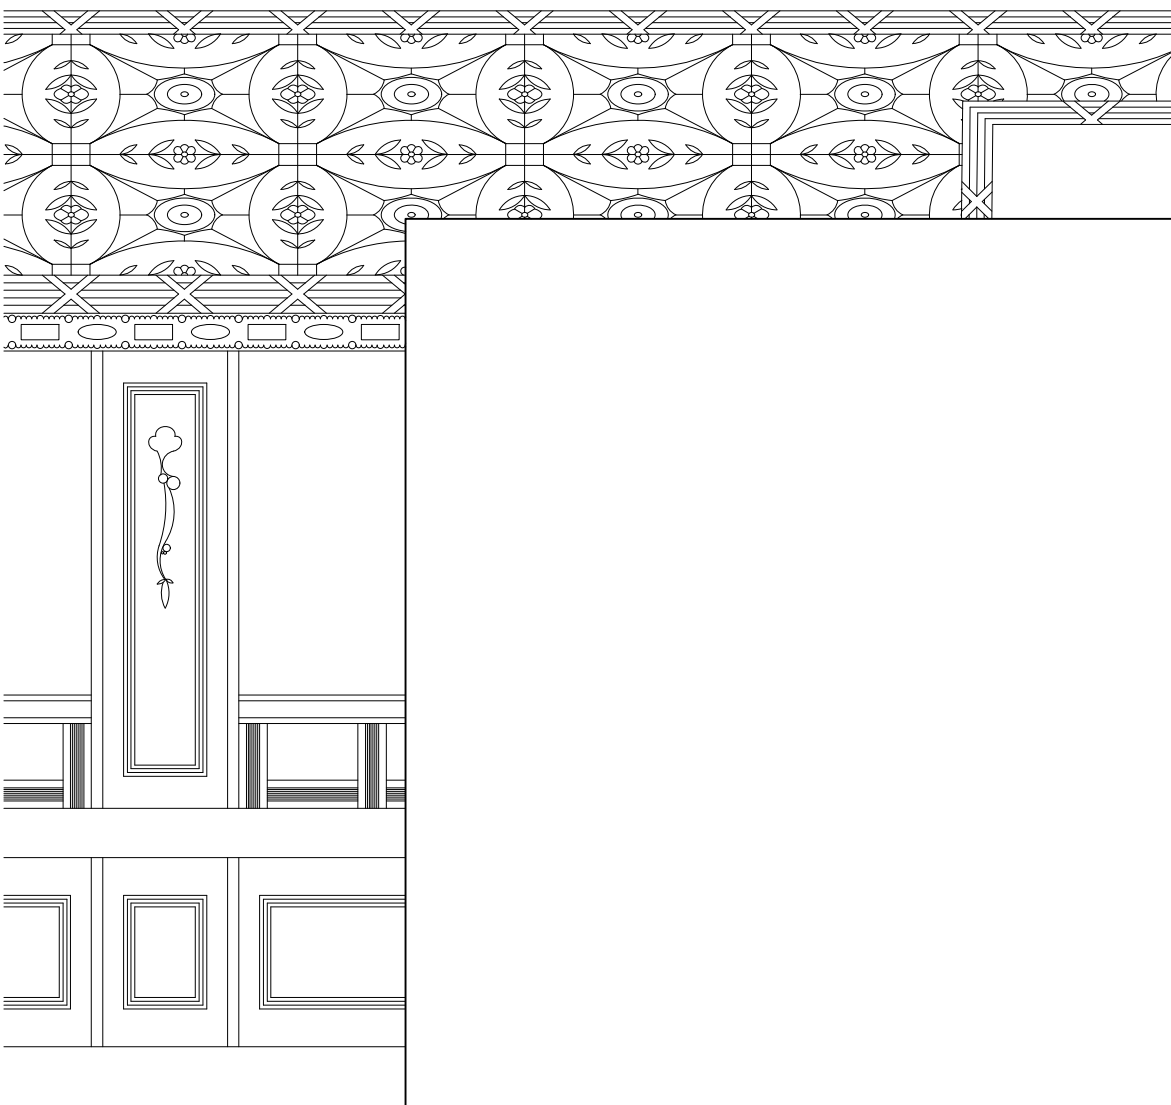

EXISTING ELEVATION D

Scale 1:20

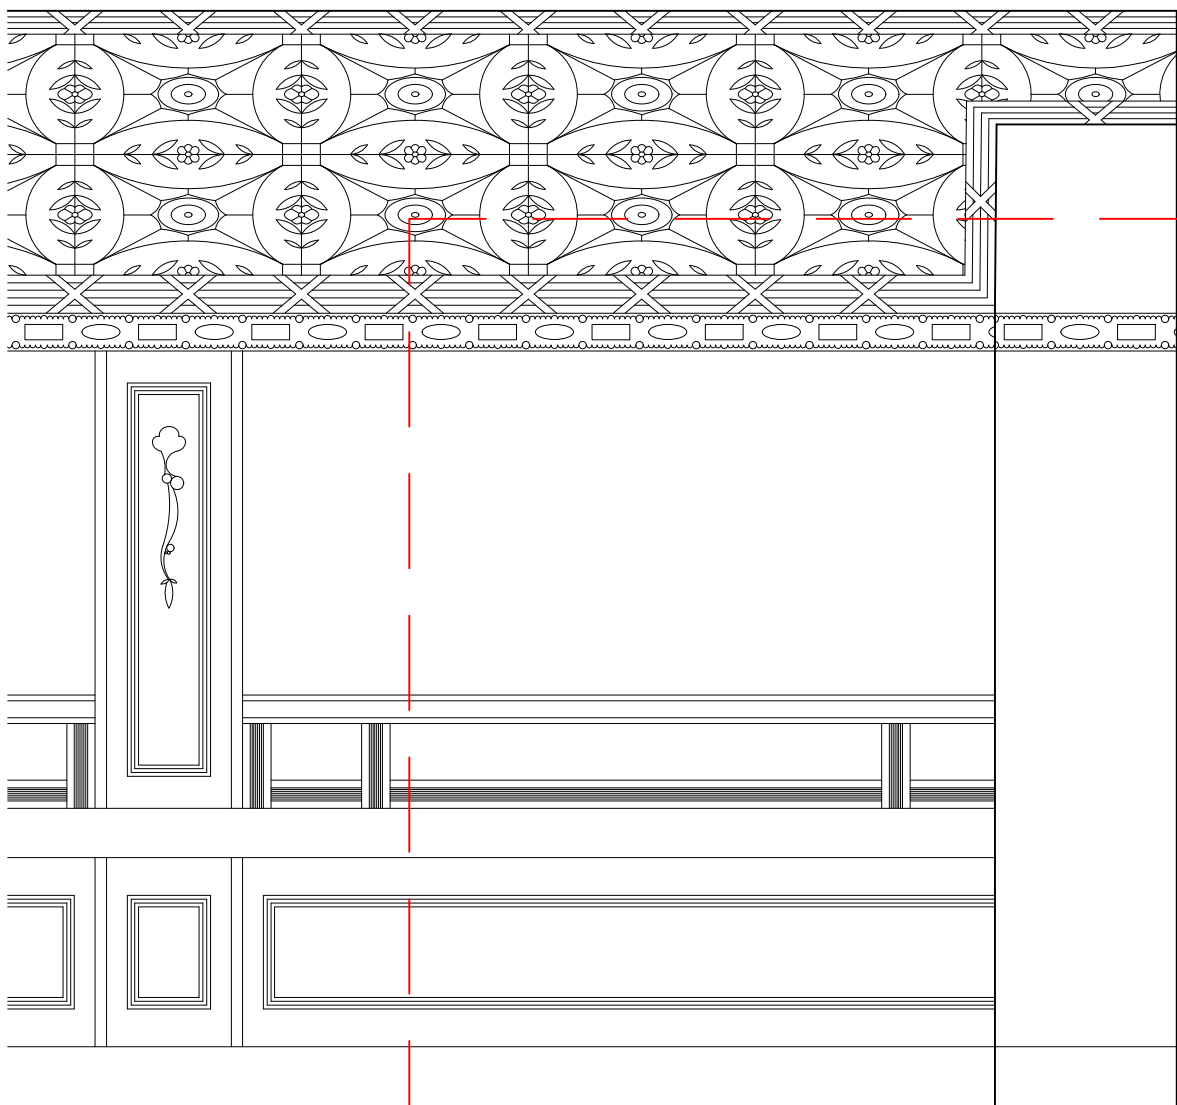


PROPOSED DEMOLITION ELEVATION D

Scale 1:20

FOR PLANNING

@1:20 scale

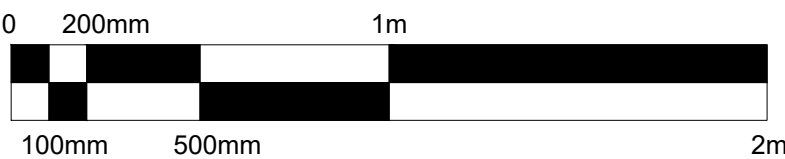

HARRISON INCE

ARCHITECTS INTERIOR DESIGNERS

JD WETHERSPOON PLC

CLIENT

THE ART PICTURE HOUSE,  
36 HAYMARKET ST, BURY, BL9 0AY

PROPOSED LOBBY DEMOLITION DETAIL

TITLE

DATE MAY 2024

SCALE 1:20 @ A1

JOB NO. PN6264-07

DWG. NO. AD04

DRAWN CAD/CG

CHECKED

2-4 LITTLE PETER STREET  
RUN HOUSE  
KNOTT MILL  
MANCHESTER  
M15 4PS  
TEL: 0161 236 3650  
EMAIL: enquiries@harrison-ince.co.uk