




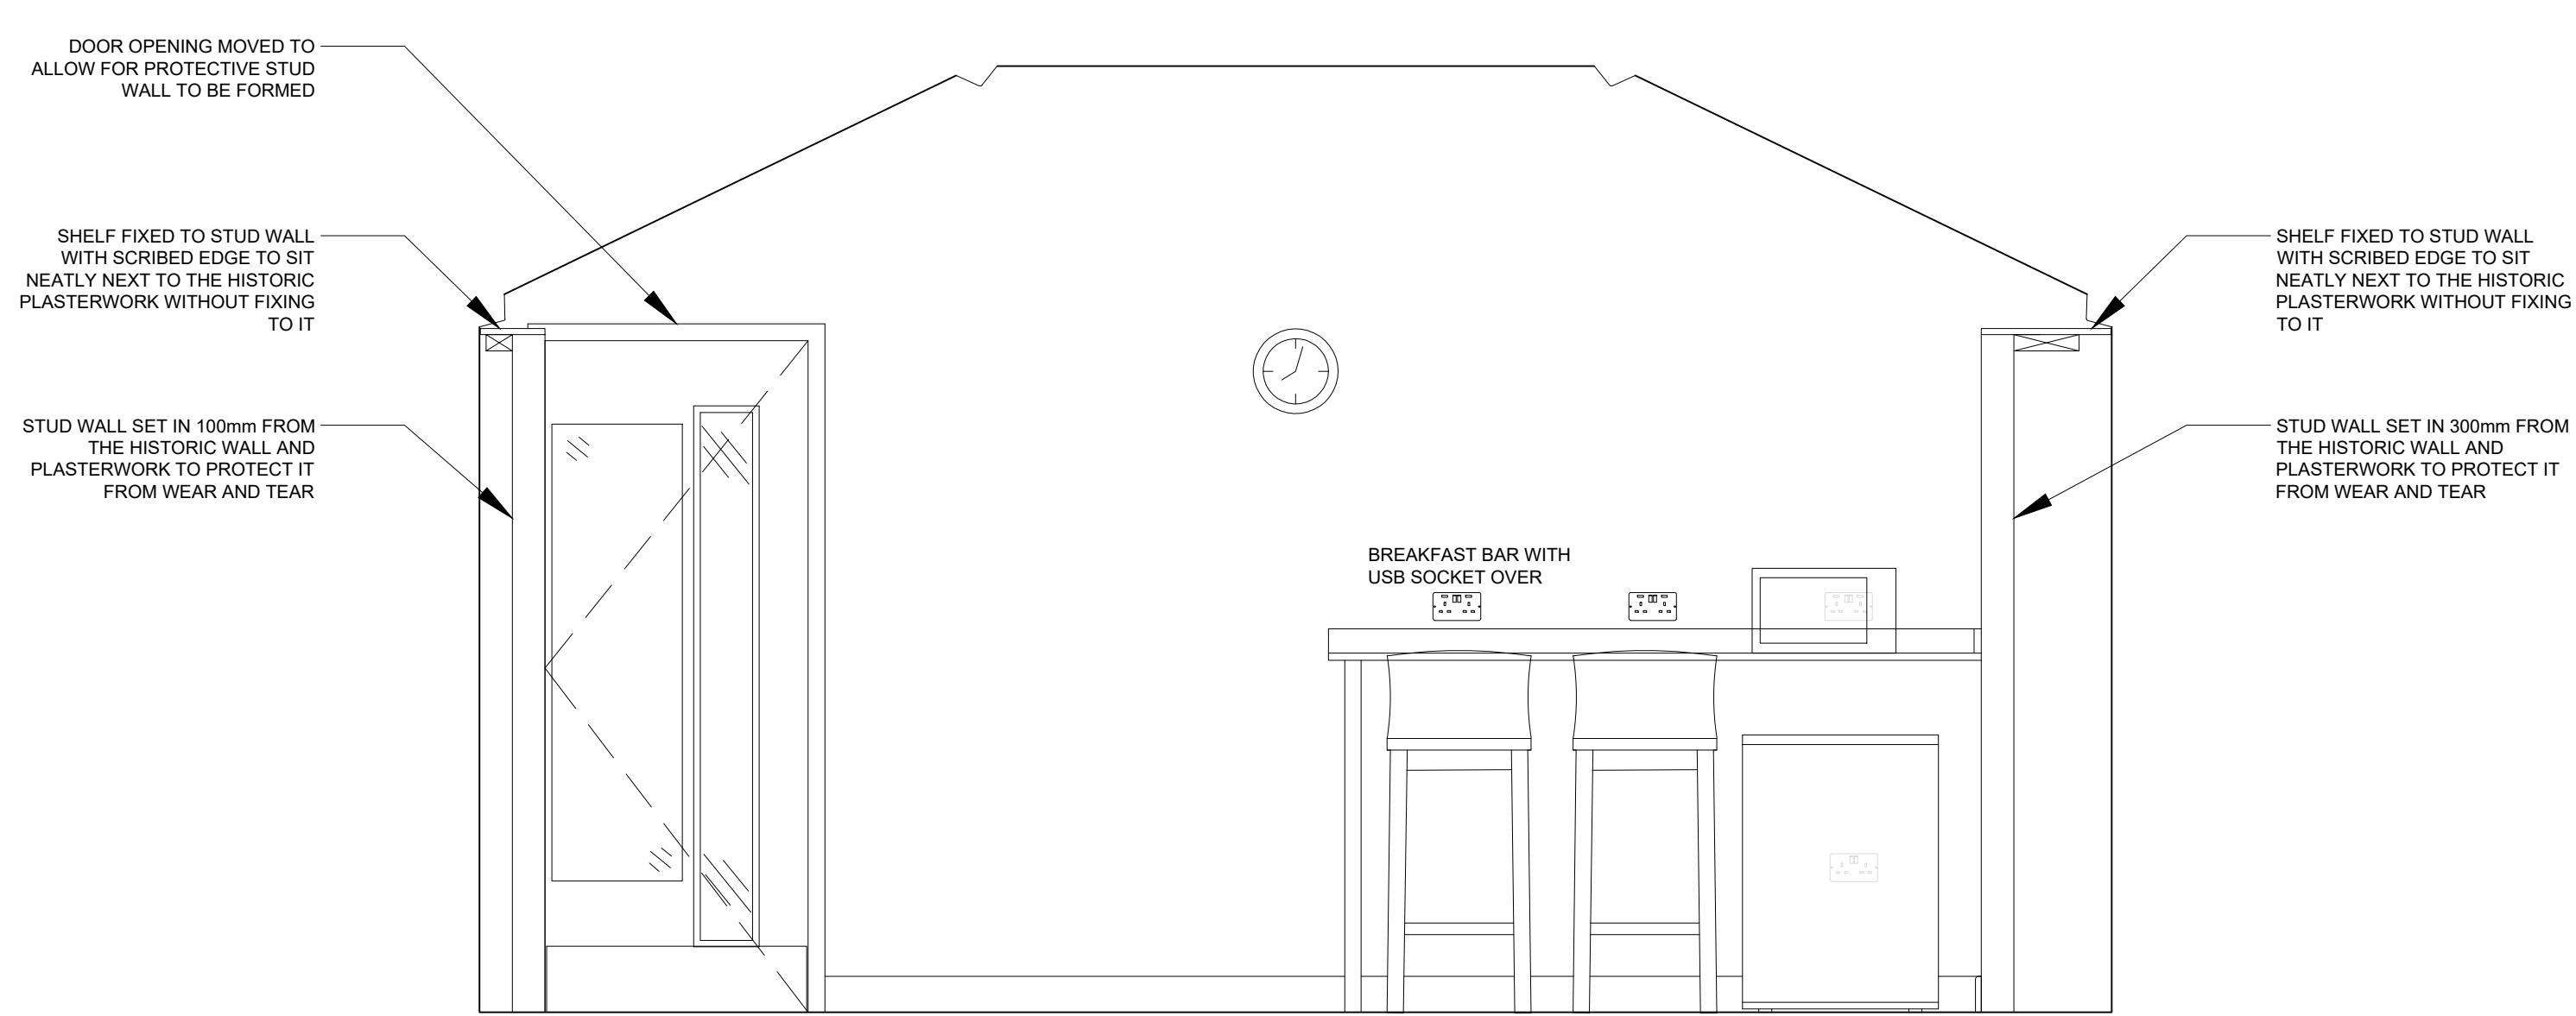


SECTION A-A
Scale 1:20

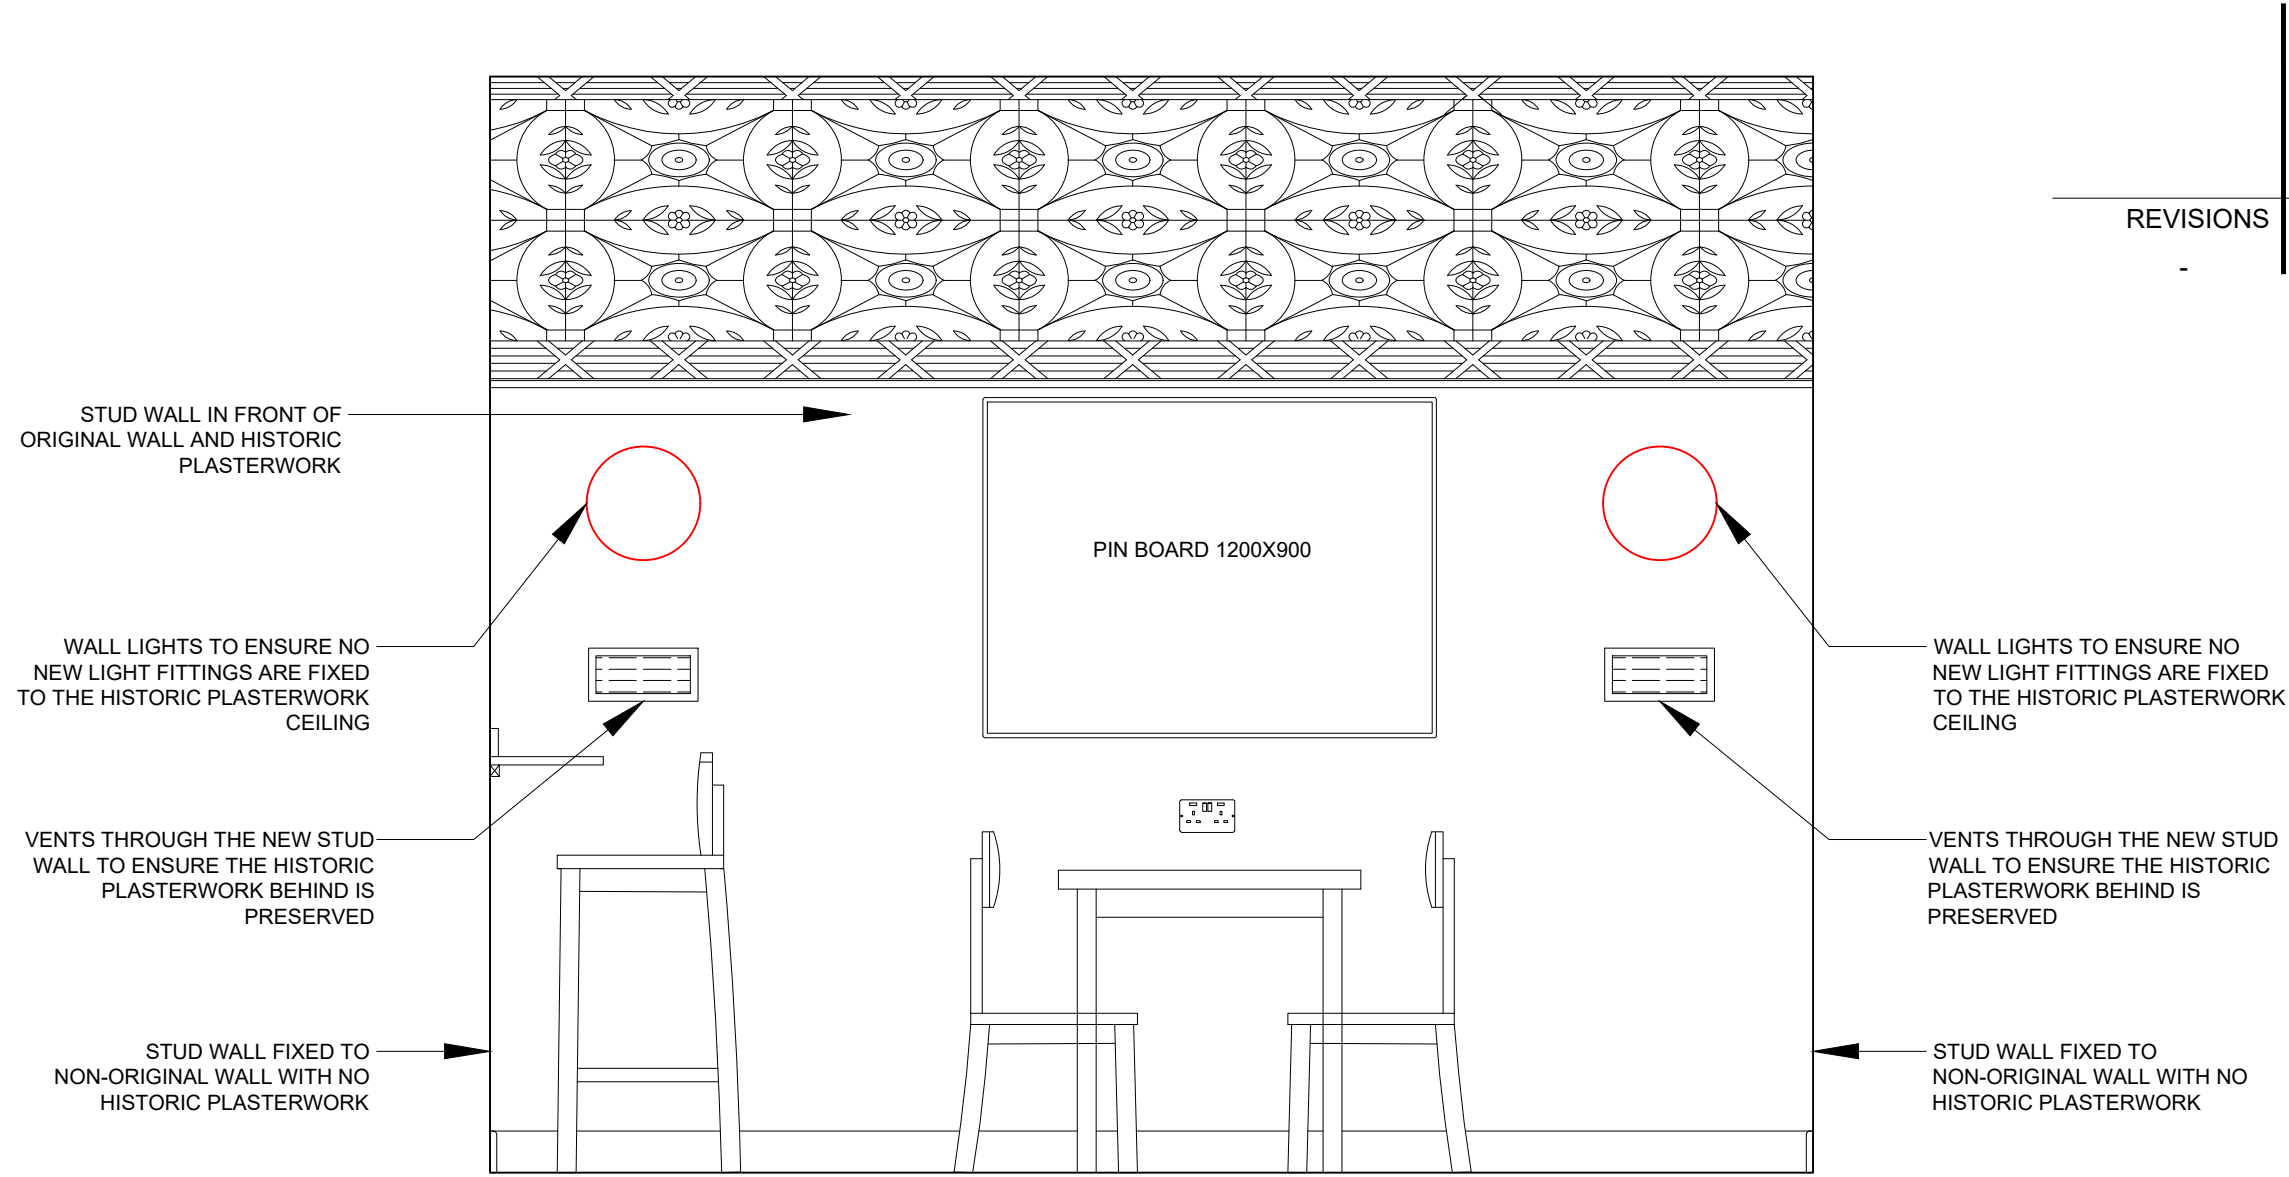


ELEVATION B
Scale 1:20

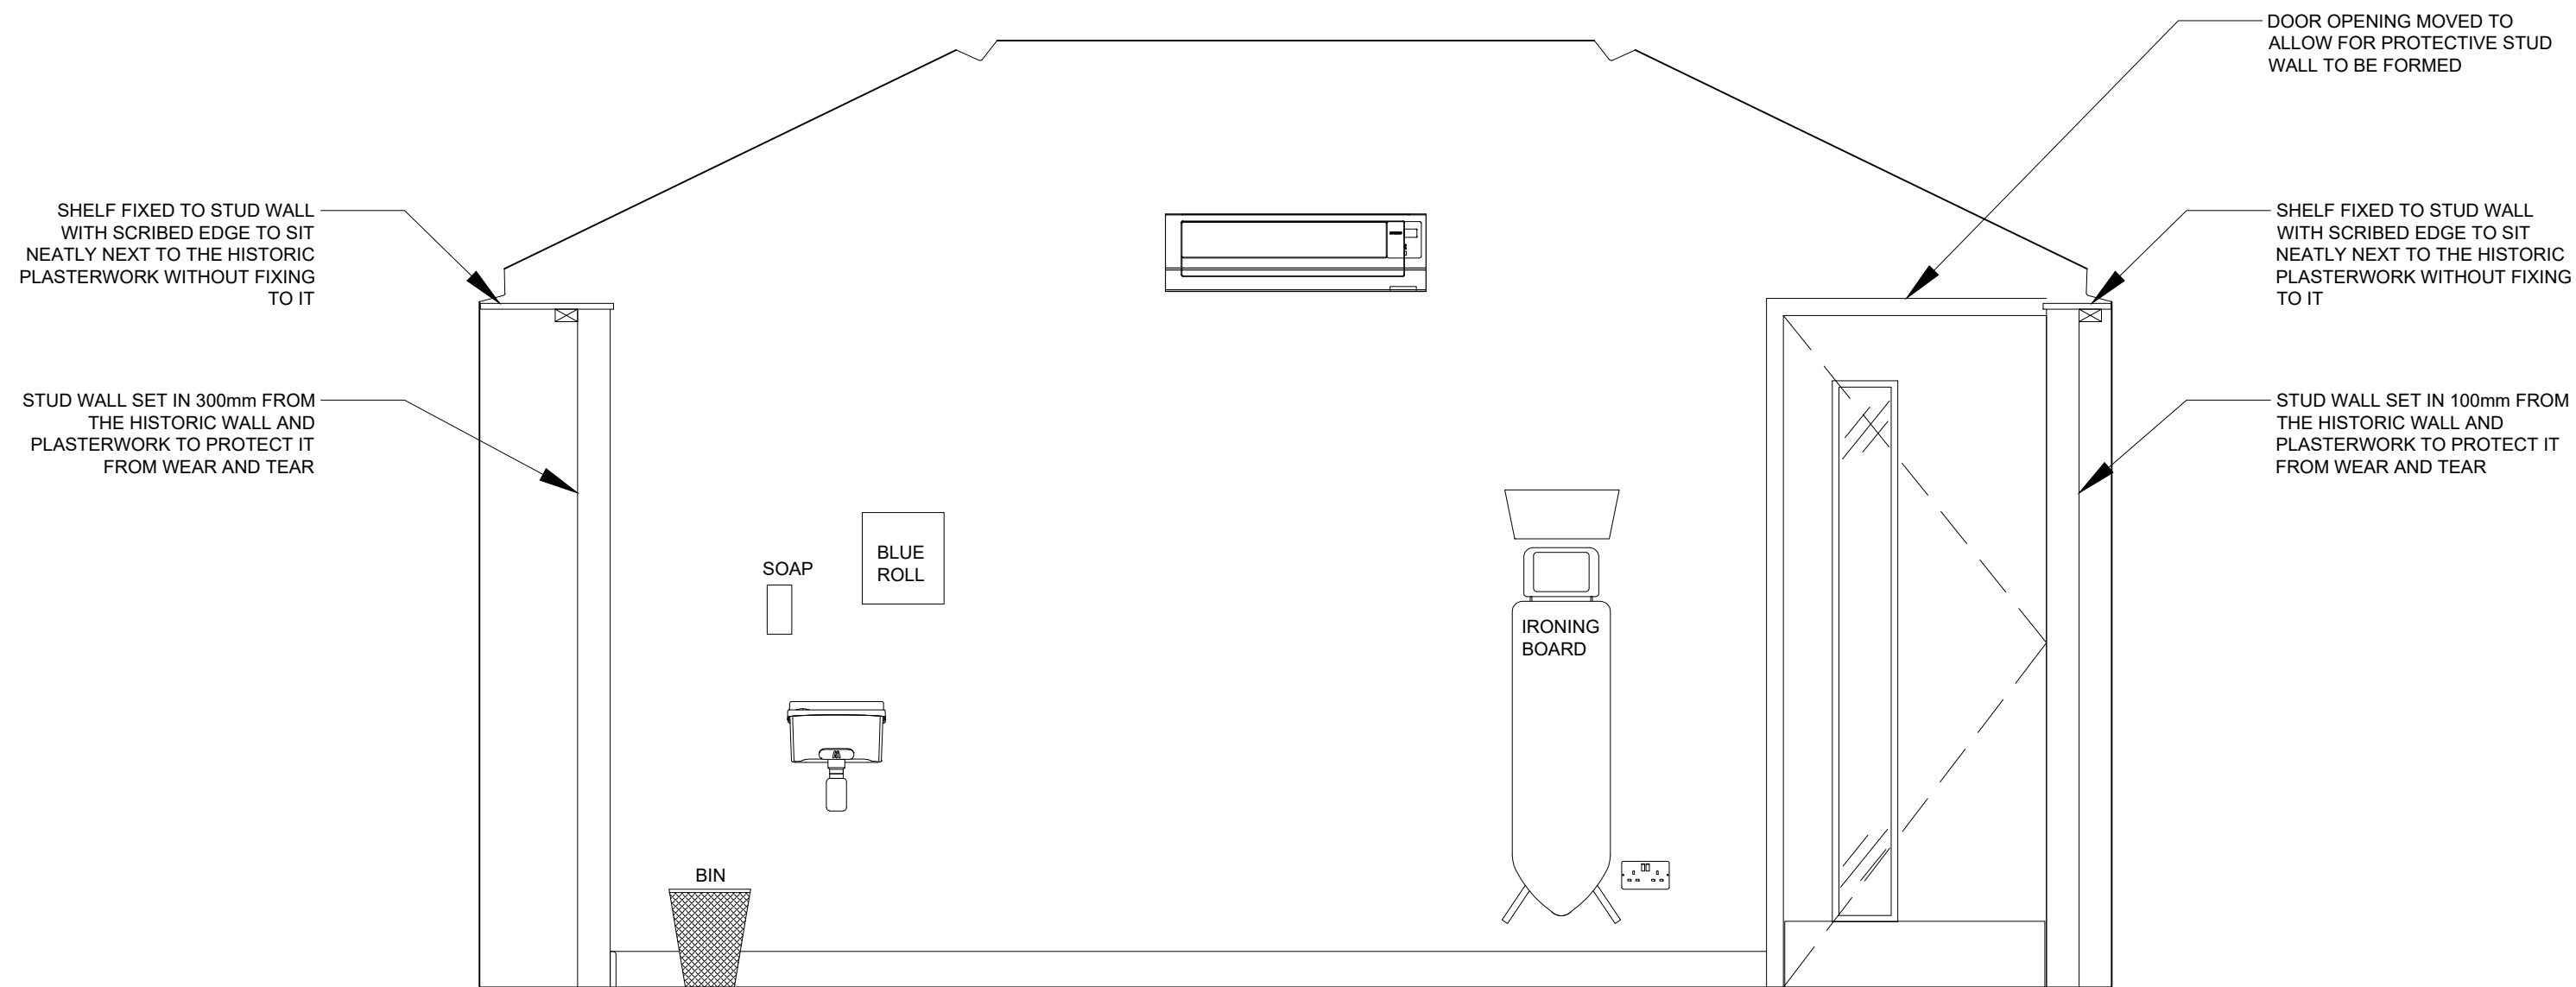

SECTION C-C
Scale 1:20

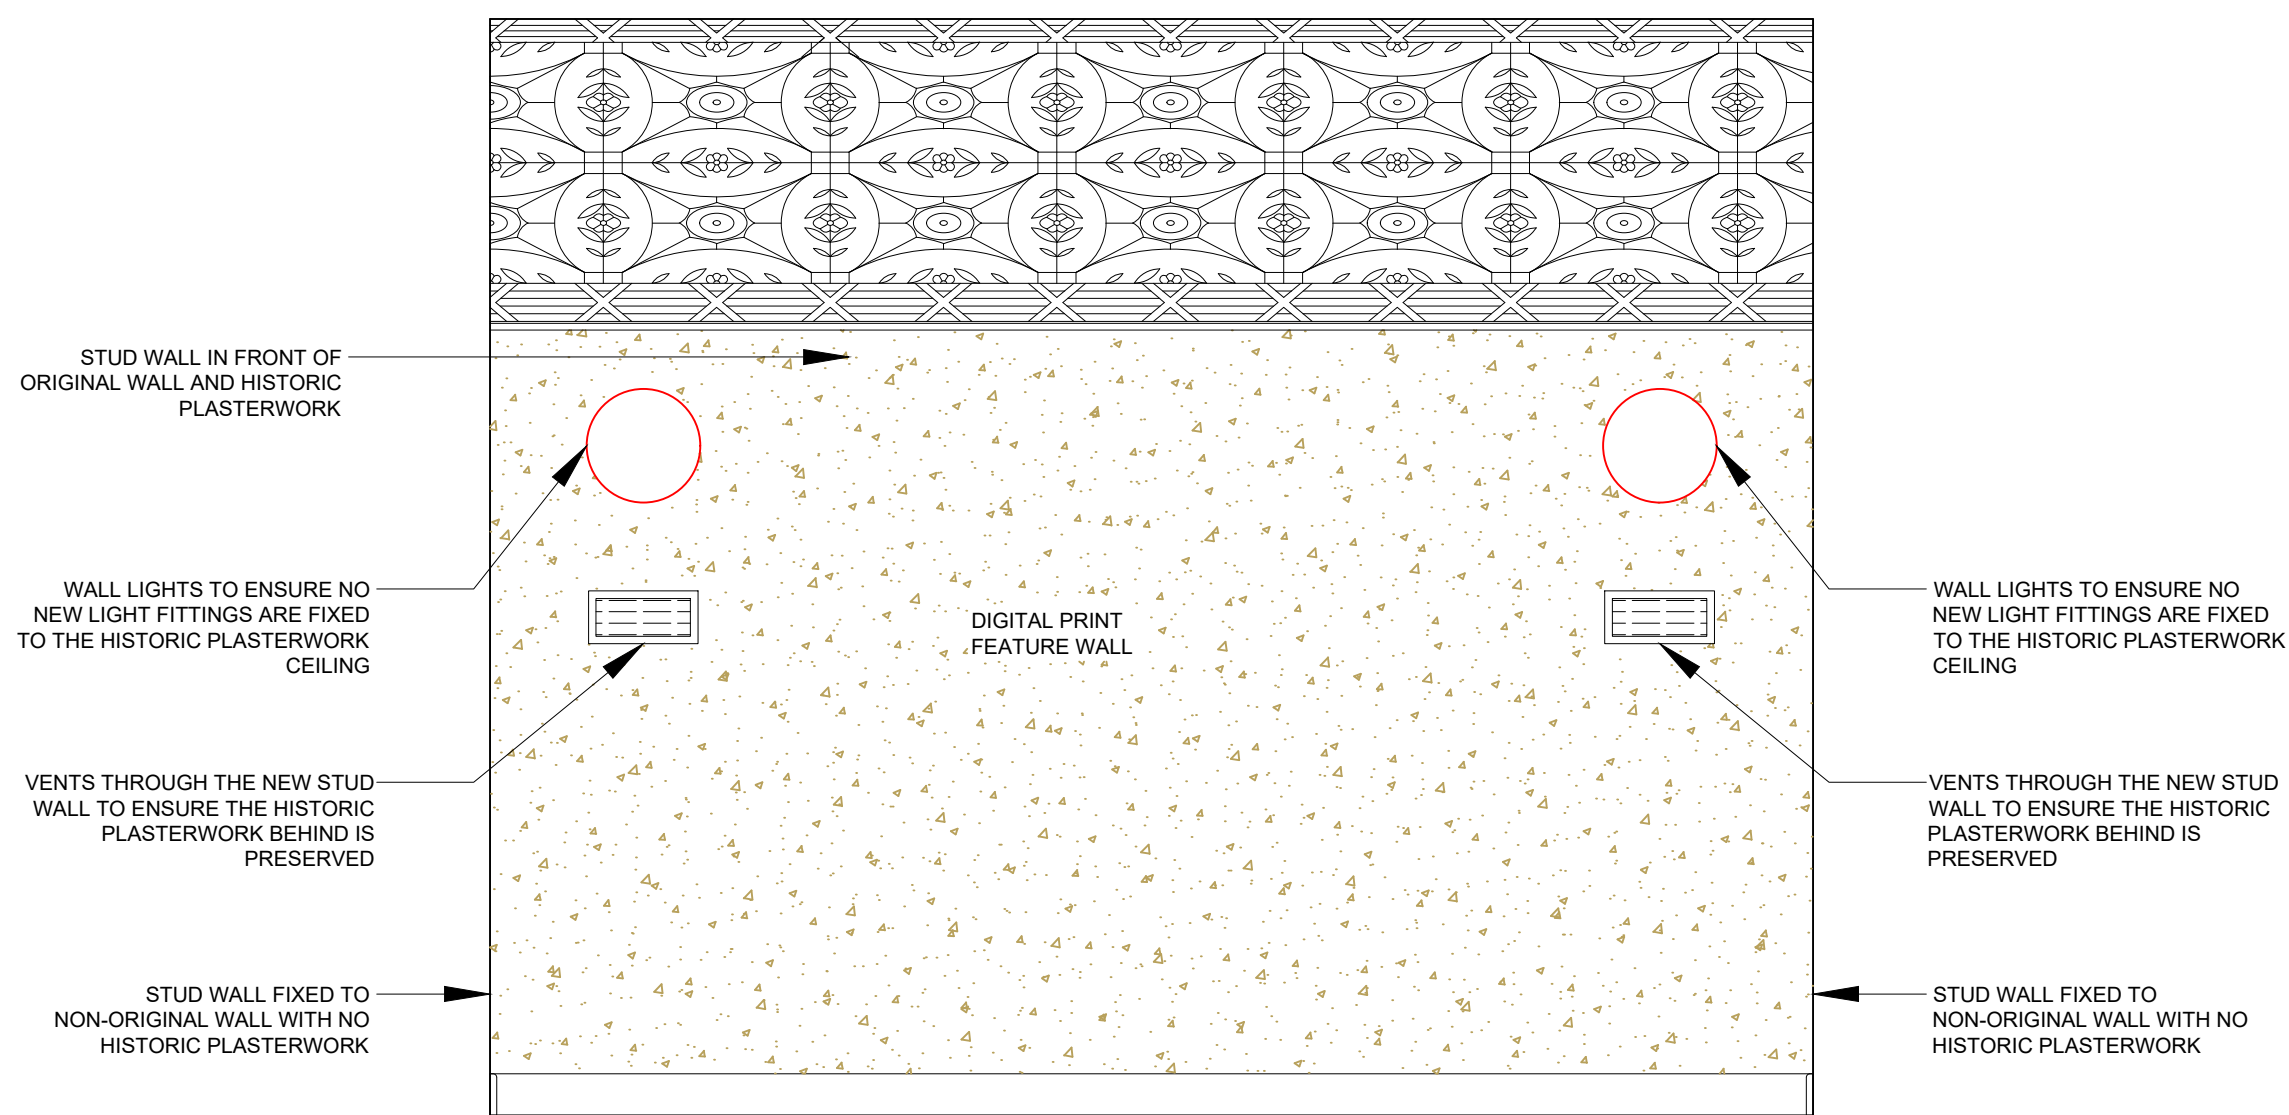

ELEVATION D
Scale 1:20

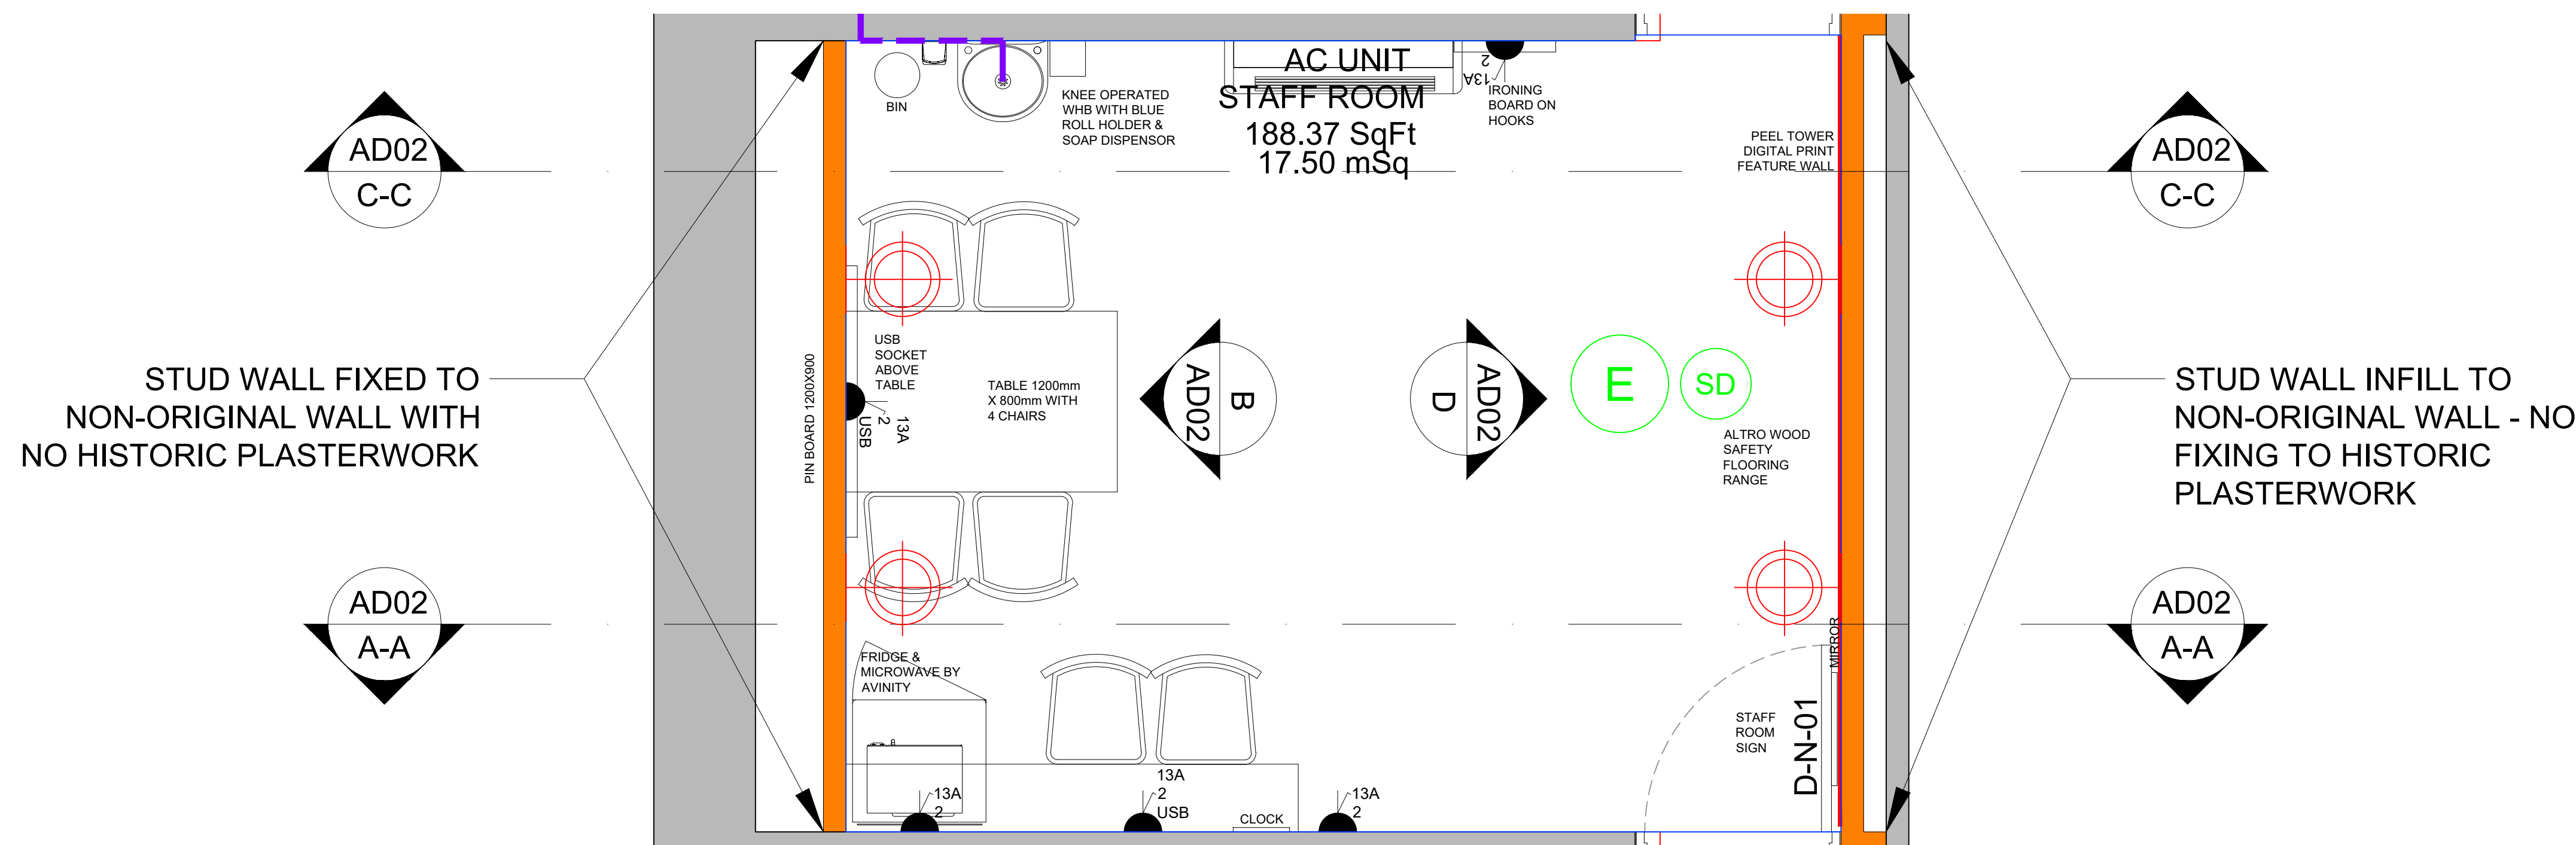

PROPOSED STAFF ROOM PLAN
Scale 1:20


Do not scale from this drawing. All dimensions to be checked on site prior to manufacture and construction. This drawing is the property of Harrison Ince Holdings Limited and should not be reproduced without permission. All discrepancies to be brought to the attention of the architect immediately. This drawing is to be read in conjunction with the specification / bill of quantities and related drawings.

REVISIONS
-

FIRST ISSUE

22.05.2024 CG

FOR PLANNING

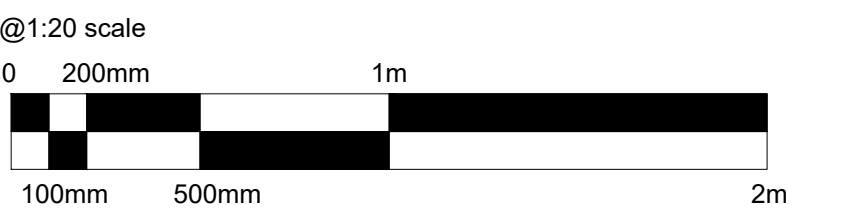

HARRISON INCE

ARCHITECTS INTERIOR DESIGNERS

JD WETHERSPOON PLC

THE ART PICTURE HOUSE,
36 HAYMARKET ST, BURY, BL9 0AY

PROPOSED STAFF ROOM DETAIL

DATE	MAY 2024	SCALE	1:20 @ A1
JOB NO.	PN6264-07	DWG. NO.	AD02
DRAWN	CAD/CG	CHECKED	

2-4 LITTLE PETER STREET
KNOTT MILL
MANCHESTER
M15 4PS
TEL: 0161 236 3650
EMAIL: enquiries@harrison-ince.co.uk