




Proposed Plan
Ground Floor

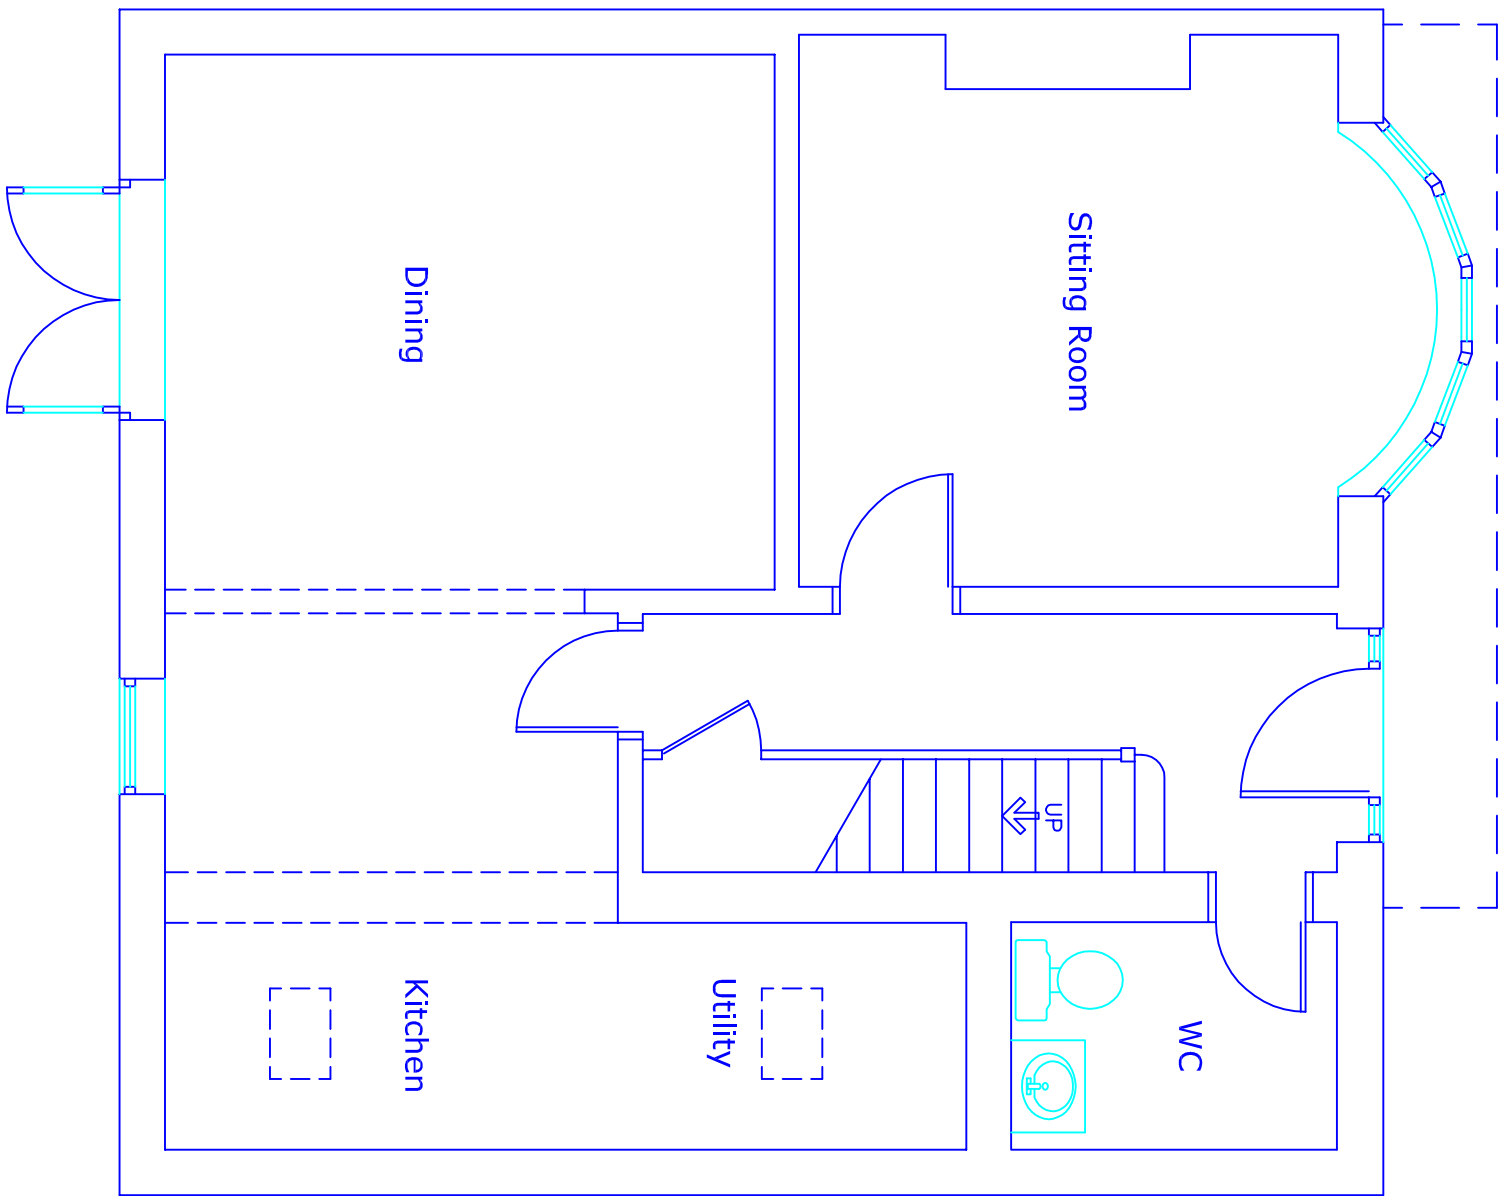

Proposed Plan
First Floor

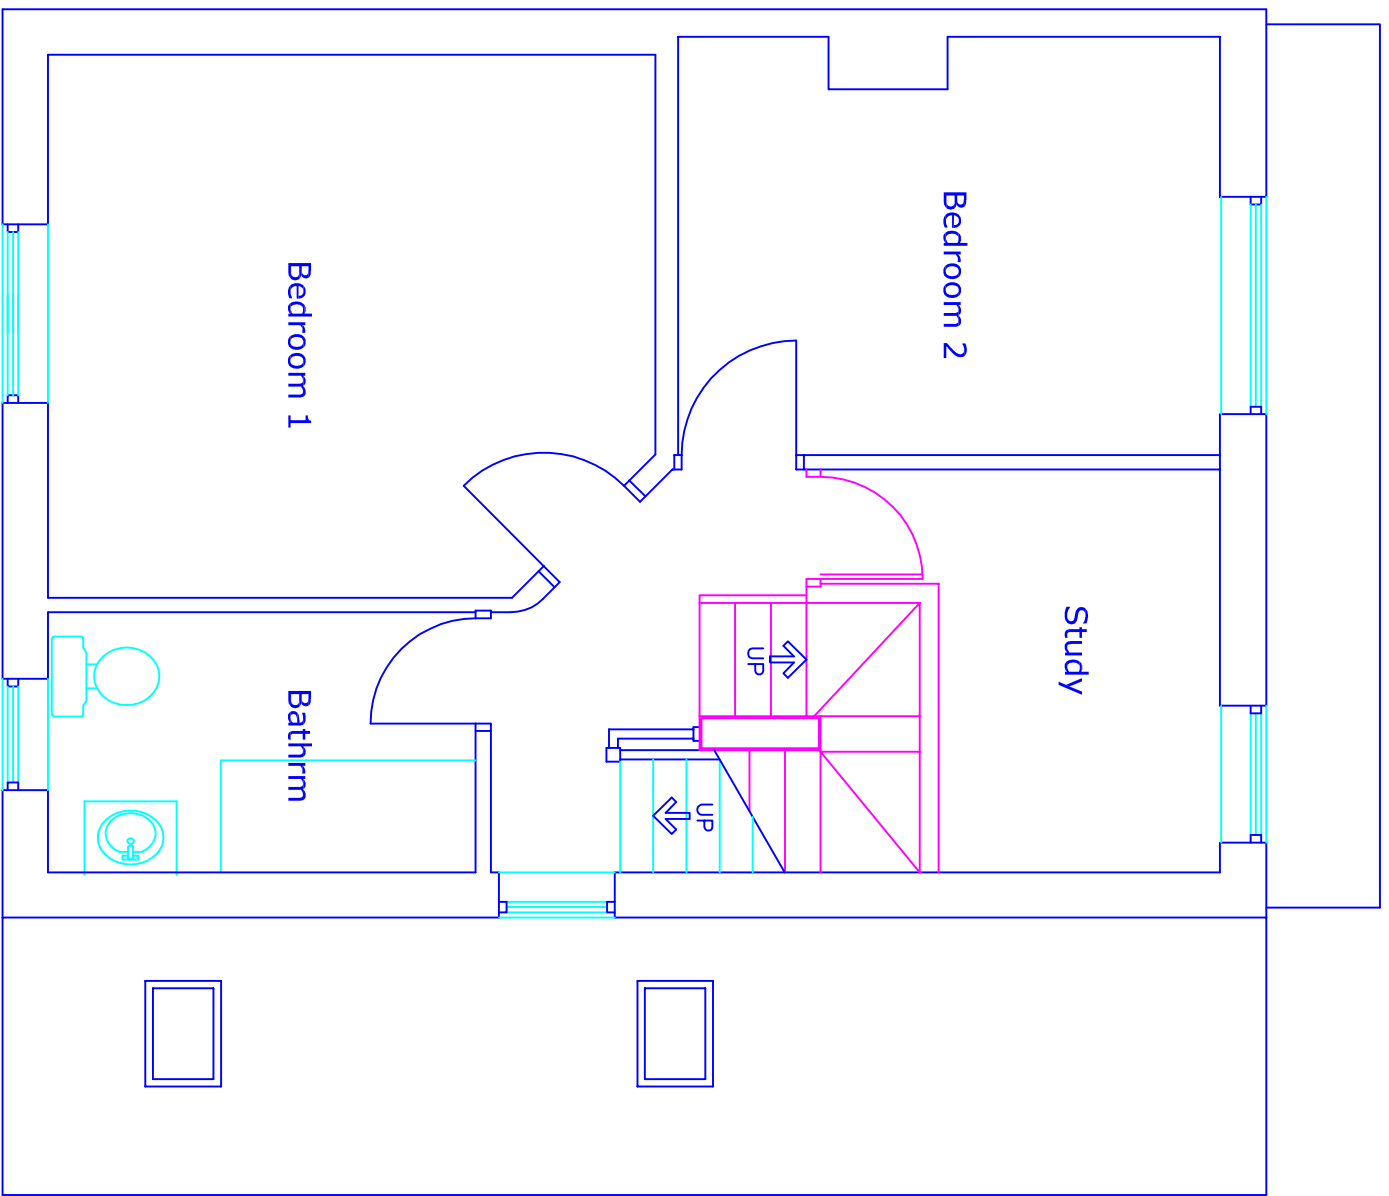


Proposed Plan
Loft Floor

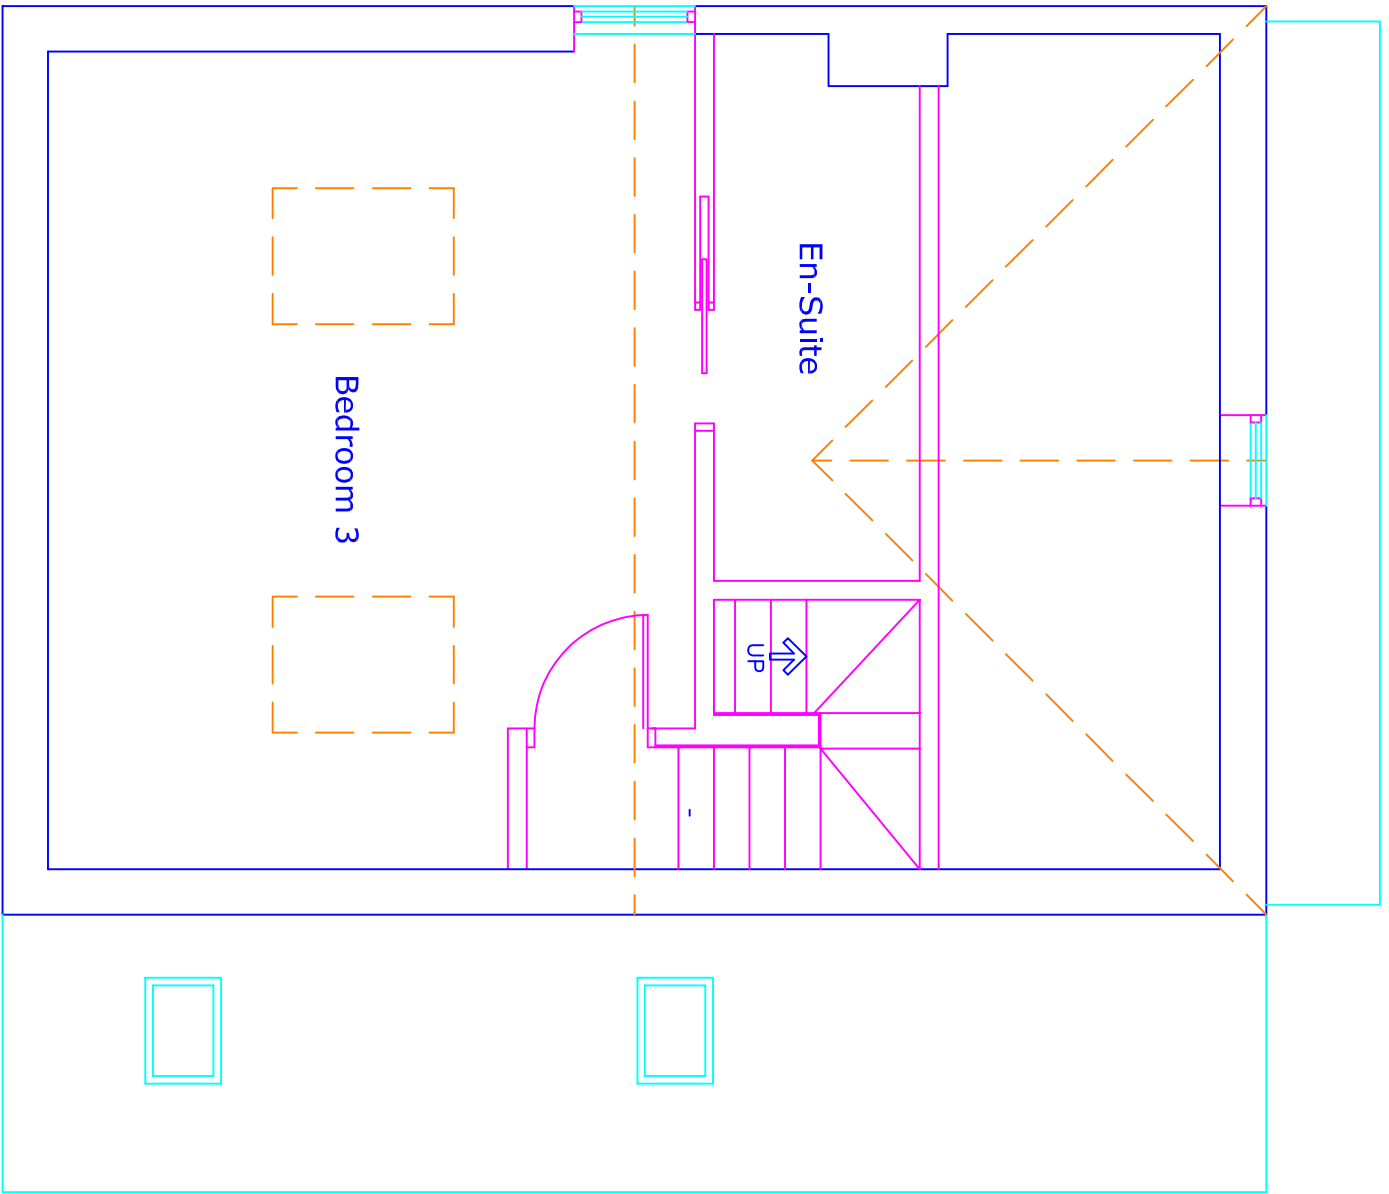


Proposed Materials

- Walls All elevations through coloured render – colour white to match the existing
- Roof Natural grey slate to match the existing
- Windows and doors Upvc colour white to match the existing


Proposed Rear Elevation

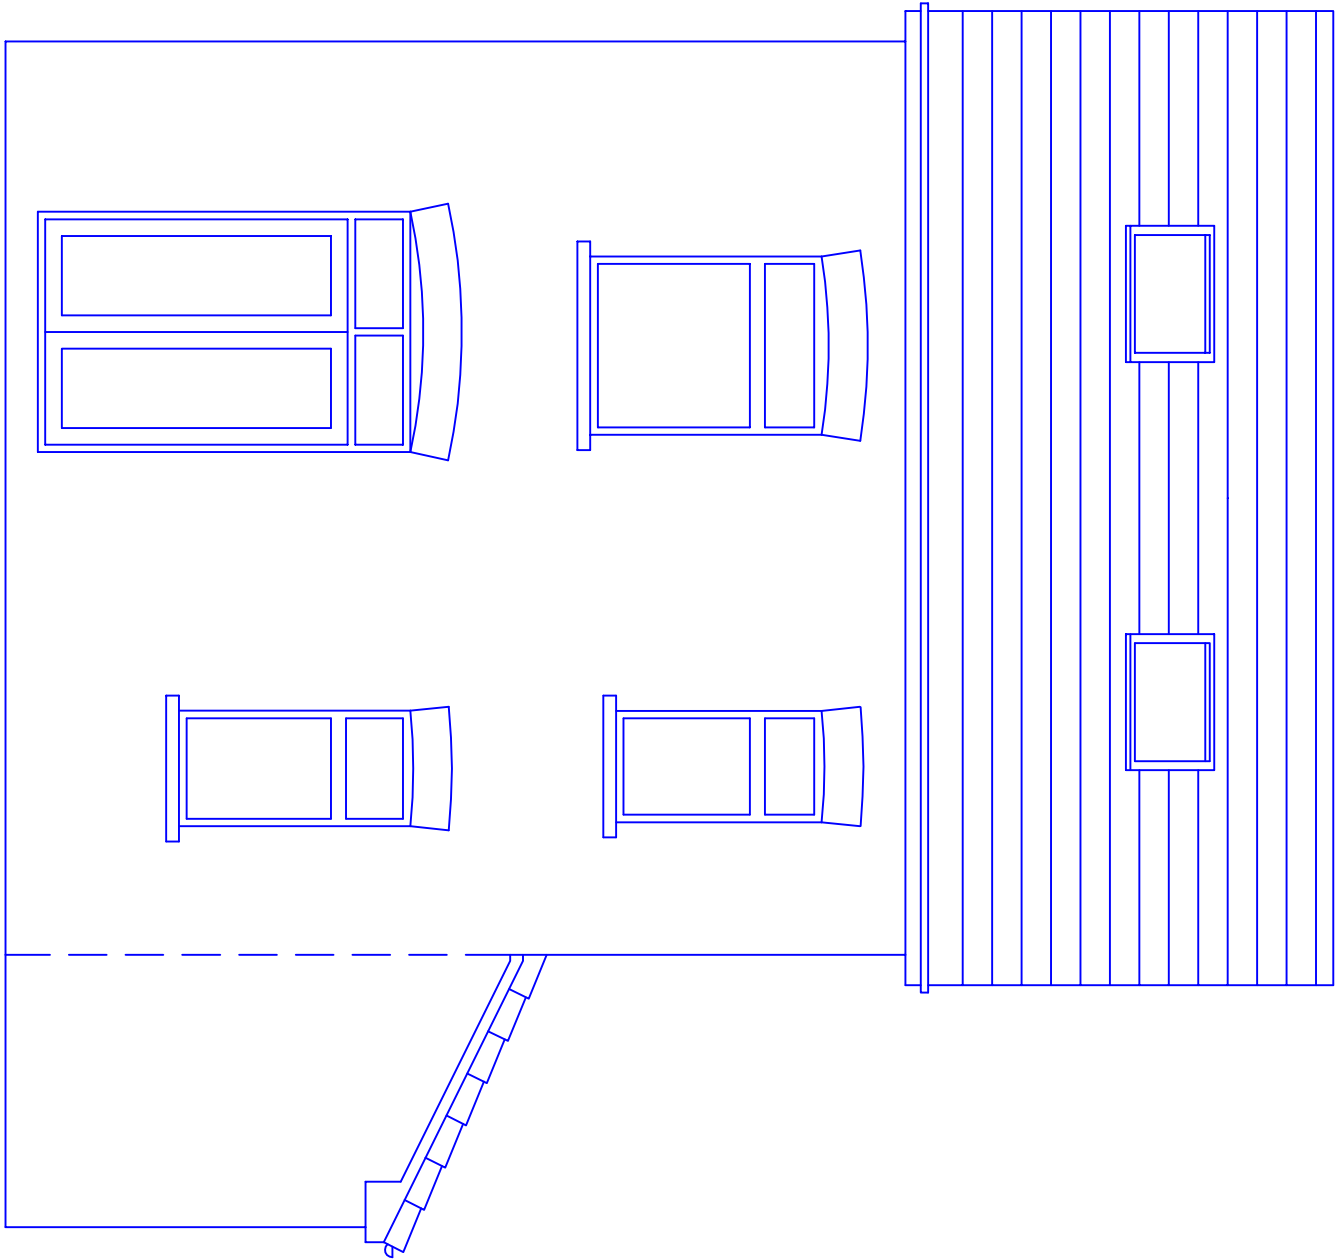


Proposed Side Elevation

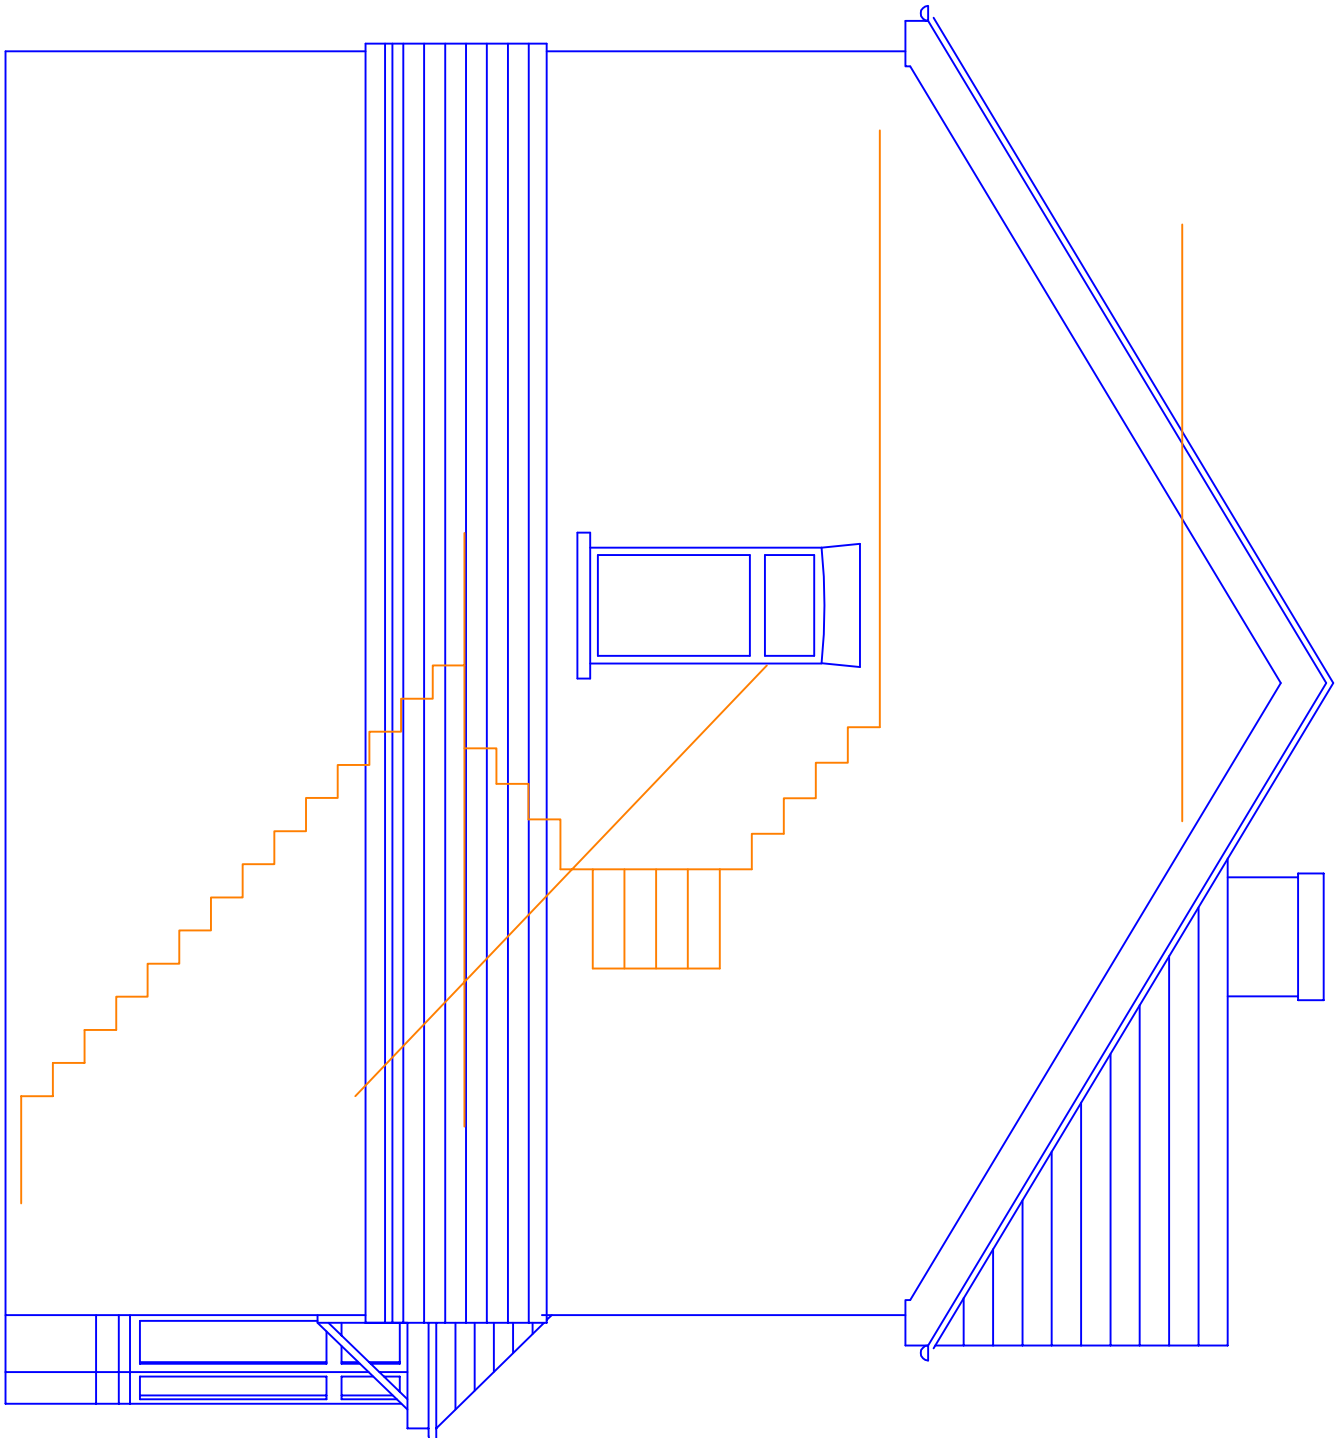

Proposed Front Elevation

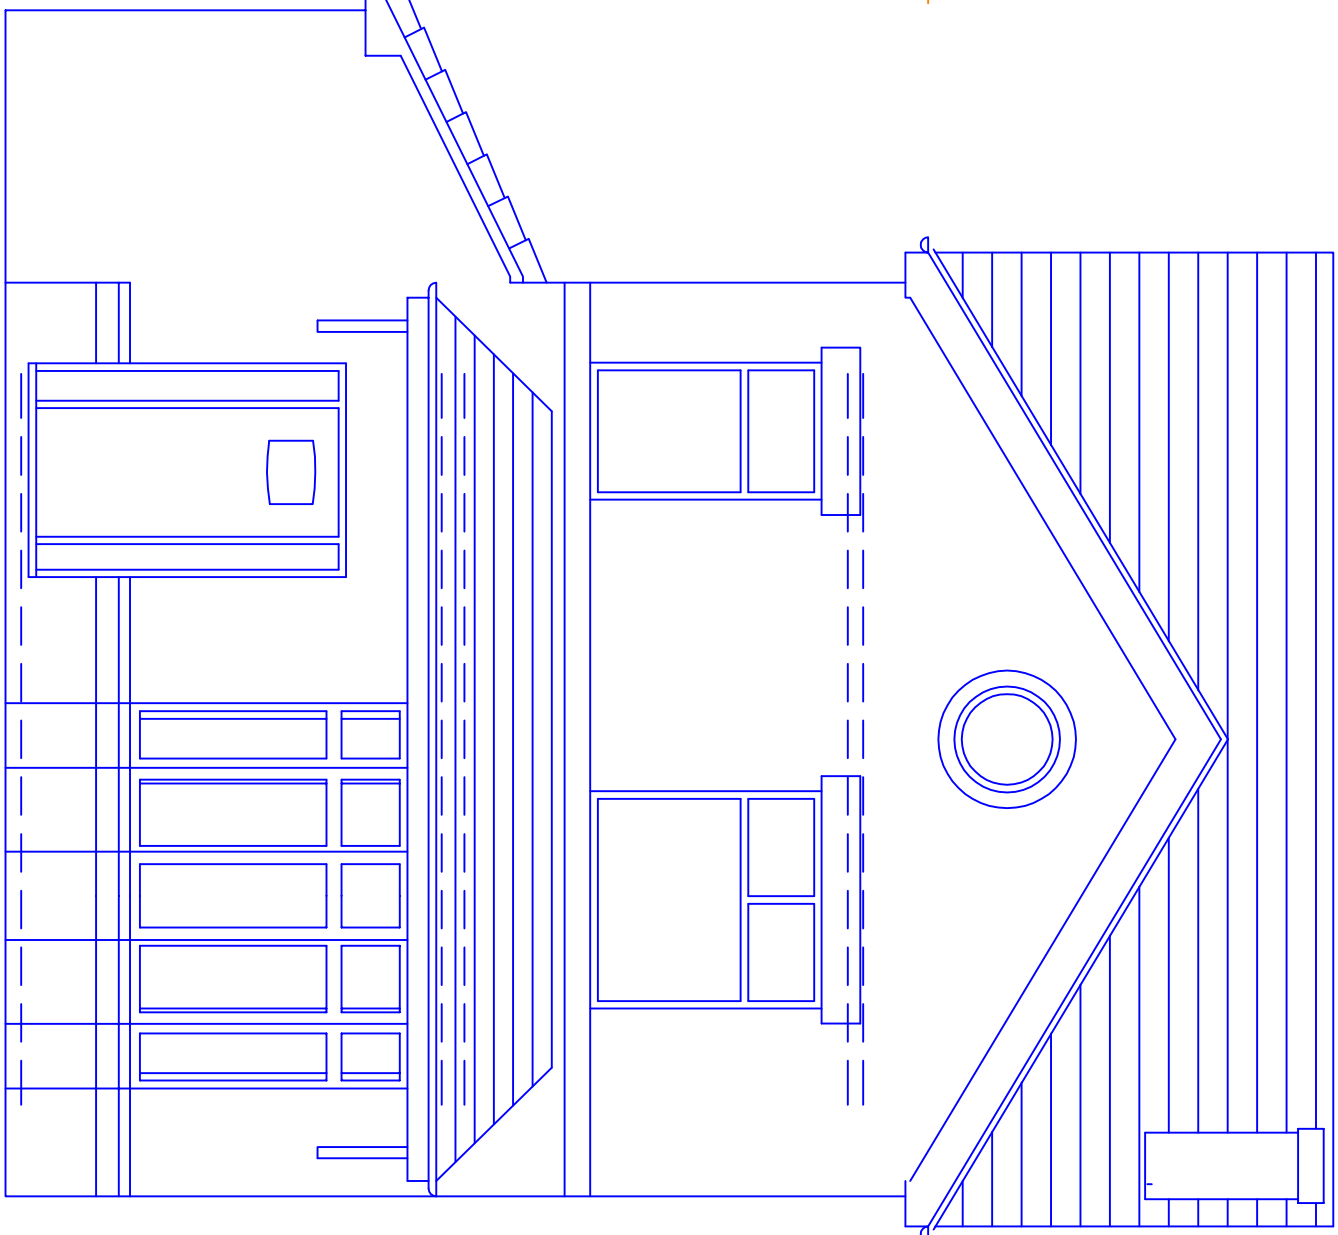

Proposed Side Elevation

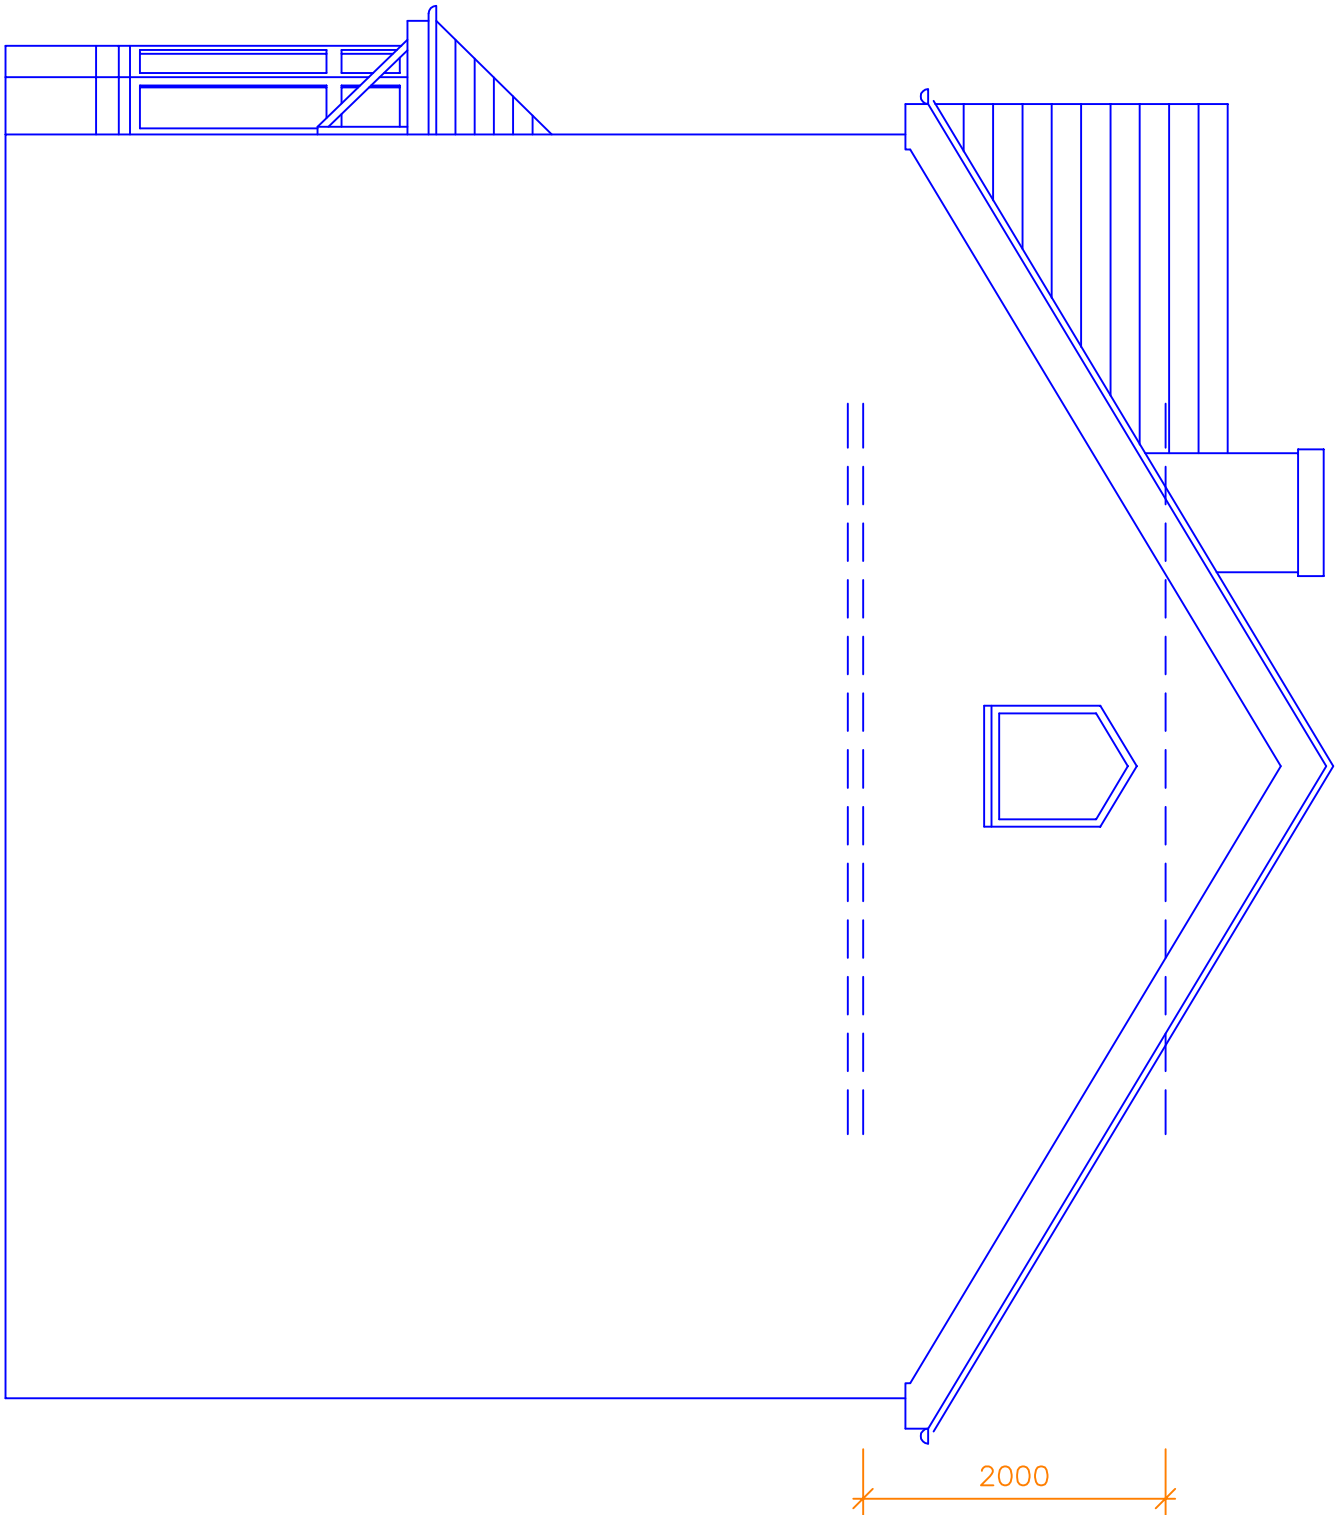

This drawing and design concept is the property of PPV design. It should not be reproduced without written permission

2 Helmsford Road, Holcombe Village
Ramsbottom, Lancashire BL8 4PA
Gary Dearden (JK home) DipArch RIBA
gdm@ppv-design.co.uk www.ppv-design.co.uk
T. 0706 822751 M. 07712 669482

01

02

01

02

<