
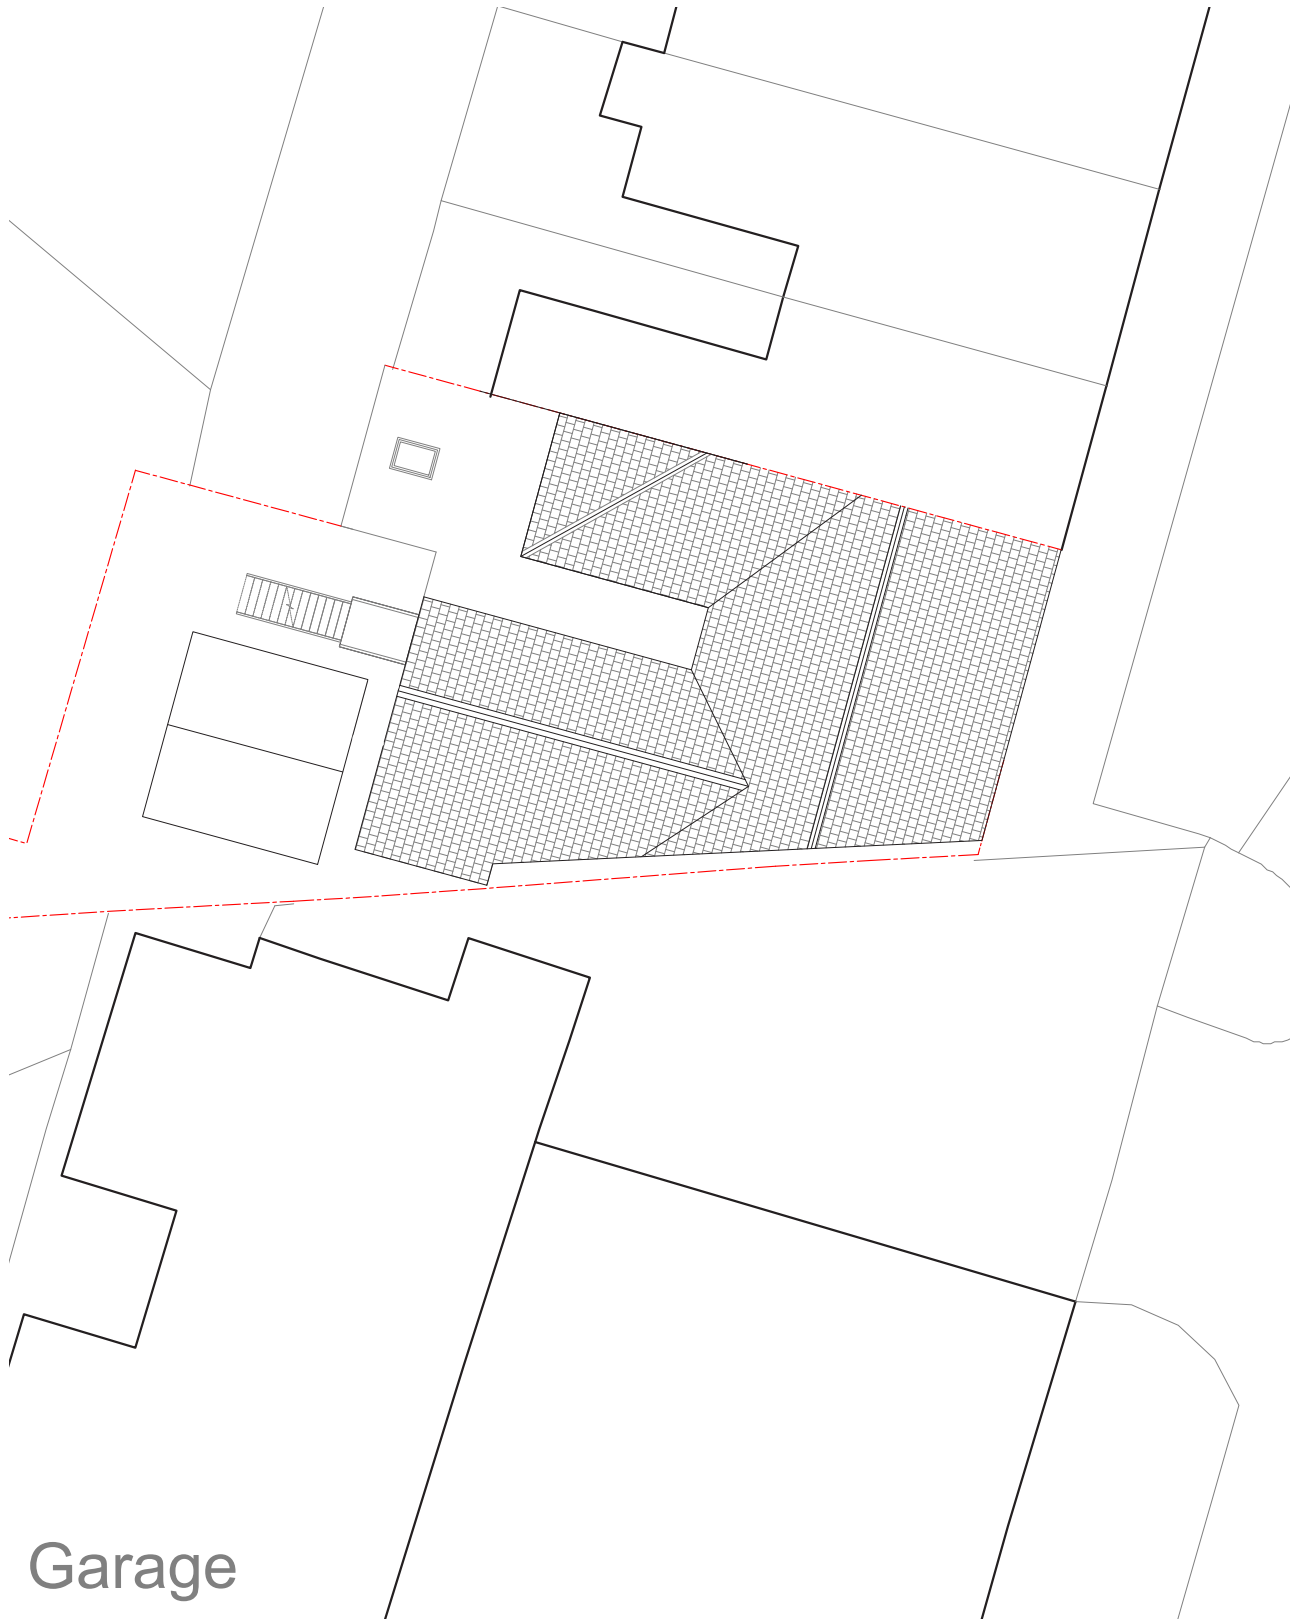


Dimensioning

Figured dimensions only to be taken from these designs and drawings. Work to annotated dimensions only. All dimensions to be checked on site. Architectural designers to be informed immediately of any discrepancies before work proceeds. Drawings are to be read in conjunction with relevant specifications, structural engineers and service engineers' drawings.

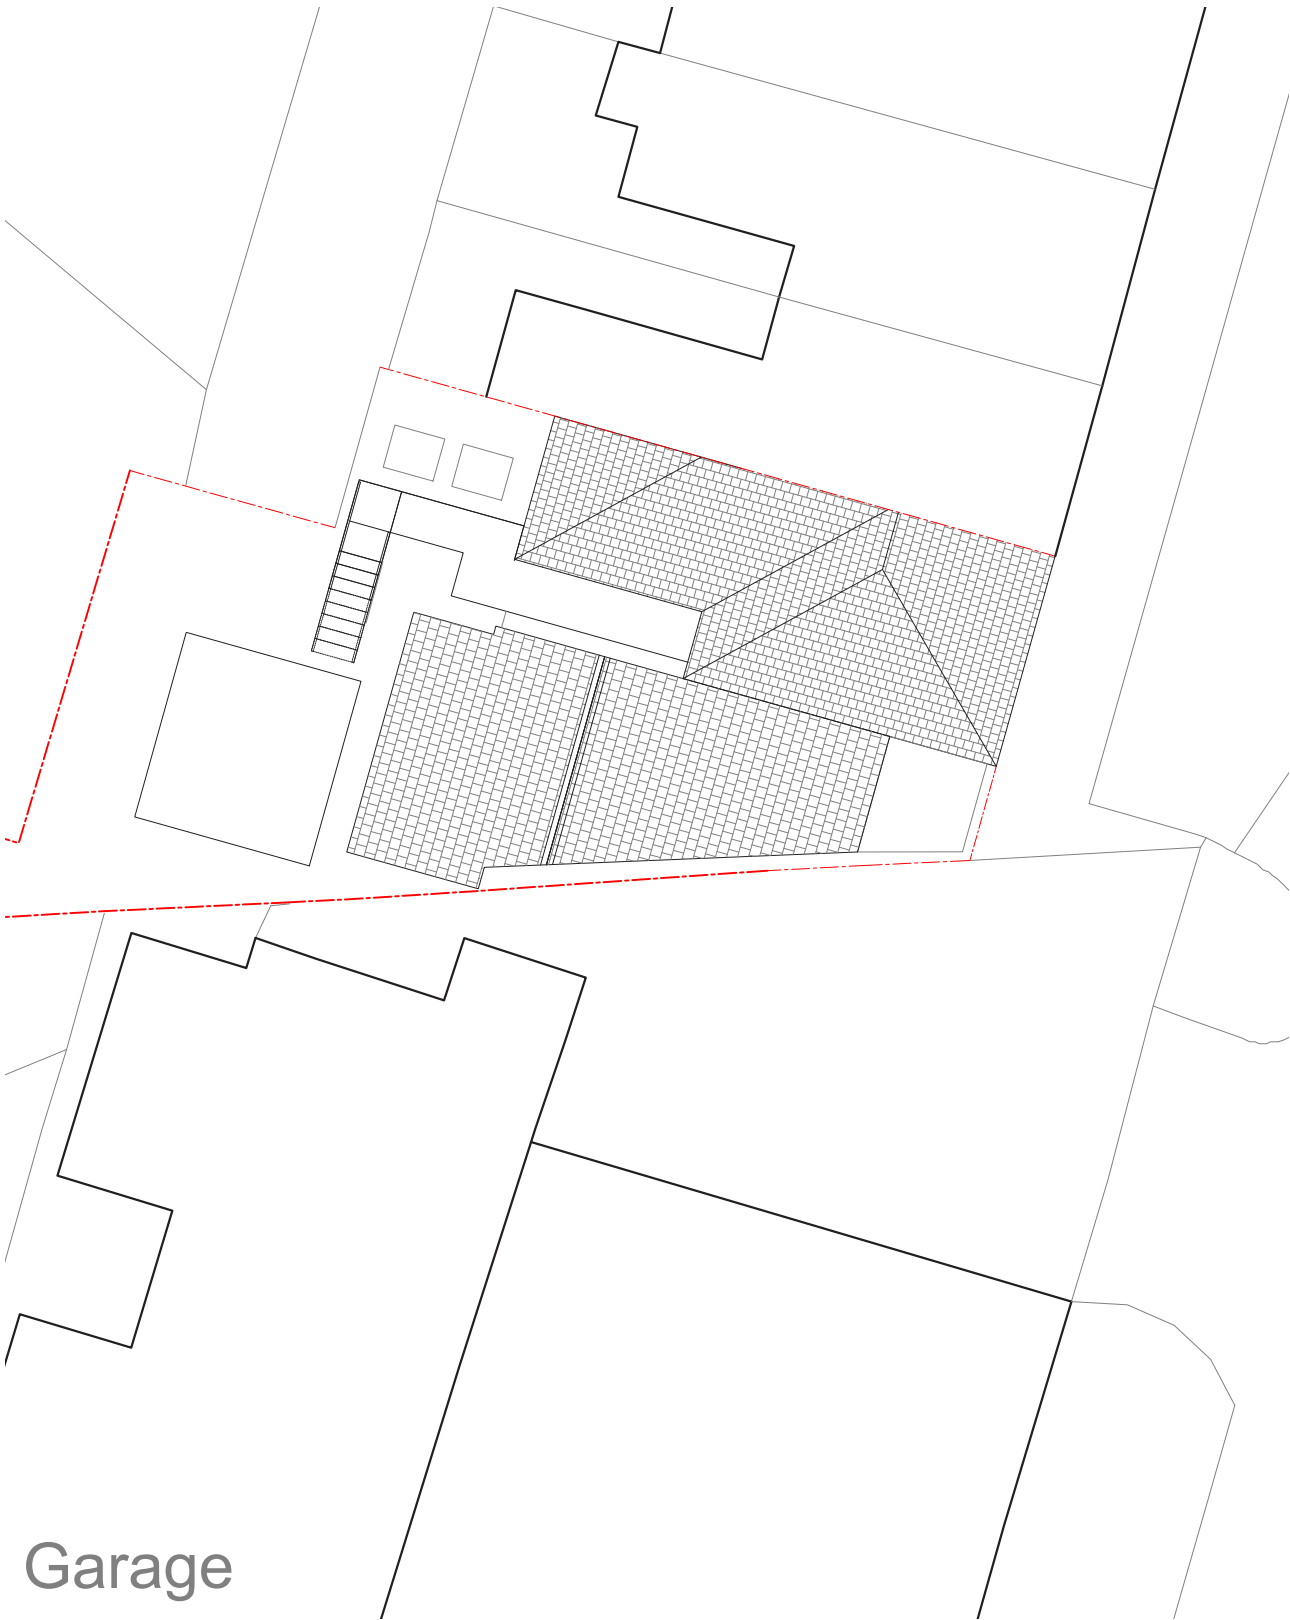

EXISTING BLOCK PLAN  
1:200 @ A3

PROPOSED BLOCK PLAN  
1:200 @ A3

| Rev | Date     | Description                   |
|-----|----------|-------------------------------|
| -   | 28/11/22 | Issued to client for comments |
| A   | 07/12/22 | Issued for Planning           |
| B   | 13/06/23 | Revised Drawing               |



S A L E E M

ARCHITECTS

Architecture | Masterplanning | Graphics

CLIENT:  
Dr Rizwan

PROJECT:  
281 Middleton Road,  
Prestwich,  
M8 4LY

TITLE:  
Block Plan

REV:  
B

SCALE:  
1:200 @ A3

DATE:  
Jan 2023

DRAWING NO.  
Sheet 8