


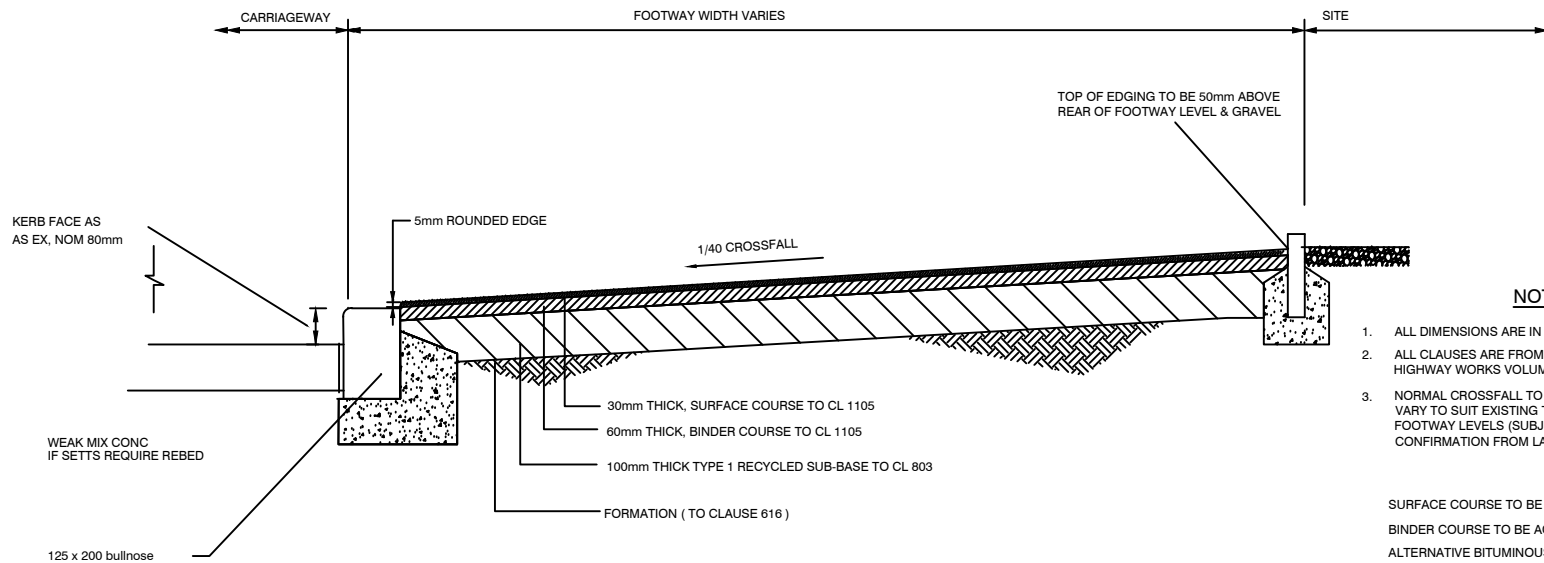

NOTES

1. ALL DIMENSIONS ARE IN MILLIMETRES.
2. ALL CLAUSES ARE FROM THE SPECIFICATION OF HIGHWAY WORKS VOLUME 1.
3. NORMAL CROSSFALL TO BE 1/40 AS SHOWN. THIS MAY VARY TO SUIT EXISTING THRESHOLDS/ BACK OF FOOTWAY LEVELS (SUBJECT TO WRITTEN CONFIRMATION FROM LA ENGINEER).

SURFACE COURSE TO BE AC 6 DENSE SURF 100/150
 BINDER COURSE TO BE AC 20 DENSE BIN 100/150
 ALTERNATIVE BITUMINOUS MIXES TO BE AGREED PRIOR TO WORKS BEING UNDERTAKEN ON SITE

TYPICAL FOOTWAY CROSS SECTION NTS

Mr Rizwan Suleman has agreed to take the responsibility,

RS
 Mr Rizwan Suleman
 Project Manager
 124 Walmersley Road
 Bury, BL9 6DX
 07971358527
 Date 08/09/2025

This drawing is the property of IPS Architects and copyright is reserved by them.
 This drawing is not to be copied or disclosed by or to any unauthorized person without the prior written consent of IPS Architects.

Do not scale from this drawing.

All dimensions are to be checked on site prior to construction, manufacture of any components and ordering of materials and equipment.

Any discrepancies are to be reported to the architects for clarification.

All materials and workmanship to be accordance with the current British Standards and codes of practice.

This drawing is to be read in conjunction with all relevant Architectural Structural Engineers, Mechanical Engineers, Electrical Engineers and Specialists drawings and specifications.

I Planning Services email: ipsuk@live.co.uk		2A Cook Street, Bury, Lancashire, BL9 0RP, 0161 8717405	
Proposed Footway Crossing of Land next to 35 Hilton Street, Bury, BL9 6LT			
Scale : Not to scale on A4		All Dimensions in Meters	
Ref.: IPS/R/35/BL96LT		Date : 16/06/2022	
REV A Date: 29/10/2025		Proposal	
SHT 1 of 1			