


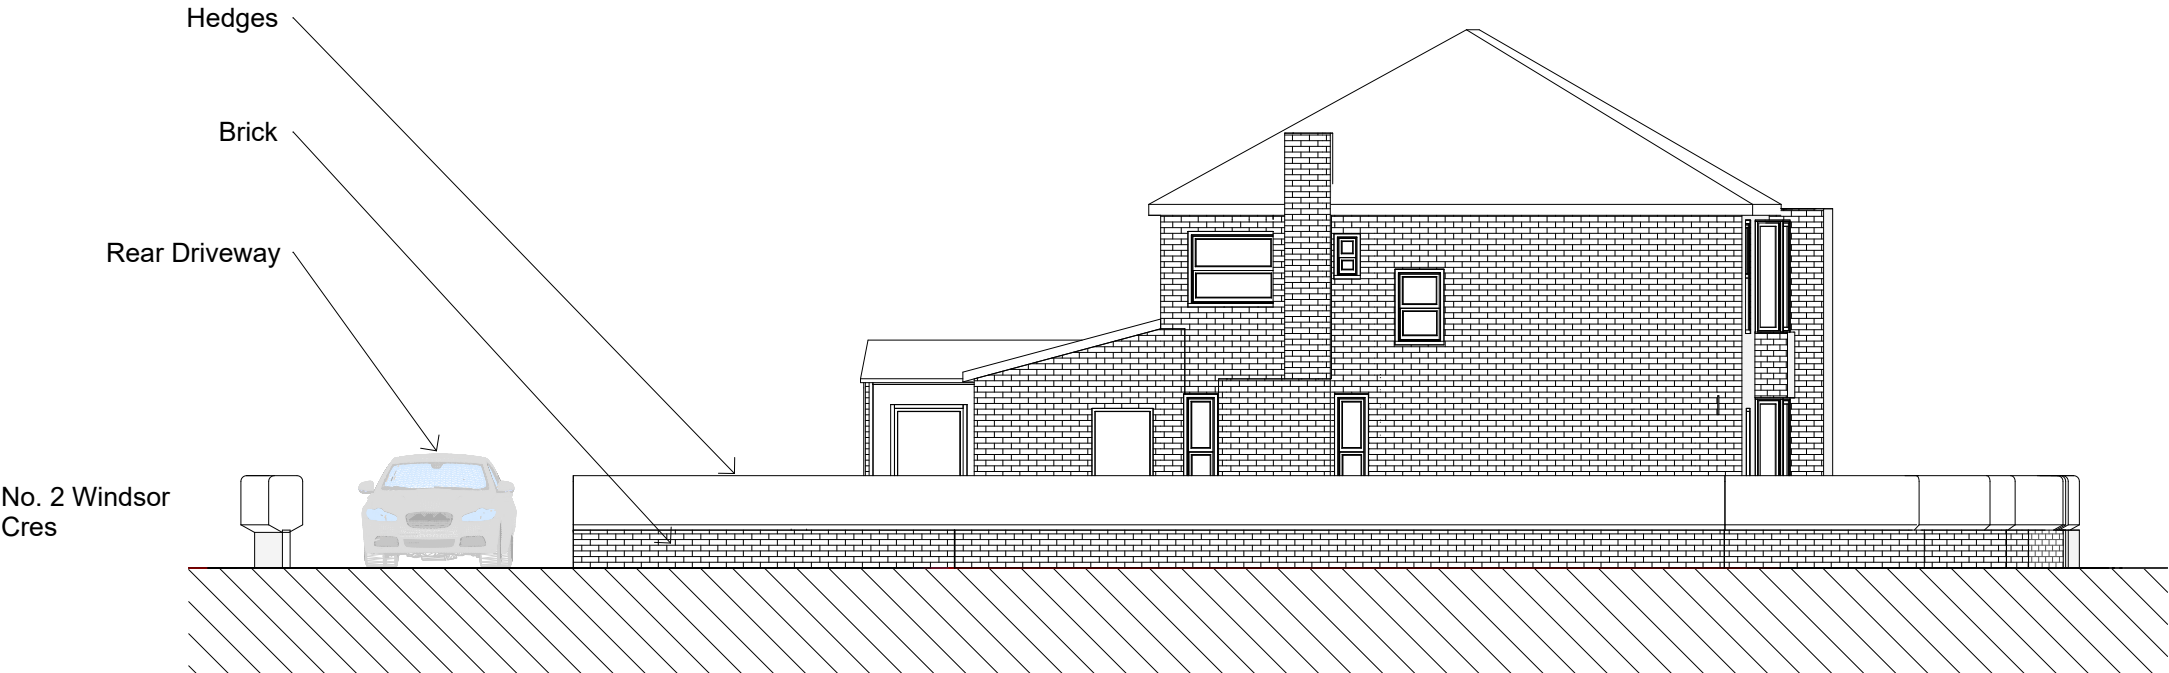

Windsor Cres Elevation as Existing

1 : 100



Windsor Cres Elevation as Proposed

1 : 100



SAFETY , HEALTH &
ENVIROMENTAL
INFORMATION

IN ADDITION TO HAZARDS/RISKS NORMALLY ASSOCIATED WITH THE TYPES OF WORK INDICATED ON THIS DRAWING, NOTE THE FOLLOWING:

CONSTRUCTION:

TBC.

MAINTENANCE & CLEANING:

TBC.

DECOMMISSIONING/DEMOLITION:

TBC.

NOTE: IT IS ASSUMED THAT ALL WORKS WILL BE CARRIED OUT BY A CONTRACTOR THAT IS COMPETENT IN THE WORKS IDENTIFIED AND (WHERE APPROPRIATE) THE CONTRACTOR WORKS TO AN APPROVED METHOD STATEMENT.

1	21/10/25	Additional Information	AU	AU
Rev	Date	Description	Drawn	Chk'd

Revision Schedule

Client:

Mahmood Riaz

Project:

Double Storey Side & Rear
Extension- 78 Windsor road,
M25 ODE

Drawing Title:

Windsor Cres Elevation as
Existing and Proposed

Drawing

PLANNING

Drawn AU	Date: 21/10/25
Checked AU	Scale @ A3: 1 : 100
Approved By AU	Revision 1

Drawing No.

2054-P 04

AU Architects

General Notes:

- AU Architects Ltd shall have no responsibility for any use made of this document other than for that which it was prepared and issued.
- All dimensions should be site checked on site.
- Do not scale from this drawing
- Any drawing errors or divergencies should be brought to the attention of AU Architects Ltd.