



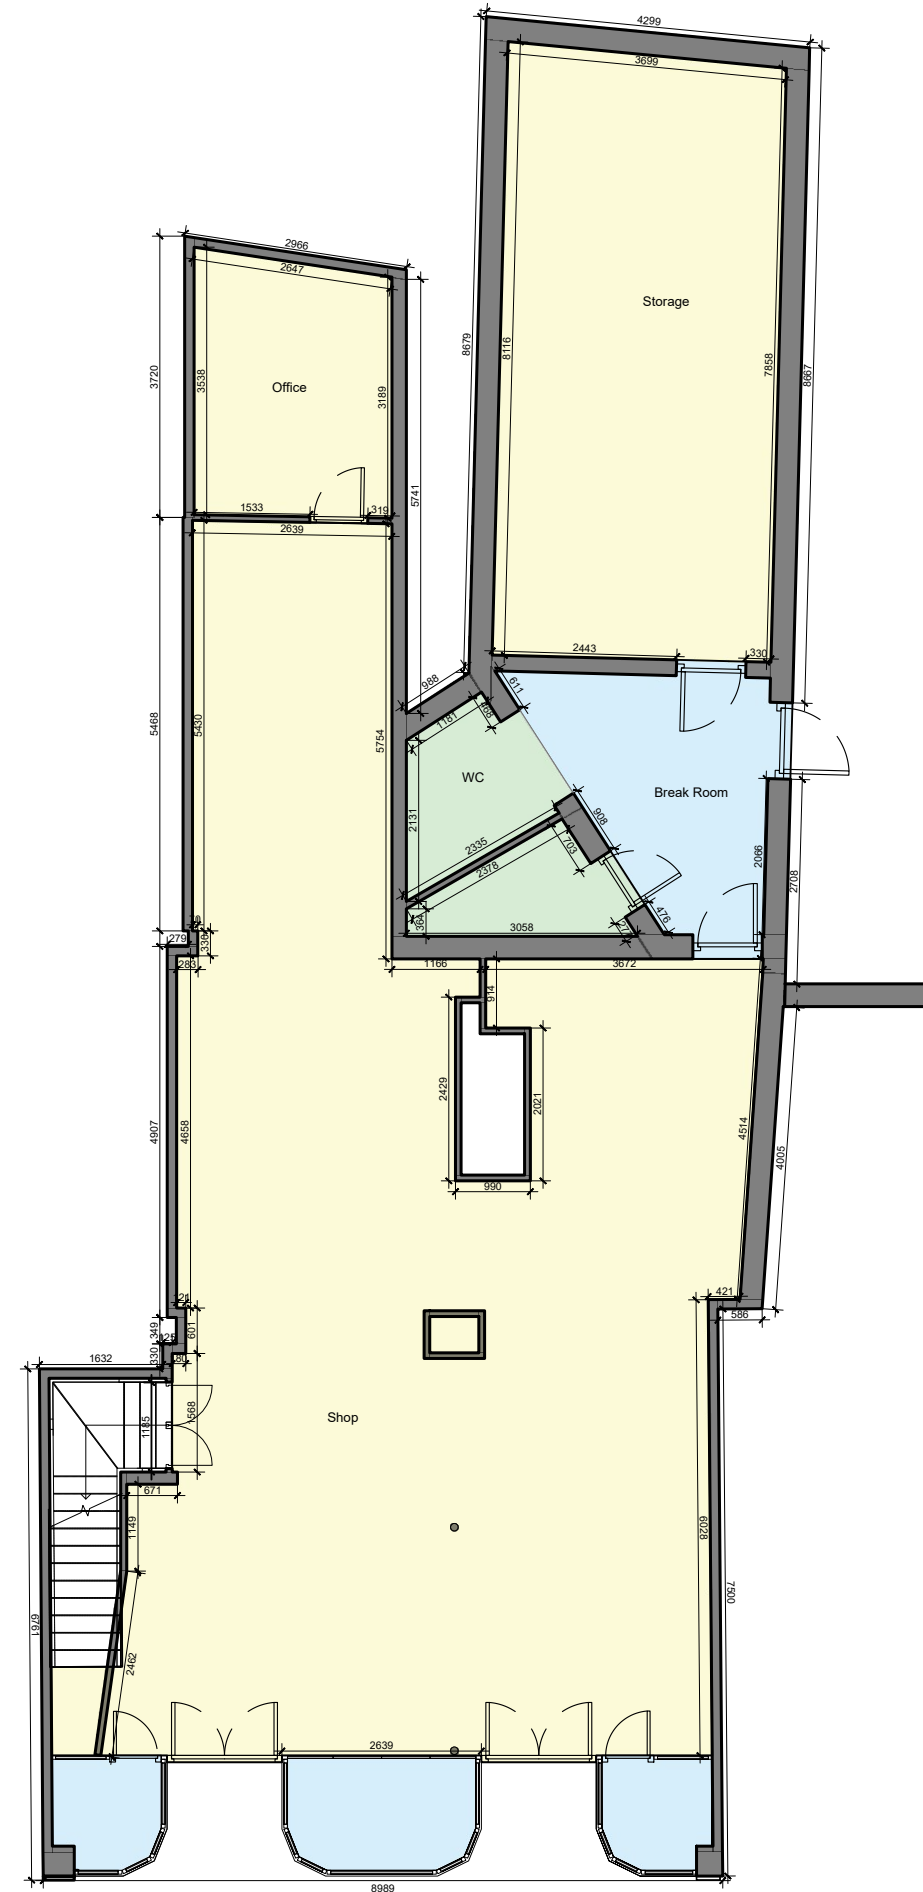

1 Level 0 - Existing

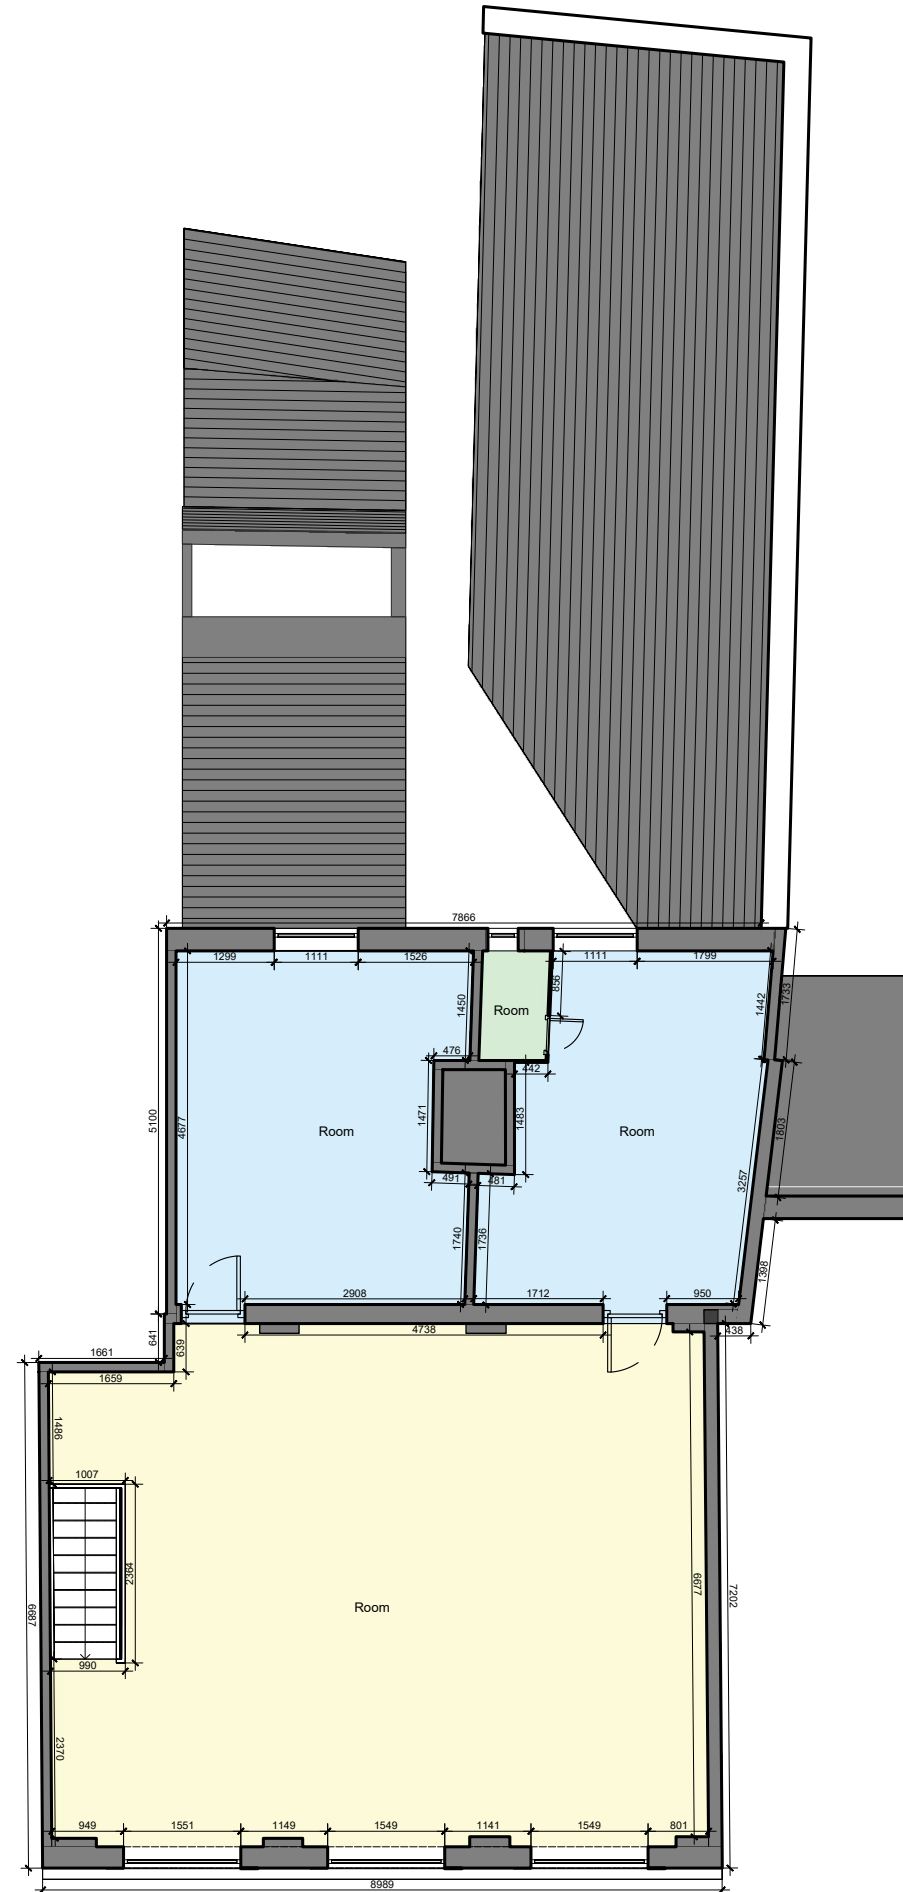

2 Level 1 - Existing

General Notes

No.	Revision/Issue	Date

Firm Name and Address



Mason and Marlowe Ltd.
Project Managers and Quantity Surveyors

5 Picadilly Place
Manchester, M1 3BR

Project Name and Address

12 Bolton St, Bury, BL9 0LQ

Project
12 Bolton St, Bury

Date
28/12/2023

Scale
1/100

Sheet

A3