



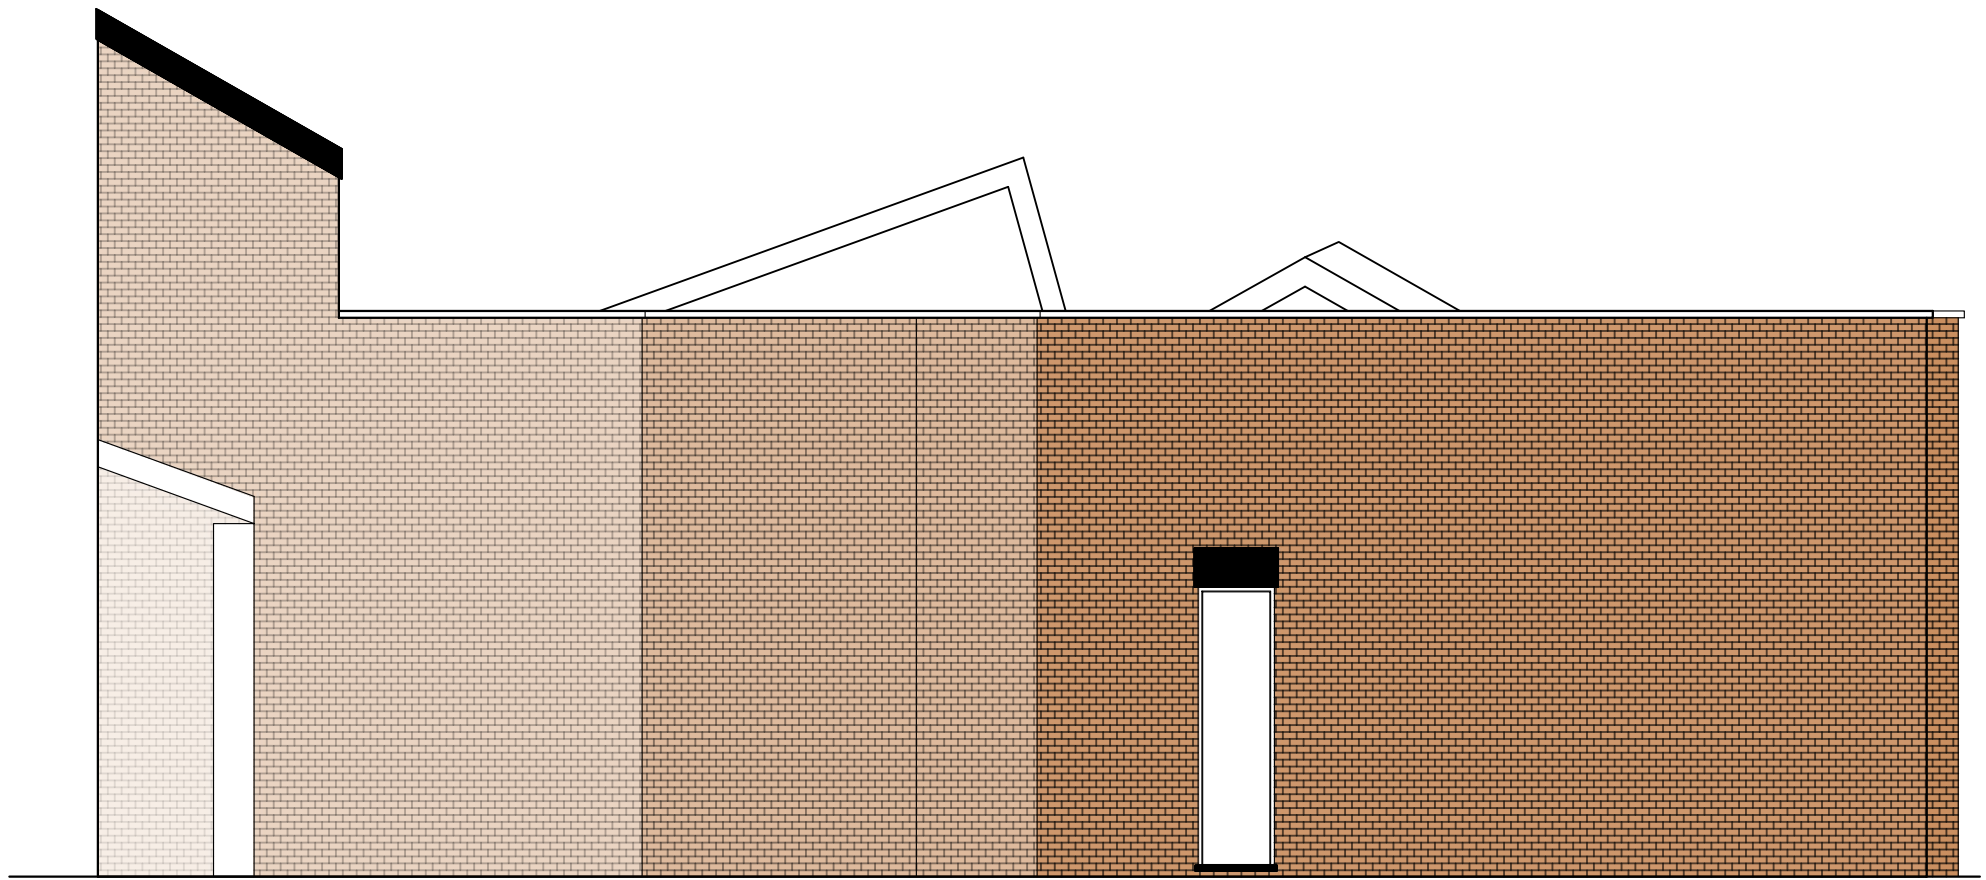

EXISTING RIGHT SIDE ELEVATION

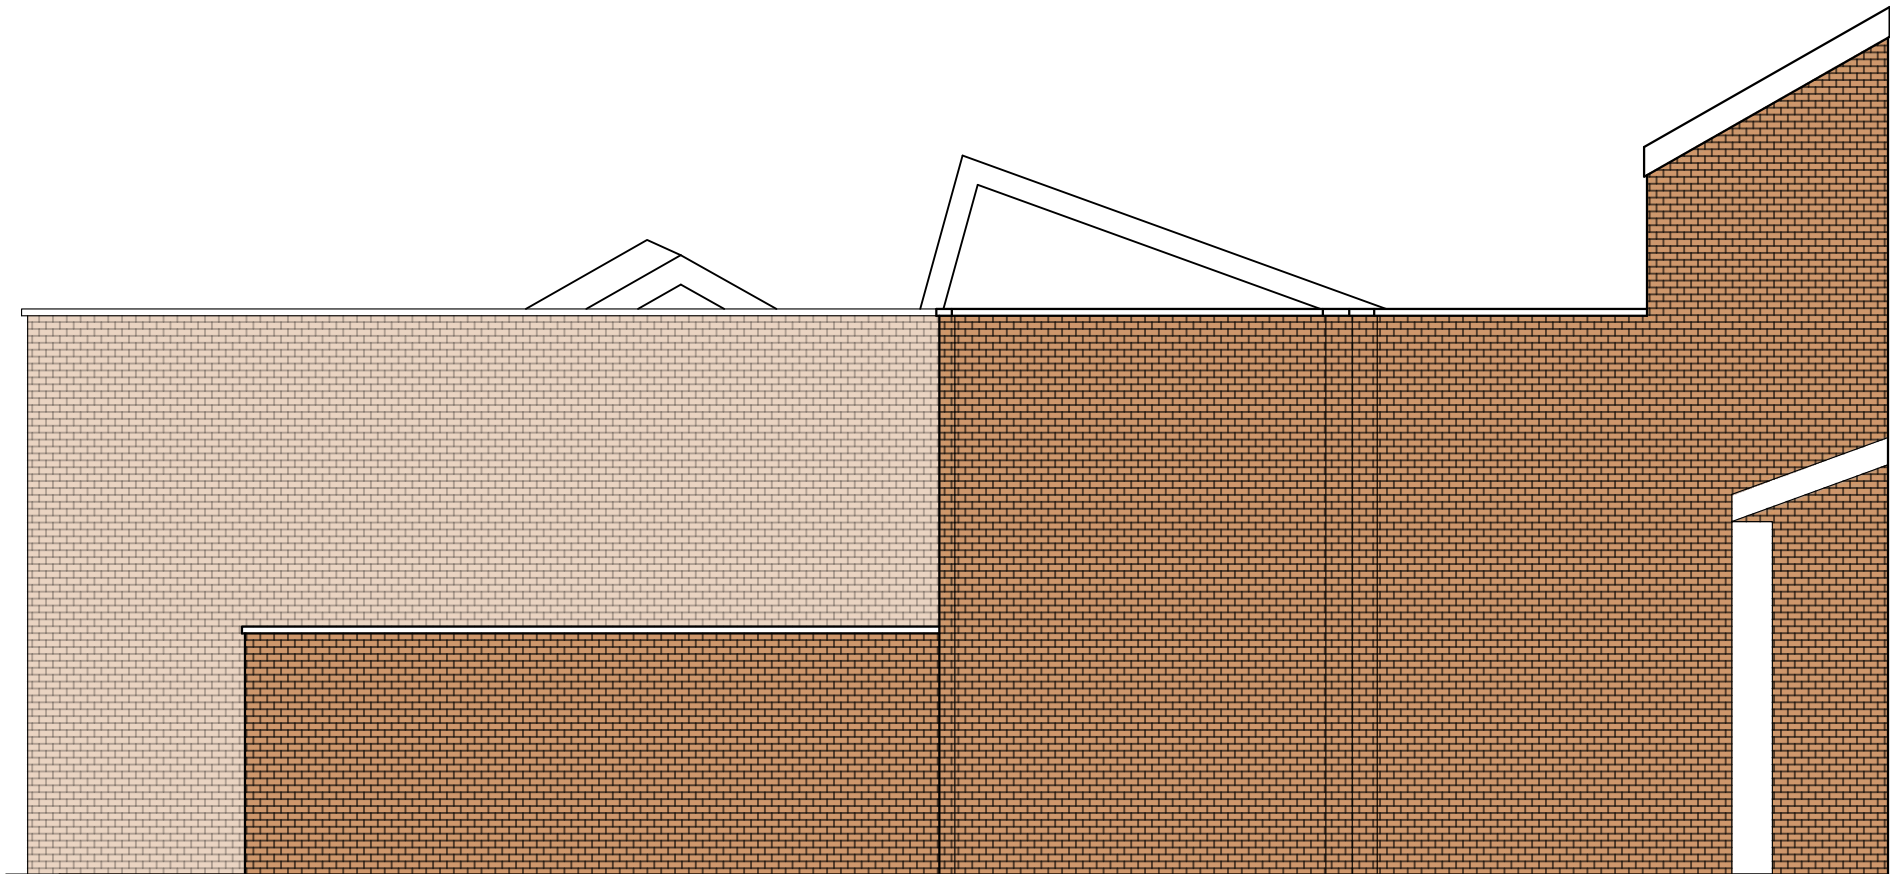

EXISTING LEFT SIDE ELEVATION



General Notes

Firm Name and Address



Mason and Marlowe Ltd.
Project Managers and Quantity Surveyors

5 Picadilly Place
Manchester, M1 3BR

Project Name and Address

12 Bolton St, Bury, BL9 0LQ

Project
12 Bolton St

Date
08/12/2023

Scale
1/50

Sheet

A3