


Proposed Site Plan

General Notes

No.	Revision/Issue	Date

Firm Name and Address

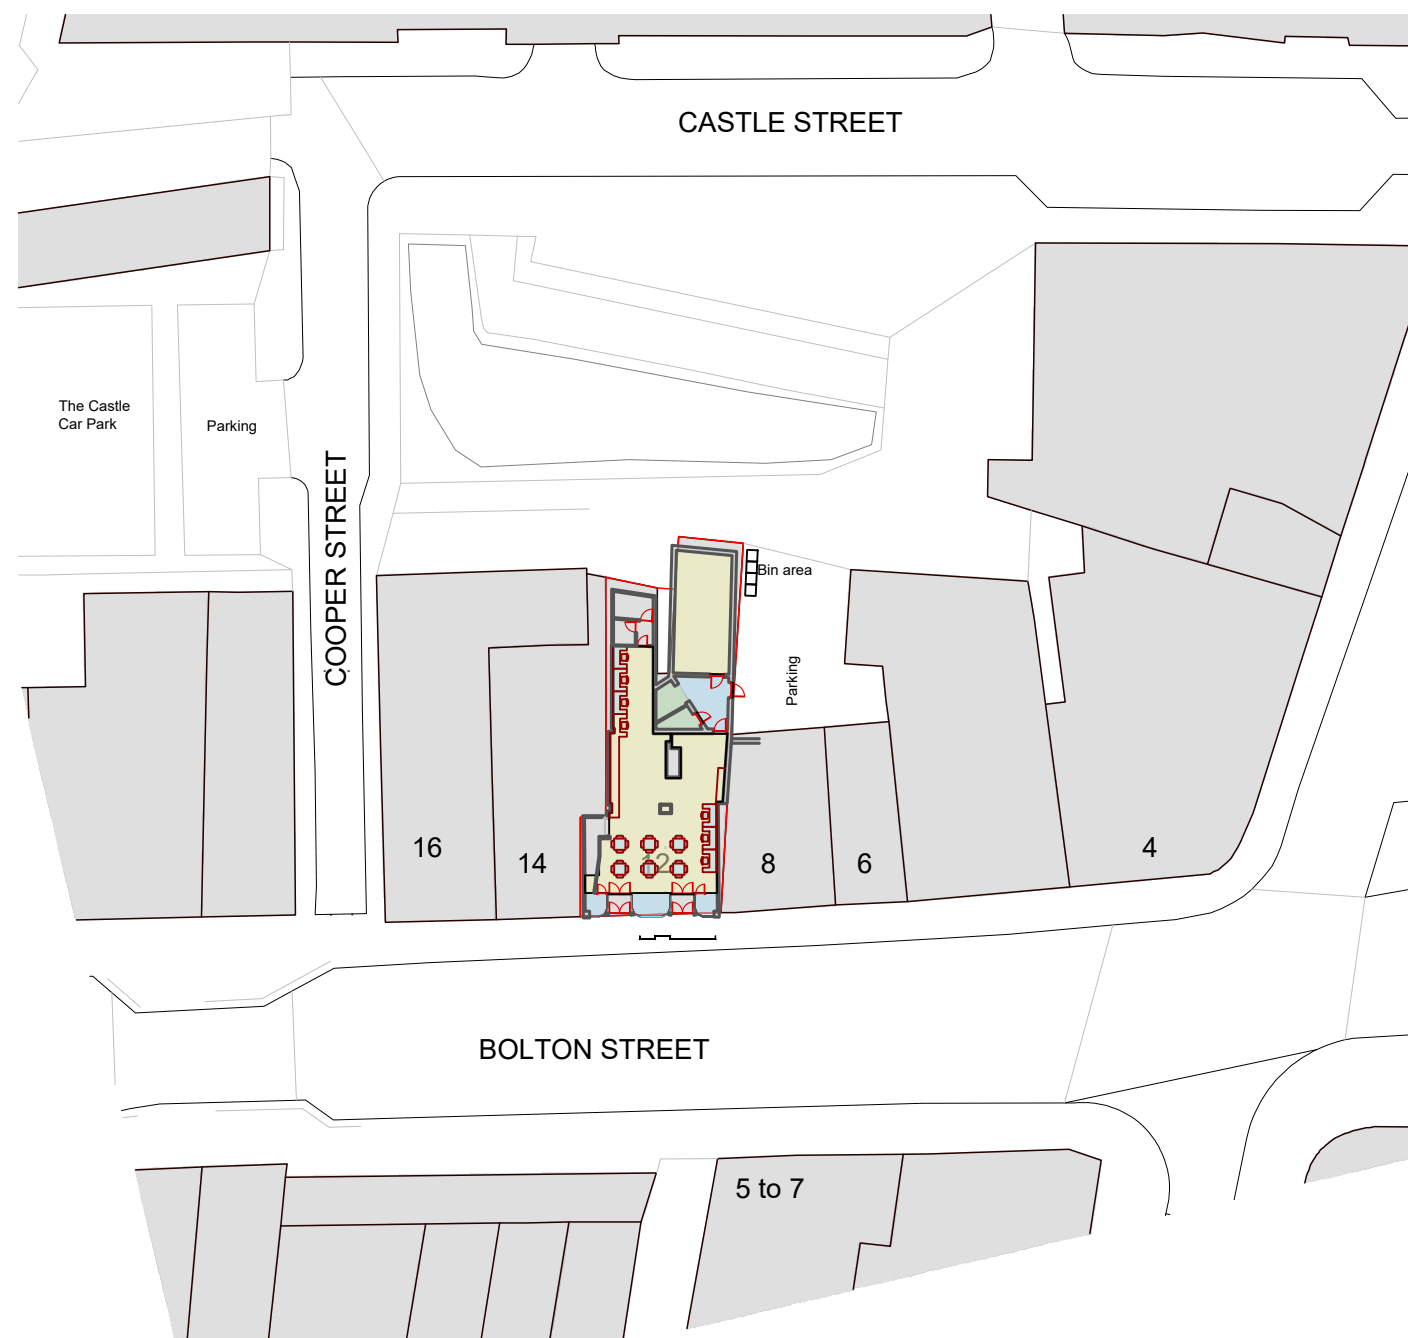

Mason and Marlowe Ltd.
Project Managers and Quantity Surveyors

5 Picadilly Place
Manchester, M1 3BR

Project Name and Address

12 Bolton St, Bury, BL9 0LQ

Project	Sheet
12 Bolton St, Bury	A3
Date 28/12/2023	
Scale 1/500	