



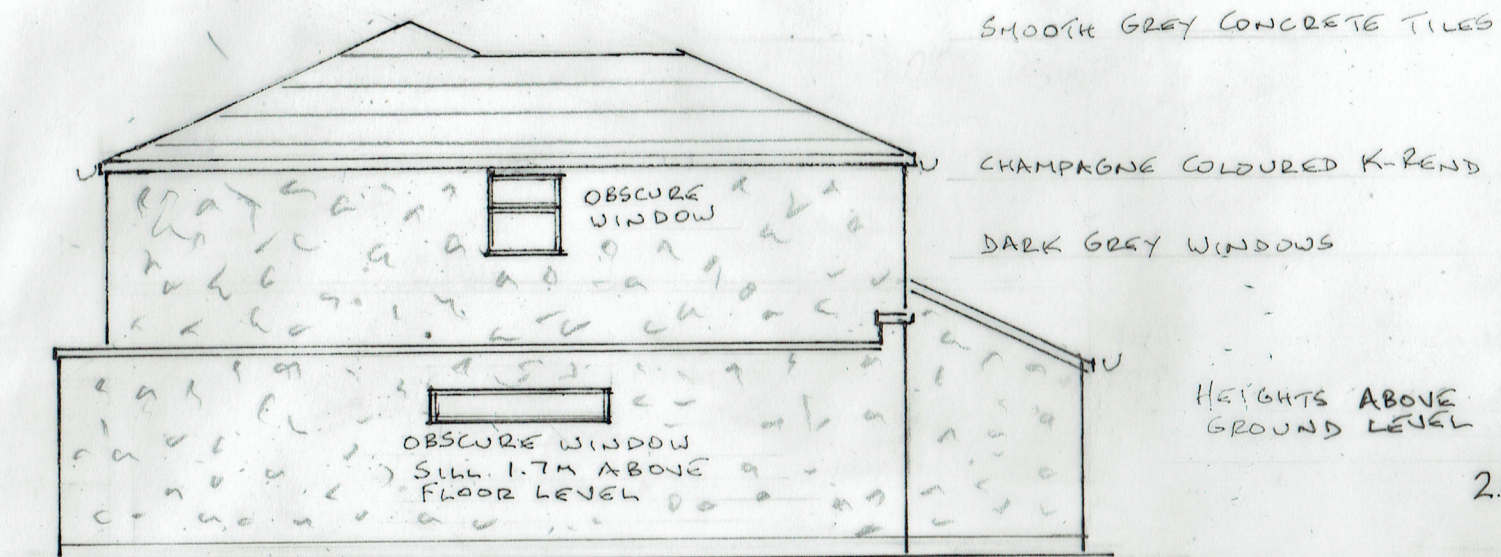


SIDE ELEVATION

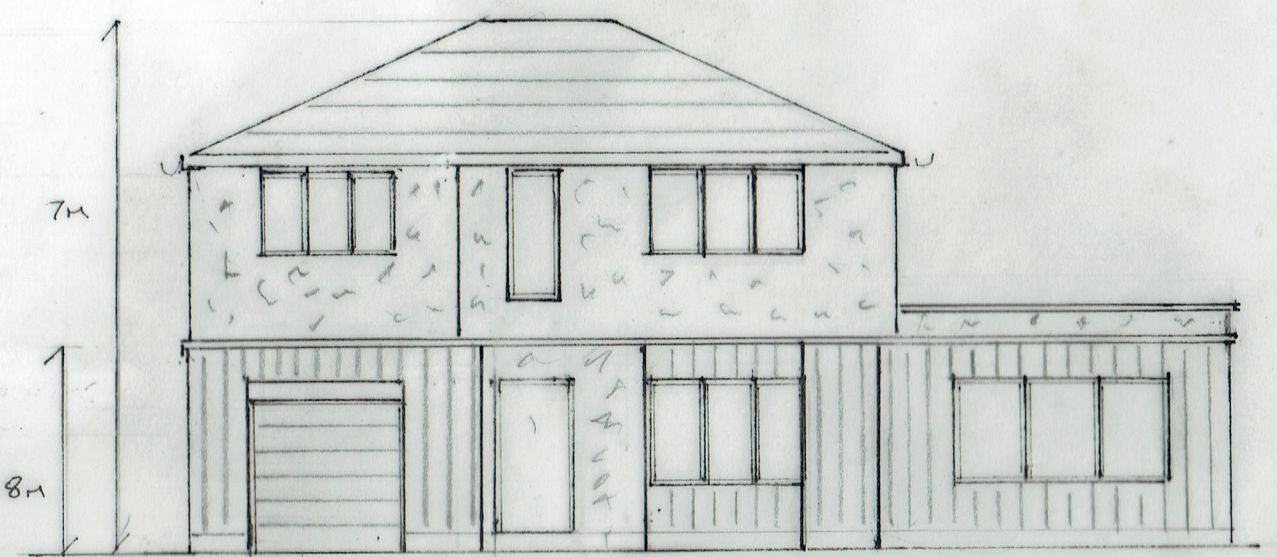


FRONT

GREY COMPOSITE
CLADDING

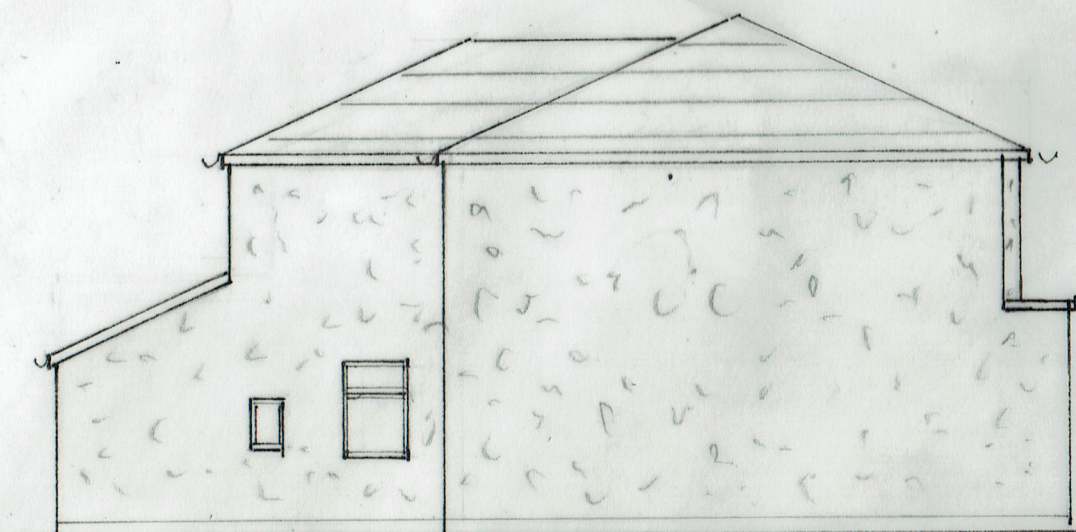

SIDE

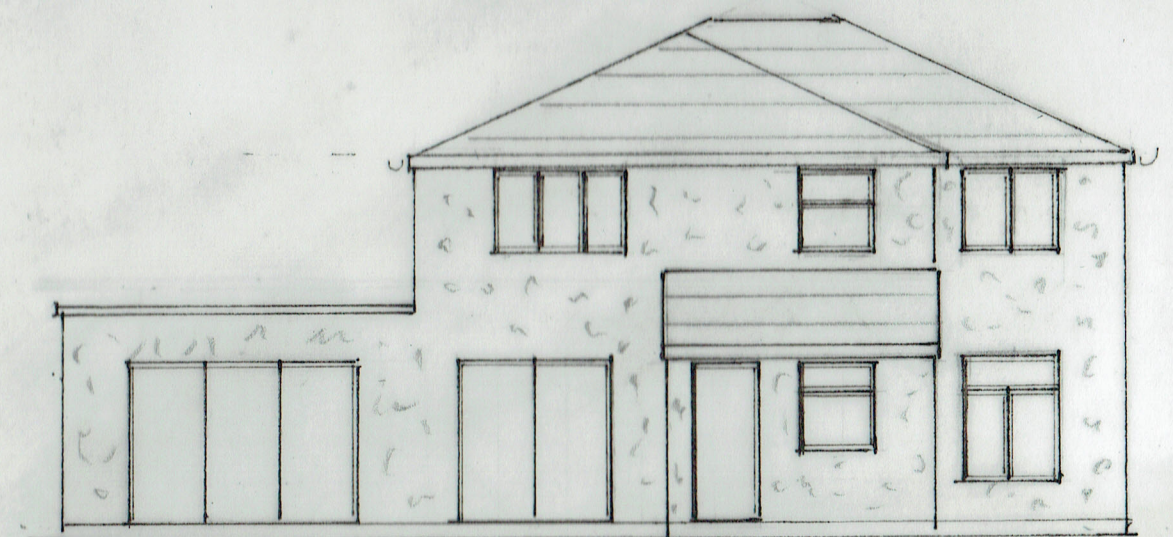

REAR

5A PROPOSED ELEVATIONS

24/07/2023 - HEIGHTS ADDED
30/05/2023

23/724/05A

EXTENSIONS

5 BEECH GROVE, GREENMOUNT BL8 4DY

0 METRES 5

SCALE 1:100 @ A3