




EXISTING

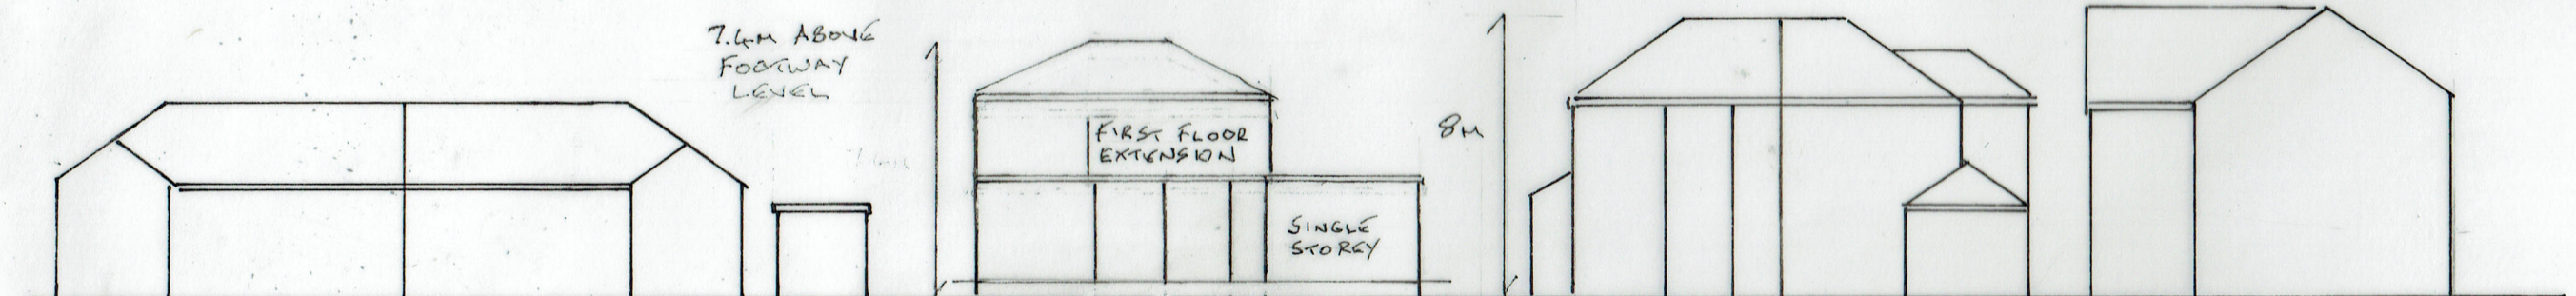


PROPOSED

B
6A STREET SCENE

24/07/2023 - HEIGHT AMENDED
05/07/2023 - HEIGHTS ADDED
19/06/2023

23/724/06AB

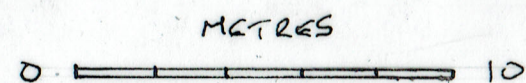

SCALE 1:200 @ A3

EXTENSIONS

5 BEECH GROVE, GREENMOUNT BLB 4DY