
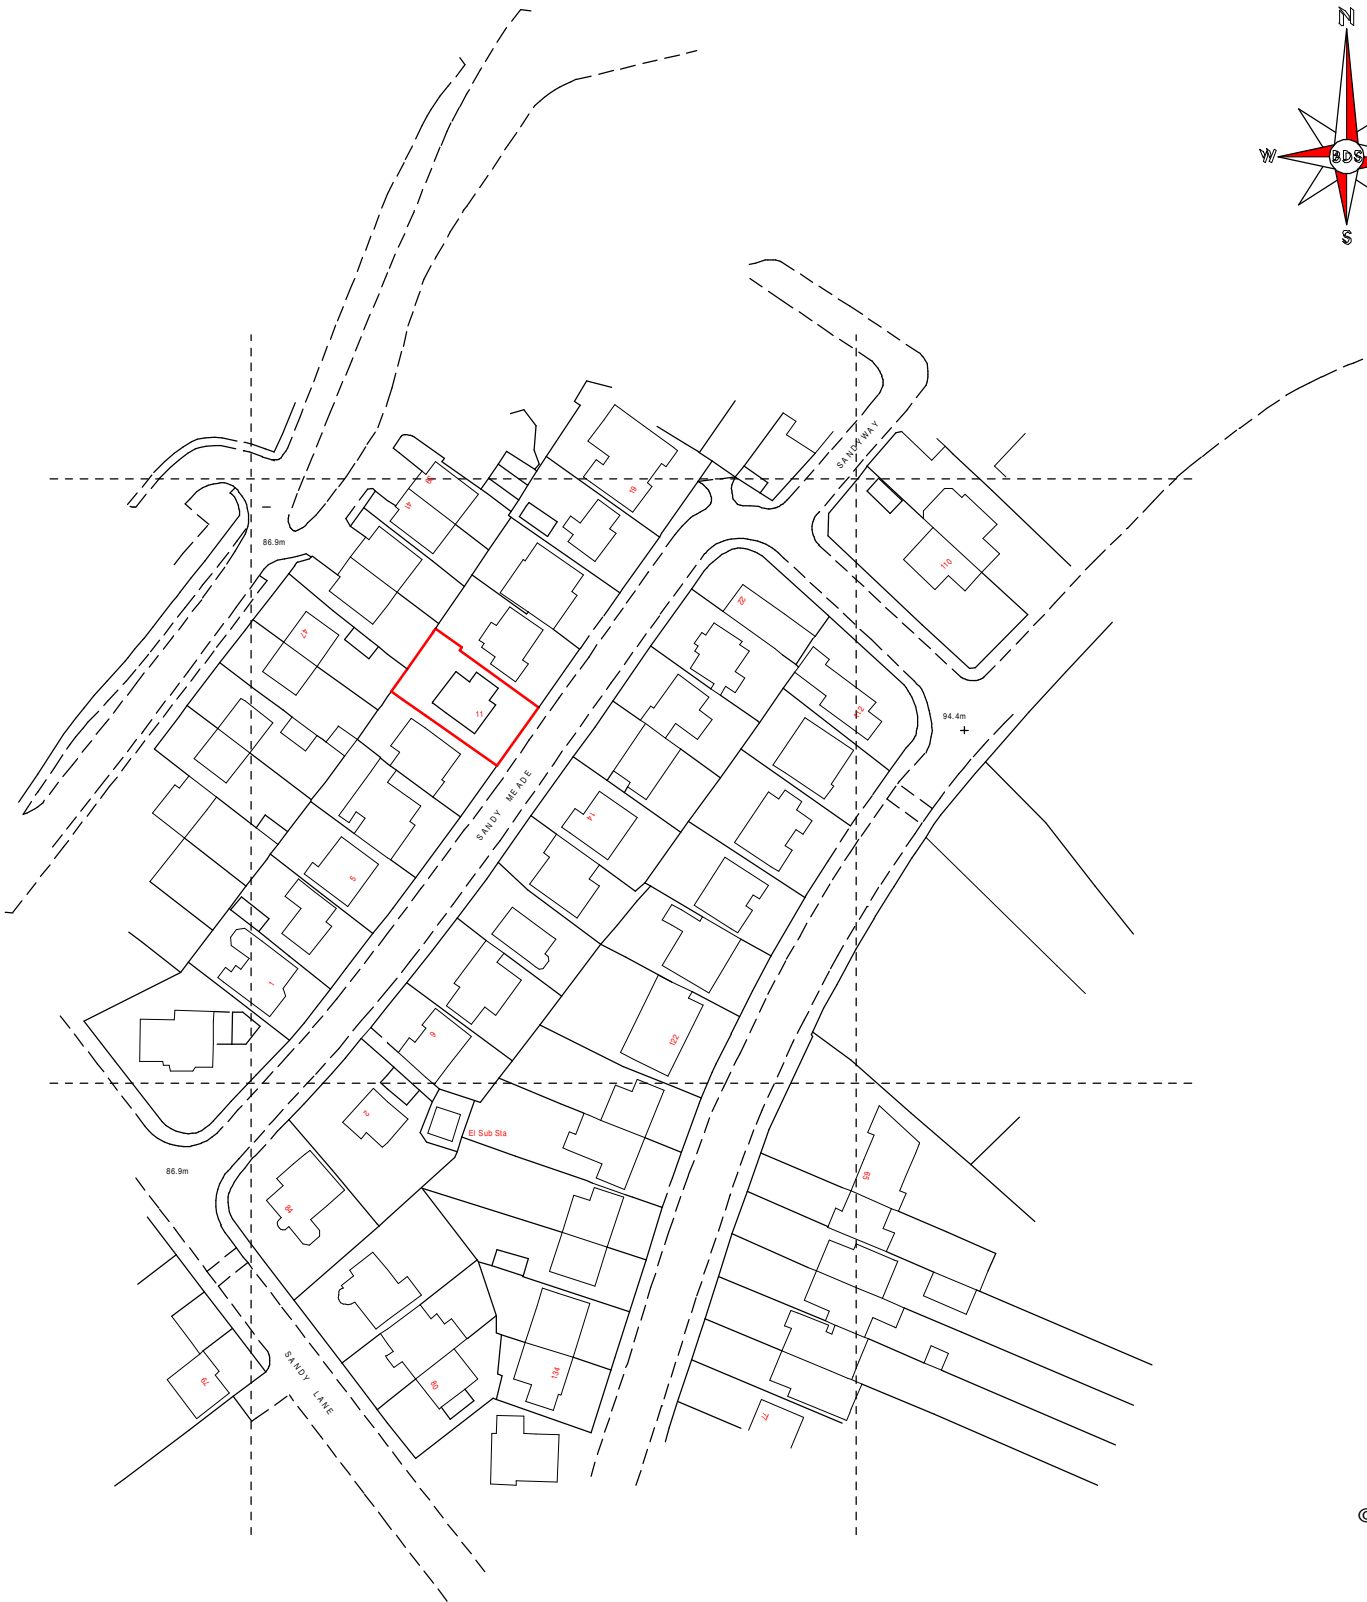


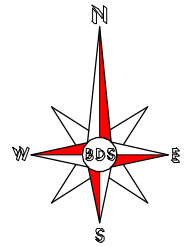

©copyright

Rev	Comment	Date	Initials
-----	---------	------	----------

BUILDING DESIGN SERVICES

Chartered Architectural Technologist

10 Harpford Close, Broughton,
Bolton. BL2 6TN.
Tel : 01204 : 383793. Mob : 07966 : 211995.
jeff.bds93@hotmail.co.uk



Client : *Laura Scott.*

Project : *11 Sandy Meade, Prestwich, Manchester.*

Drawing :
Location Plan.

Drawn : *J. C.*

Date : *10.09.2020.*

Scale : *1:2250 @ A4*

Job Number : *44120*

Drawing Number : *04* Rev :