
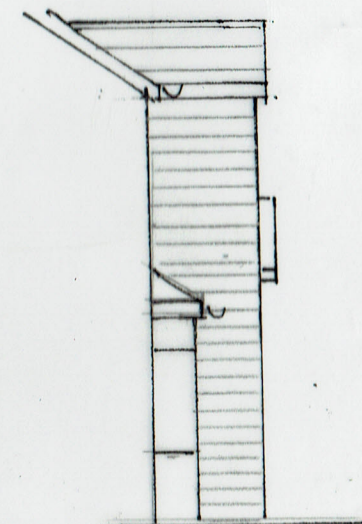


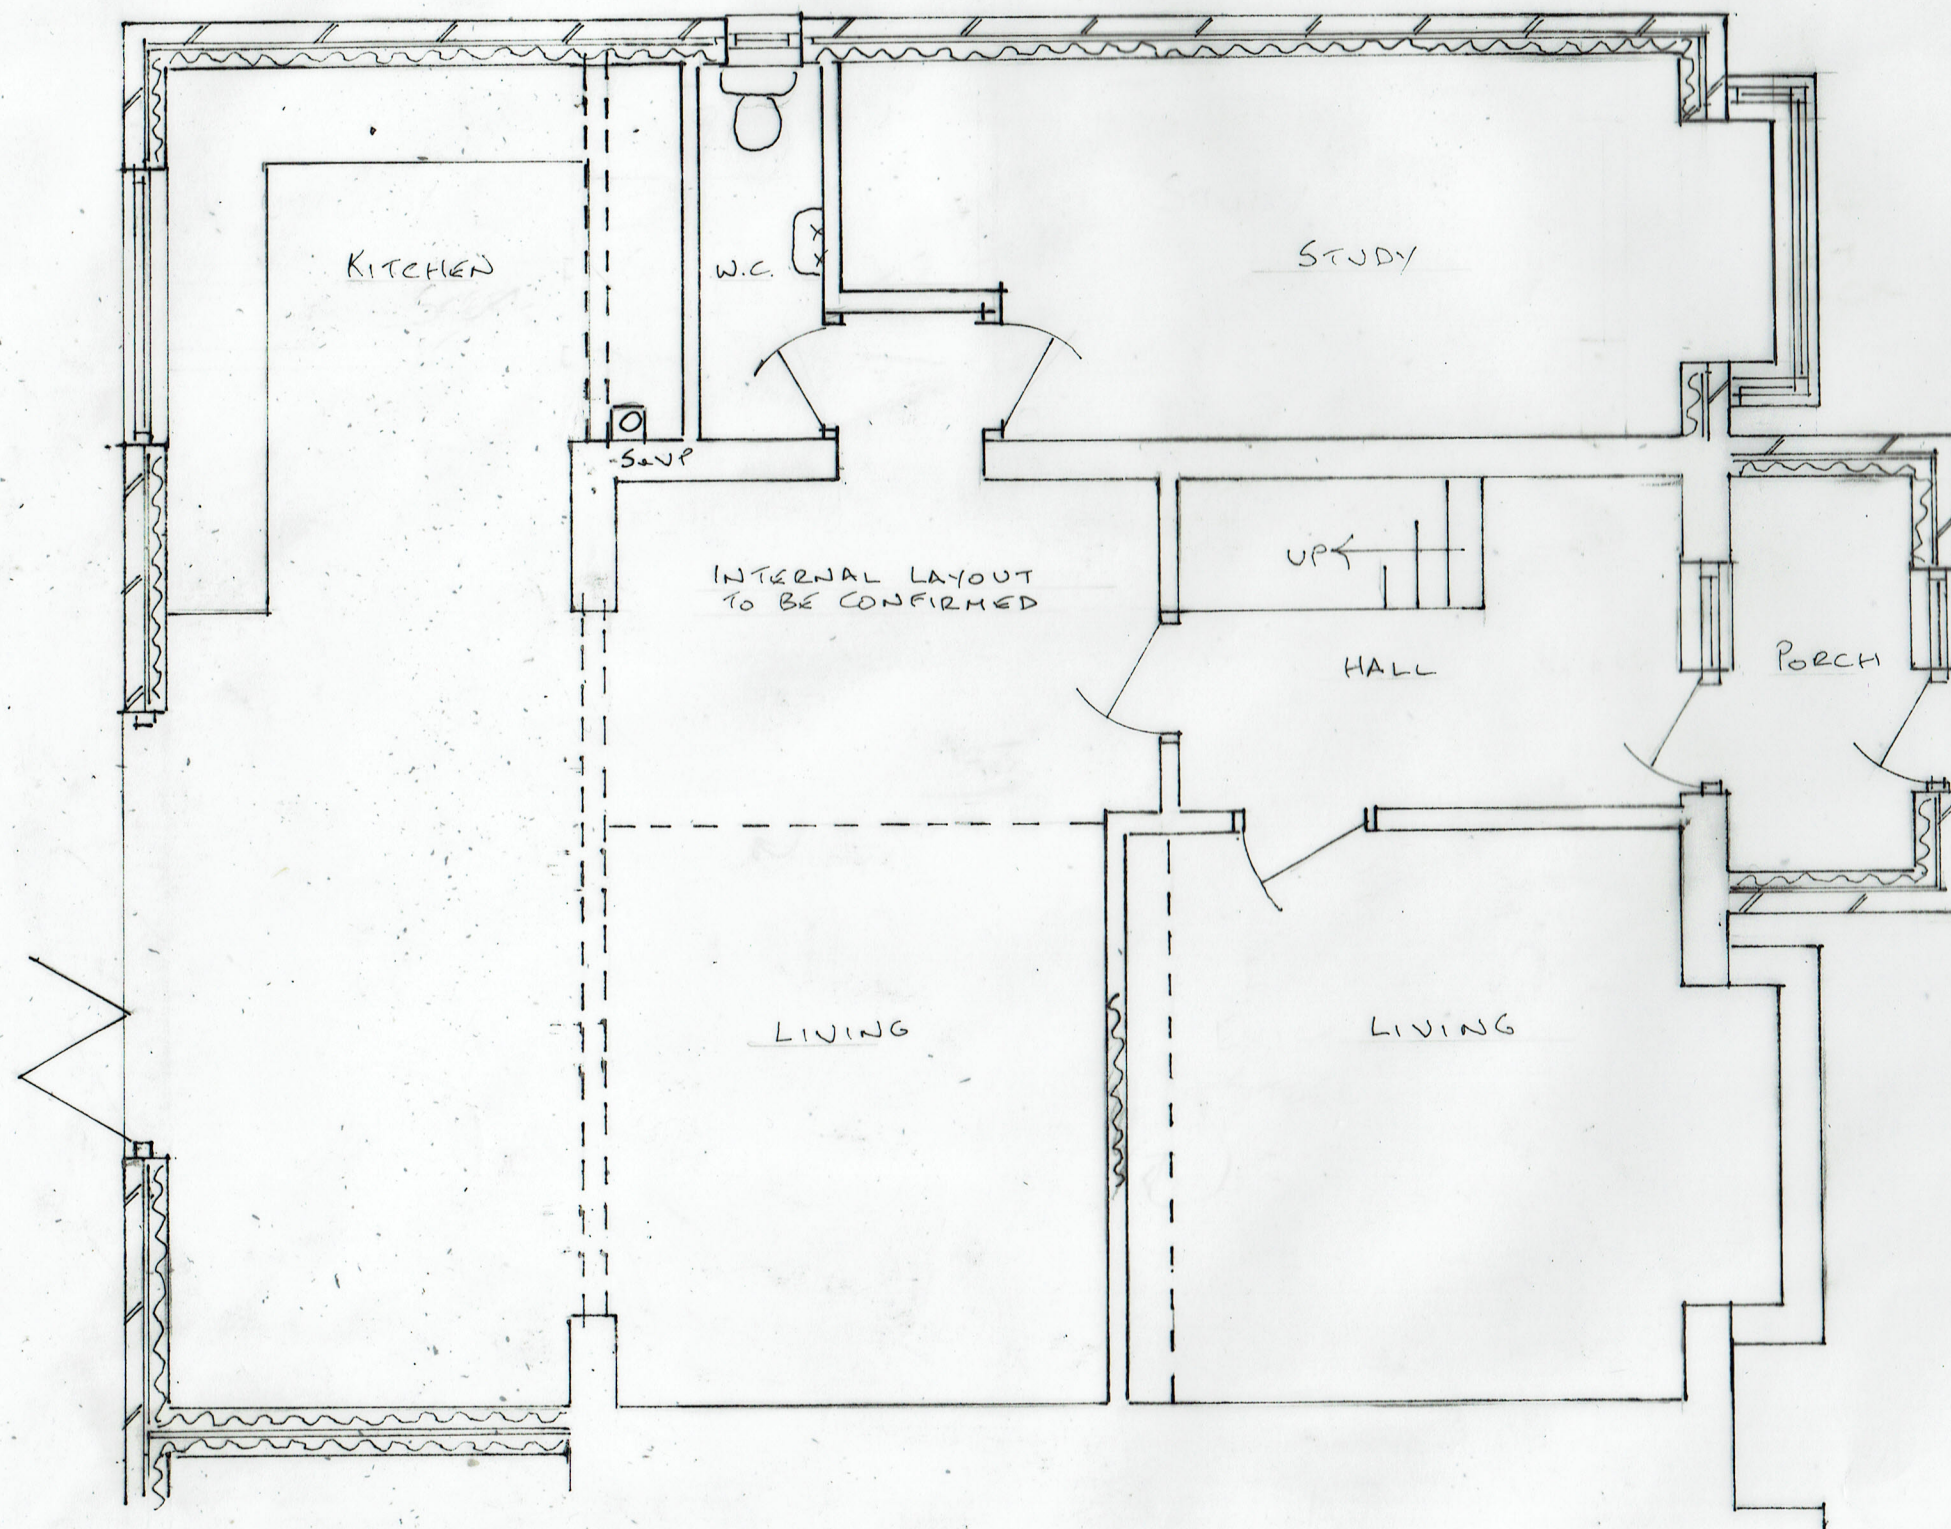

SIDE ELEVATION

3, PROPOSED GROUND FLOOR
PLAN

28/10/2021

21/673/03

TWO STOREY & SINGLE STOREY EXTENSIONS
3 BROCKLEHURST AVENUE, BURY BL9 9AQ