


- Notes:**
1. All dimensions in millimeters unless stated otherwise.
 2. For Existing SER Room and Metrolink Electrical Room plan and sections refer drawing number 16012-ARC-BRY-ZZZ-DR-EE-000006 and 16012-ARC-BRY-ZZZ-DR-EE-000008.
 3. For legends and abbreviations refer drawing number 16012-ARC-BRY-ZZZ-DR-EE-000009.

COLOUR KEY:

BLACK	EXISTING OR UNCHANGED ASSETS.
GREEN	REDUNDANT OR TO BE REMOVED.
RED	NEW OR ADDITIONAL ASSETS.
BLUE	MODIFIED OR TO BE MOVED.
PURPLE	WORKS BY OTHERS/ TEMPORARY WORKS.

	--						
P03	02/06/25	ISSUED FOR IDC	KH	PL	GD	GD	
P04	23/06/25	RIBA 3 SUBMISSION	KH	ML	PL	GD	
Rev	Date	Description	Prod.	Chk.	Rev.	Appr.	

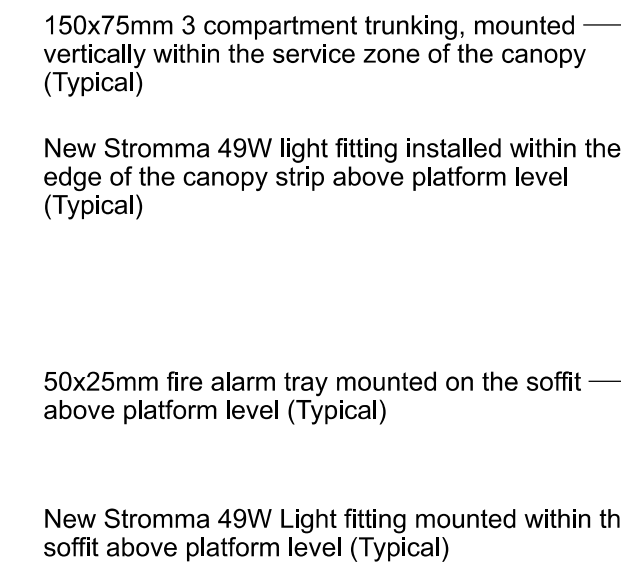

Project: Bury Interchange,
Angouleme Way,
Bury, BL9 0AY.

Site	Client
Bury Interchange Bury, BL9 0AY.	Willmott Dixon Construction Limited Hollinwood Business Centre, Albert Mill, Oldham OL8 3QL 01462 671852 Client Email https://www.willmott Dixon.co.uk/



www.arcadis.com © Copyright reserved

Drawing Title: BURY TRAM STOP
CANOPY LEVEL GA

Desktop: J.Clark	Signed Digitally Signed	Date 23/06/25
Product: KHL	Signed Digitally Signed	Date 23/06/25
Checked: M.Love	Signed Digitally Signed	Date 23/06/25
Reviewed: P.Lodge	Signed Digitally Signed	Date 23/06/25
Approved: G.Divers	Signed Digitally Signed	Date 23/06/25
Design Stage: RIBA 3	URL N/A	Message: N/A
Original Size: A1	Grid: N/A	Datum: N/A
Batch/Job Code: S4	Scale: AS SHOWN	Project Number: 16012

Suitable for Stage Approval

Drawing Number:	Revision:
16012-ARC-BRY-CNP-D-EE-000007	P04





HAZARD SUMMARY TABLE

SIGNIFICANT DESIGNER'S IDENTIFIED HAZARDS	LIFE SAVING RULES
---	-------------------

FOR MORE DETAILED INFORMATION ON THE HIGHLIGHTED HAZARDS, REFER TO DESIGNER'S RISK ASSESSMENT FOR THIS PROJECT.

'EVERYDAY' LOW RISK HAZARDS AND THOSE HAZARDS WHICH SHOULD BE OBVIOUS TO A COMPETENT CONTRACTOR HAVE NOT BEEN INDICATED ON THIS DRAWING.

SHOULD ANY ADDITIONAL HAZARDS BE IDENTIFIED DURING THE COURSE OF THE WORKS, THE CONTRACTOR SHALL NOTIFY ALL RELEVANT MEMBERS OF THE PROJECT TEAM

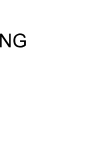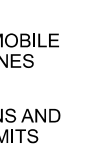

HAZARD DRAWING REFERENCE	HAZARD DESCRIPTION
--------------------------------	-----------------------

GEN-001	RISK OF ASBESTOS
---------	------------------

GEN-002	WORKING IN AND AROUND A RAILWAY ENVIRONMENT
---------	---

GEN-003	WORKING IN PROXIMITY TO LIVE OLE
---------	----------------------------------

MEP-001	WORKING AT HEIGHT INSTALLING AND MAINTAINING MEP EQUIPMENT
---------	--

MEP-002	IN PLATFORM VOID
---------	------------------

MEP-003	SOURCE SUPPLIES AC AND DC
	RISK OF EXCESSIVE TOUCH POTENTIALS TRANSFERRED OUTSIDE OF

FOR MORE DETAILED INFORMATION, REFER TO THE DESIGNER'S

RISK ASSESSMENT REF: 16012-ARC-BRY-ZZZ-1-ZZ-000001

A horizontal scale bar with markings at 0, 100, and 200 km.