


4 Front - Existing
1 : 100




5 Left Side - Existing
1 : 100




6 Rear - Existing
1 : 100

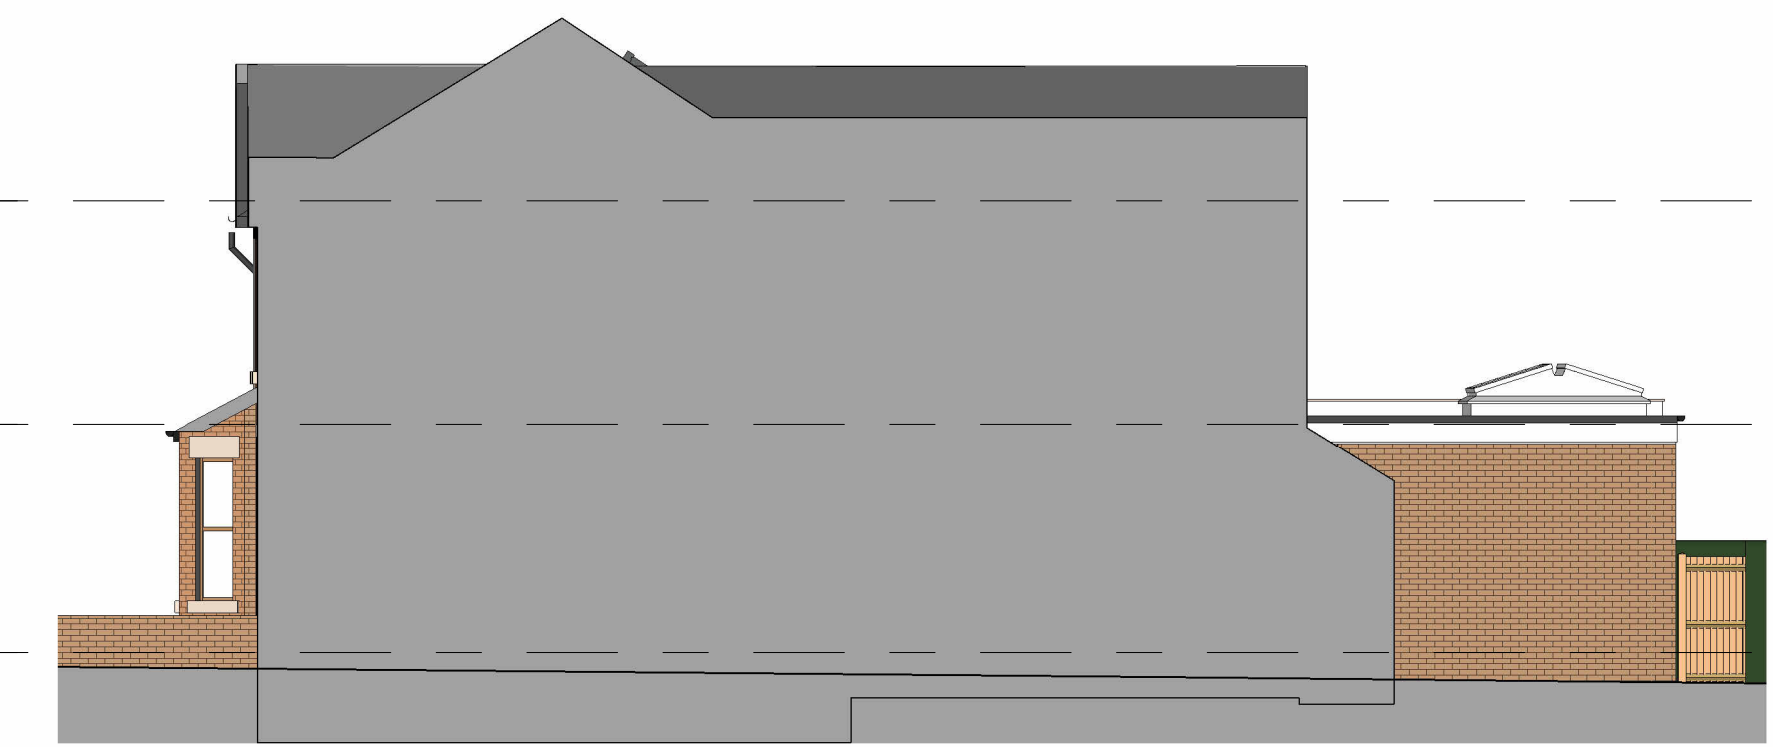


7 Right Side - Existing
1 : 100

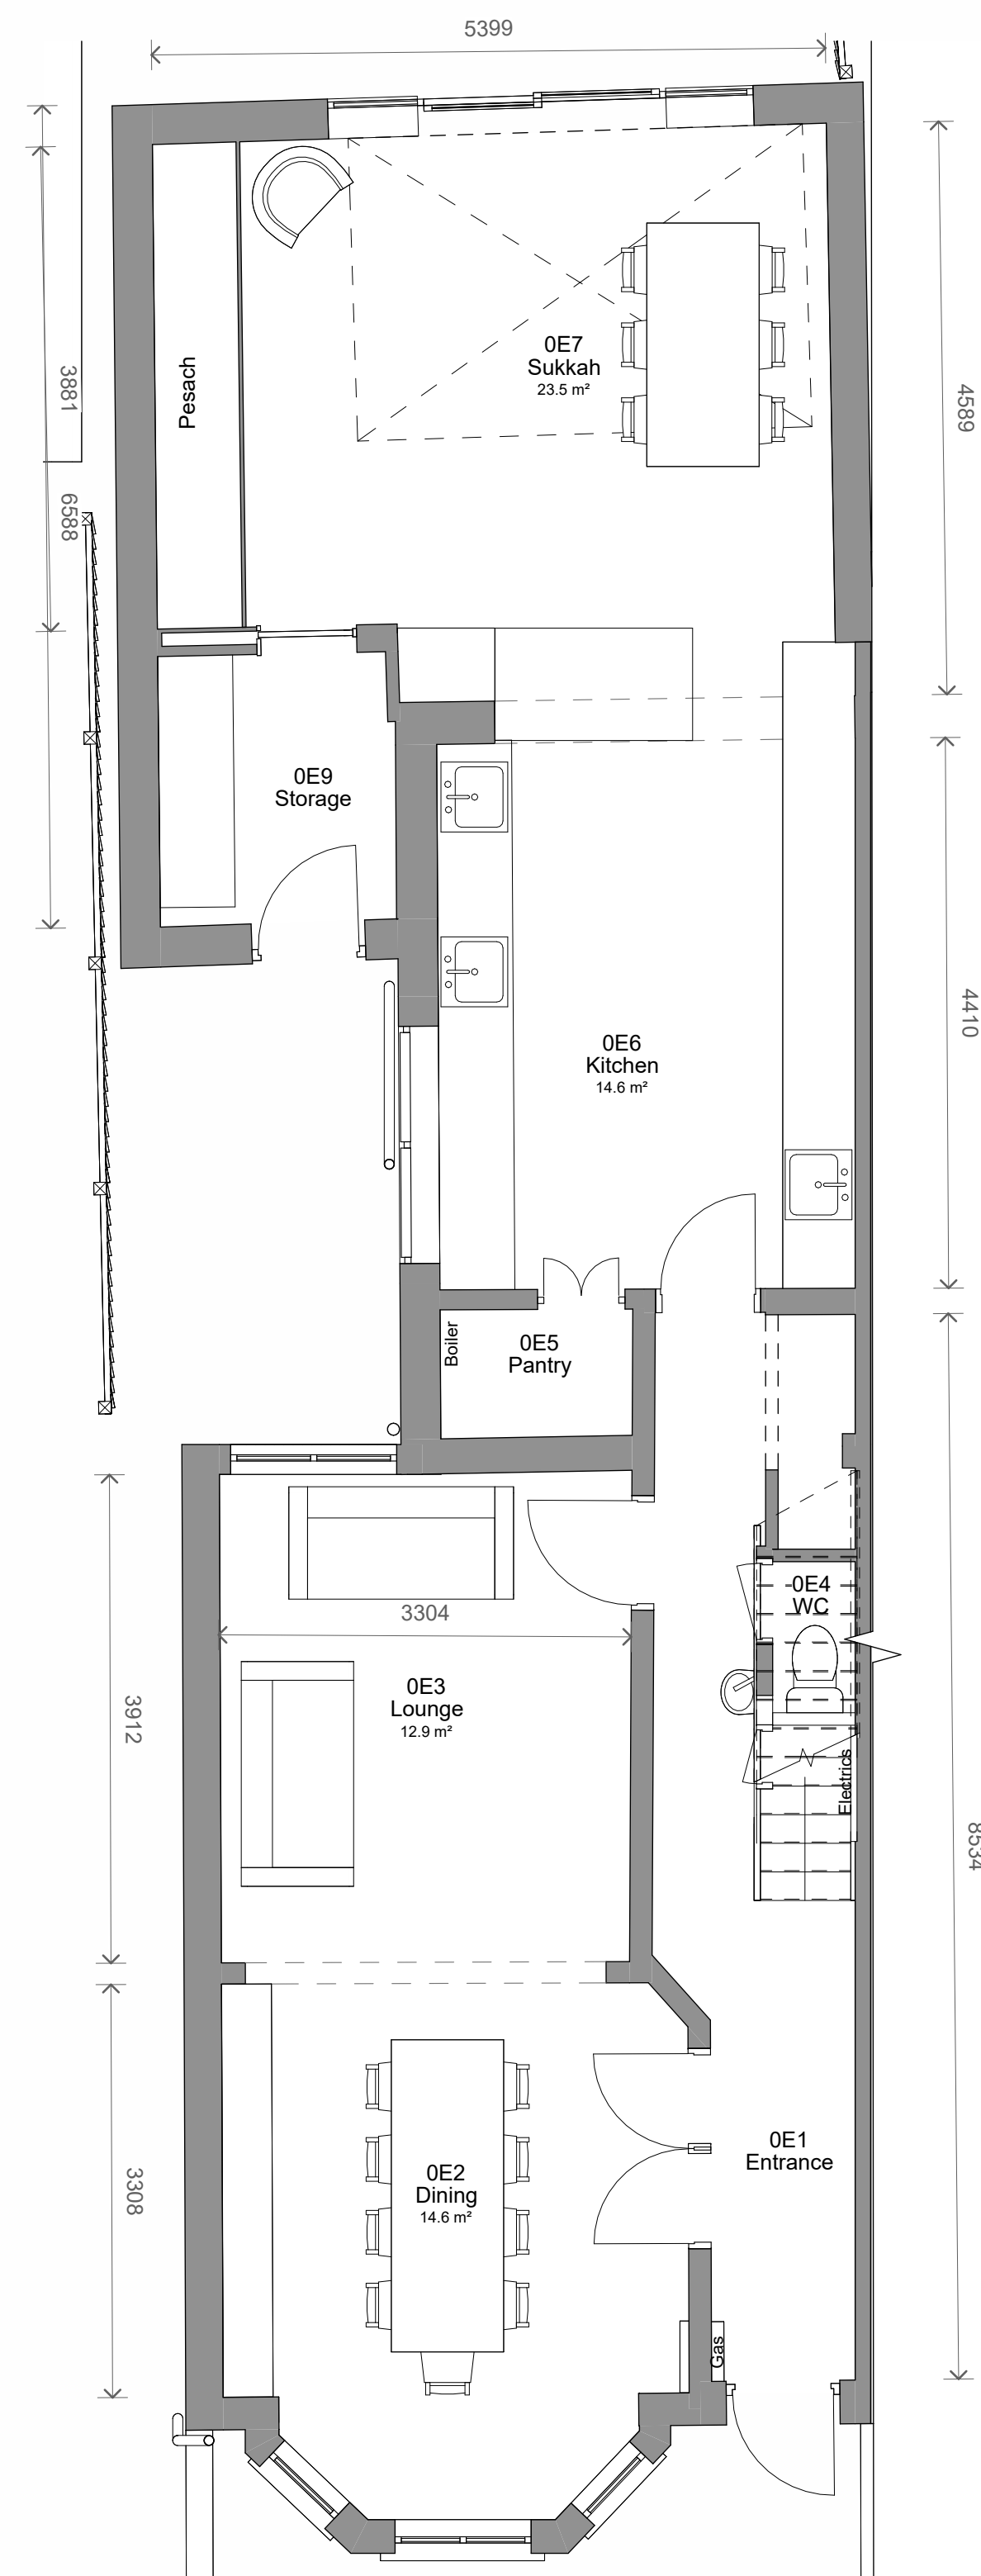


1 Level 0 - Existing
1 : 50

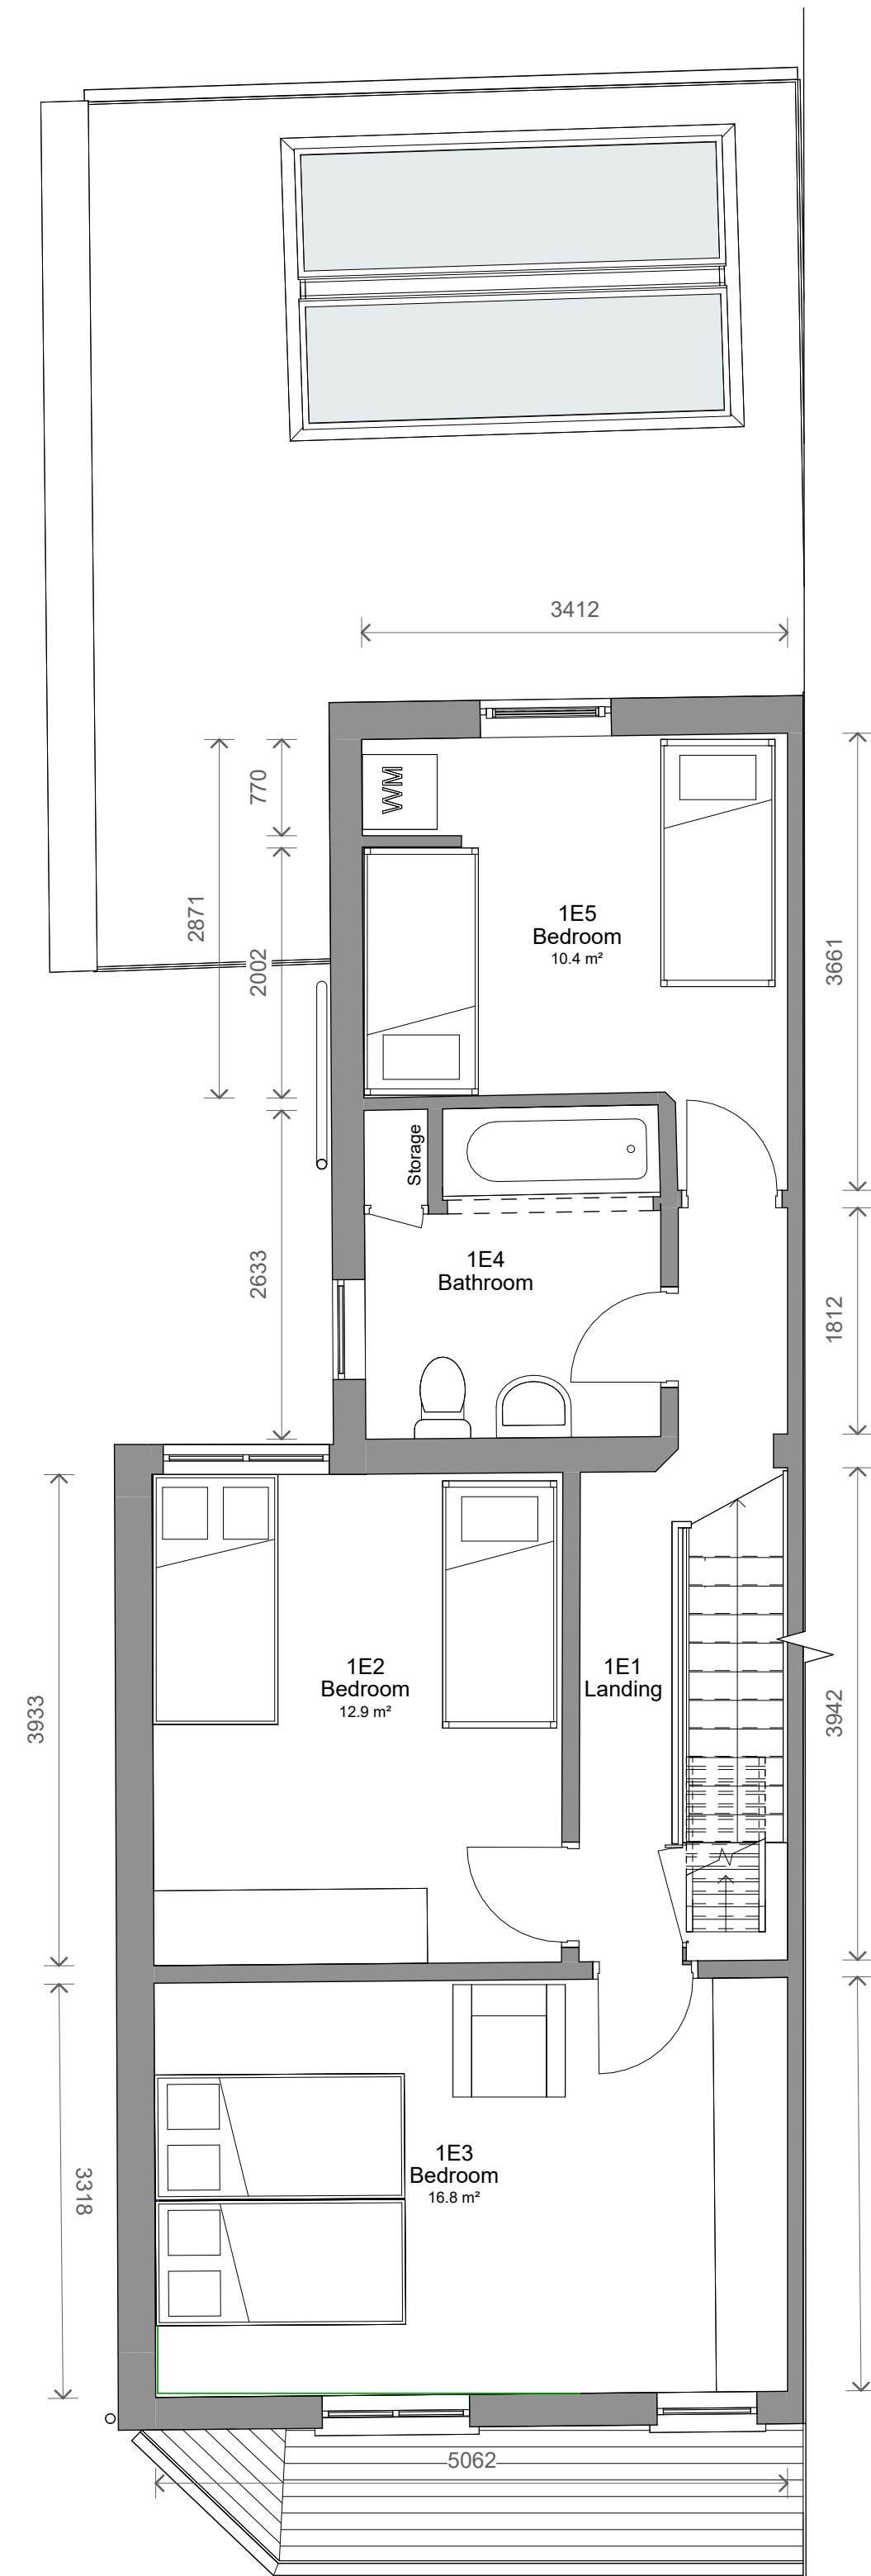


② Level 1 - Existing
1 : 50

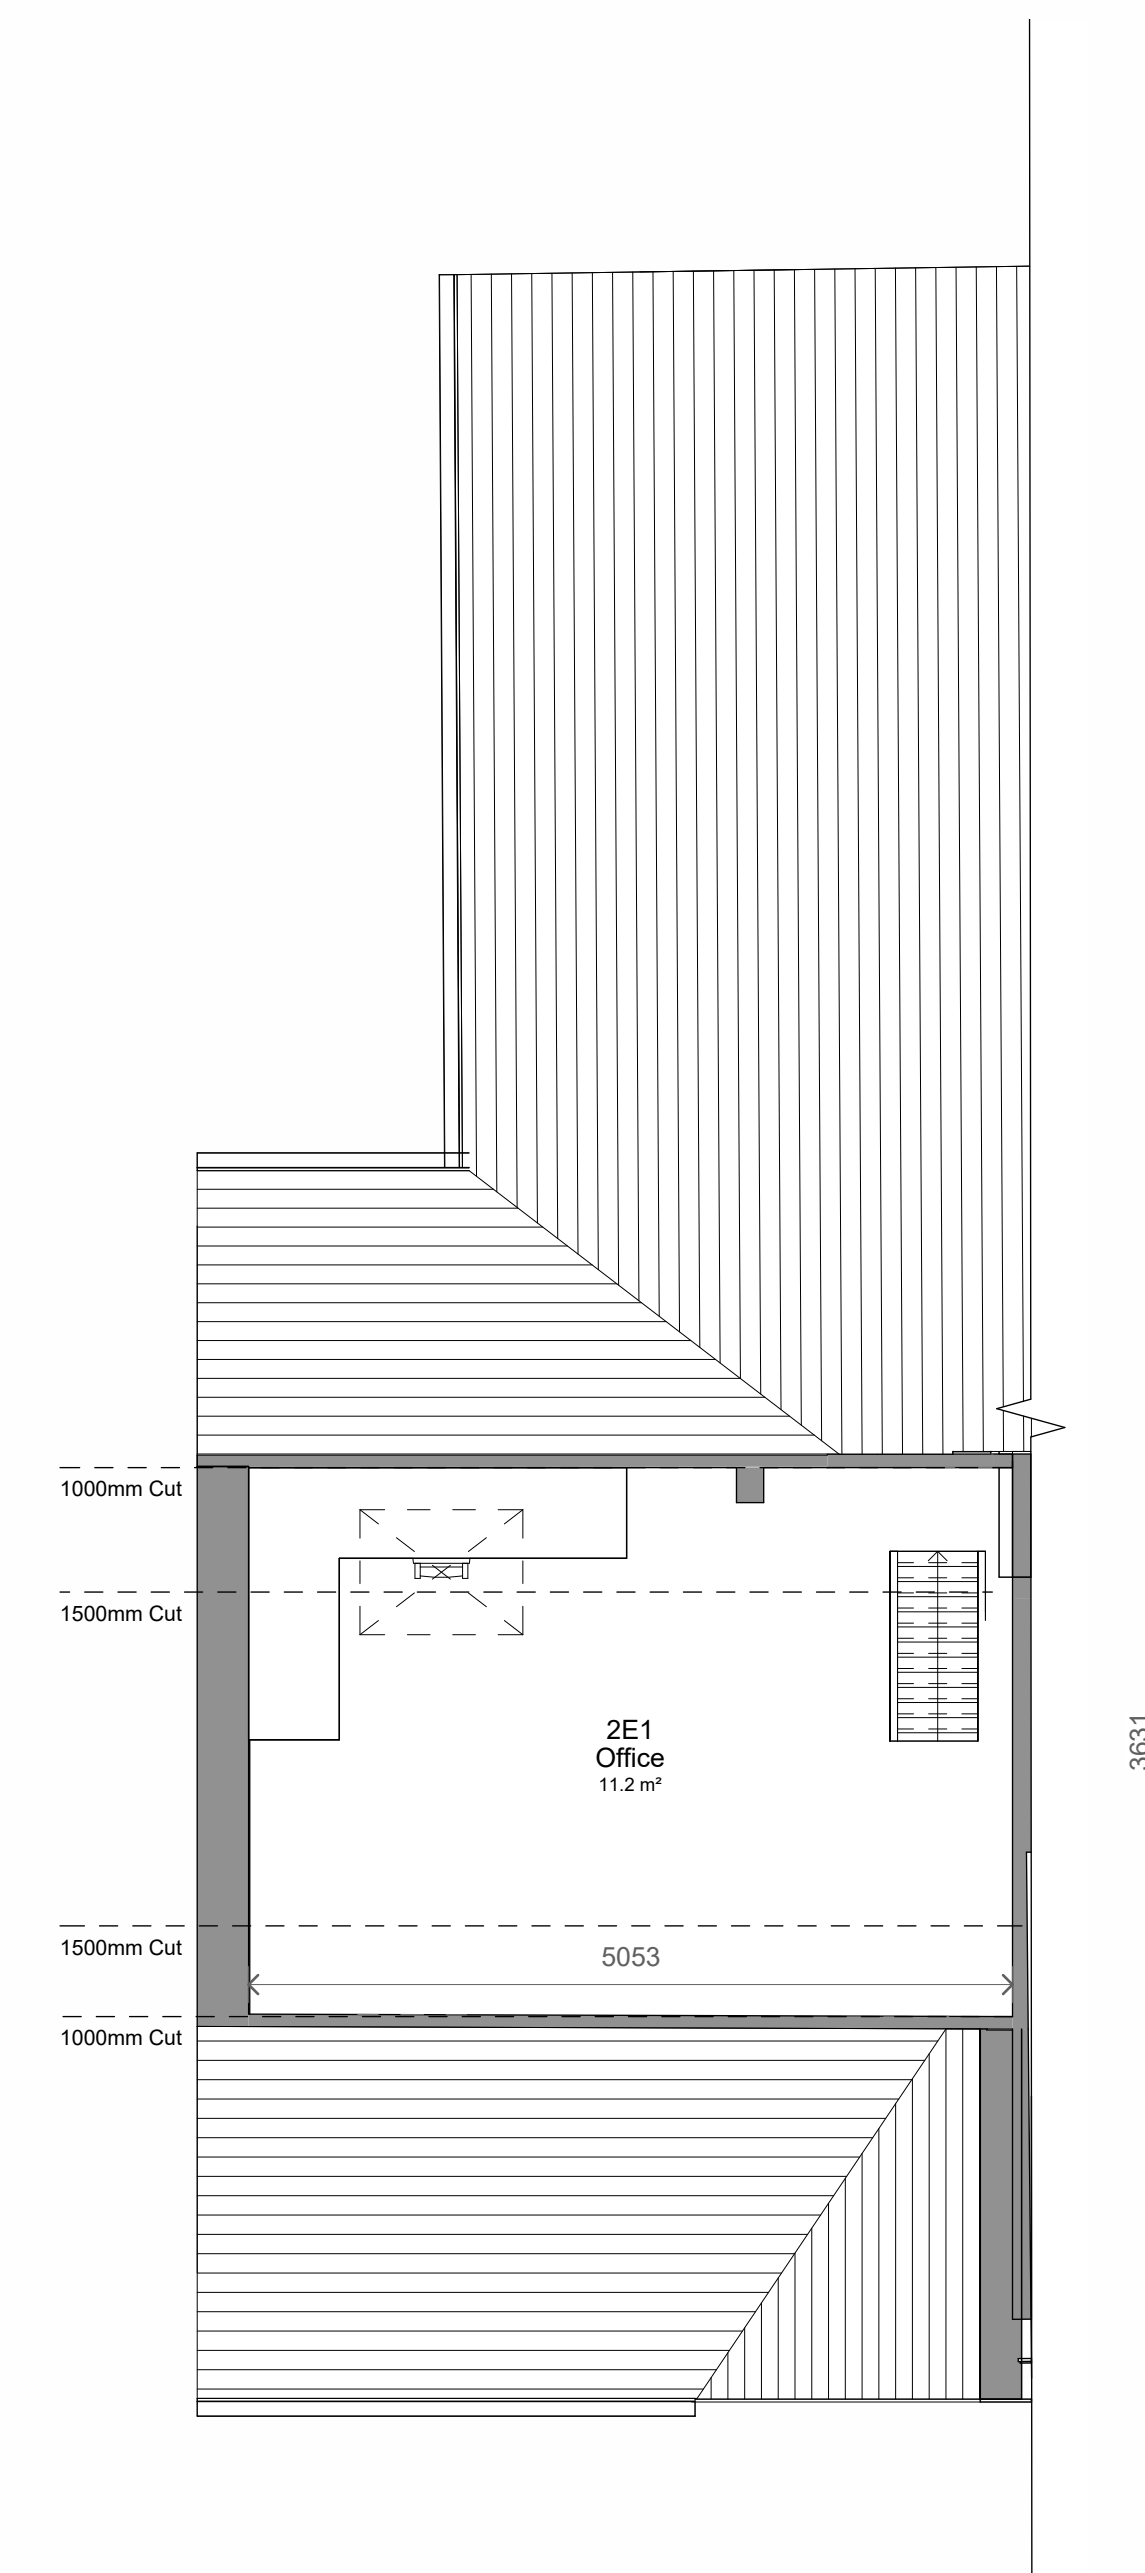

3 Level 2 - Existing
1 : 50

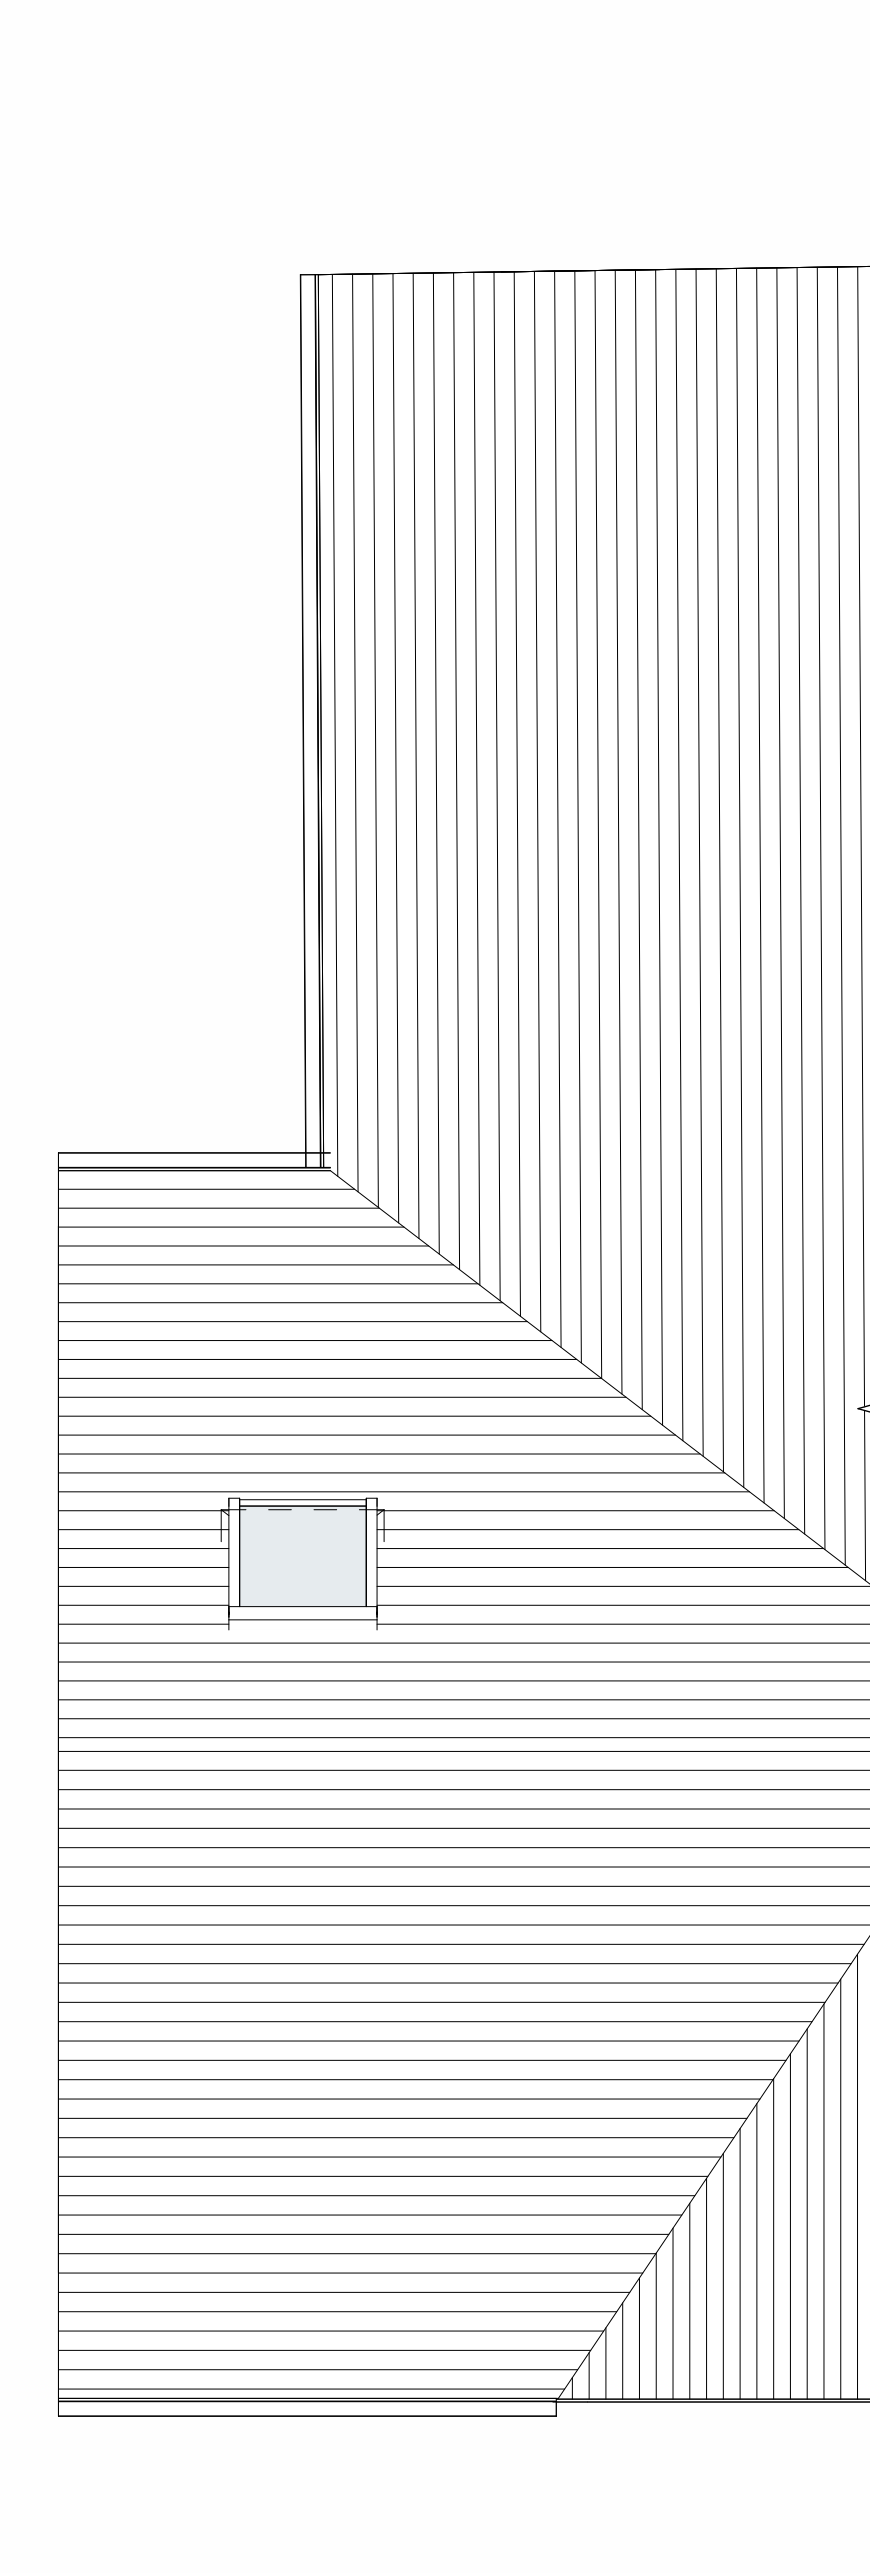

8 Level Roof - Existing
1 : 50

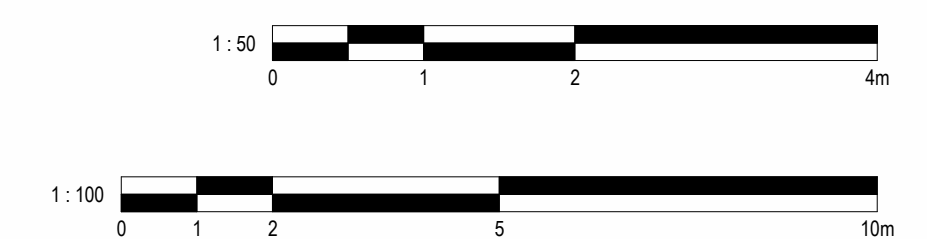

No.	Description	Date	Initial
PROJECT		60 Kings Road	
TITLE		Existing Plans and Elevations	
STATUS		DESIGN	
DRAWN BY	DATE	SCALE (@ A1)	
CB	25/07/2025	As indicated	
PROJECT NUMBER	DRAWING NUMBER	REV	
GSS25125	002		
www.goldsketch.co.uk		info@goldsketch.co.uk 0161 792 5565	
NOTES © COPYRIGHT. ALL RIGHTS RESERVED. NO PARTING MAY BE REPRODUCED WITHOUT PRIOR WRITTEN CONSENT. DRAWING TO BE USED FOR THE STAFF OR INDICATED ONLY. ALL DIMENSIONS AND SETTING OUT SHALL BE CHECKED AND CONFIRMED ON SITE. ANY DISCREPANCIES TO BE REPORTED TO THE SURVEYOR IMMEDIATELY. THIS DRAWING IS THE PROPERTY OF GOLD SKETCH LTD. ALL DIMENSIONS AND SETTING OUT SHALL BE CHECKED AND CONFIRMED ON SITE. 