
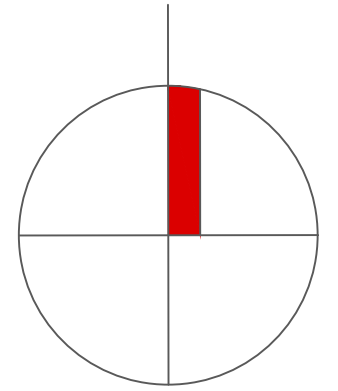


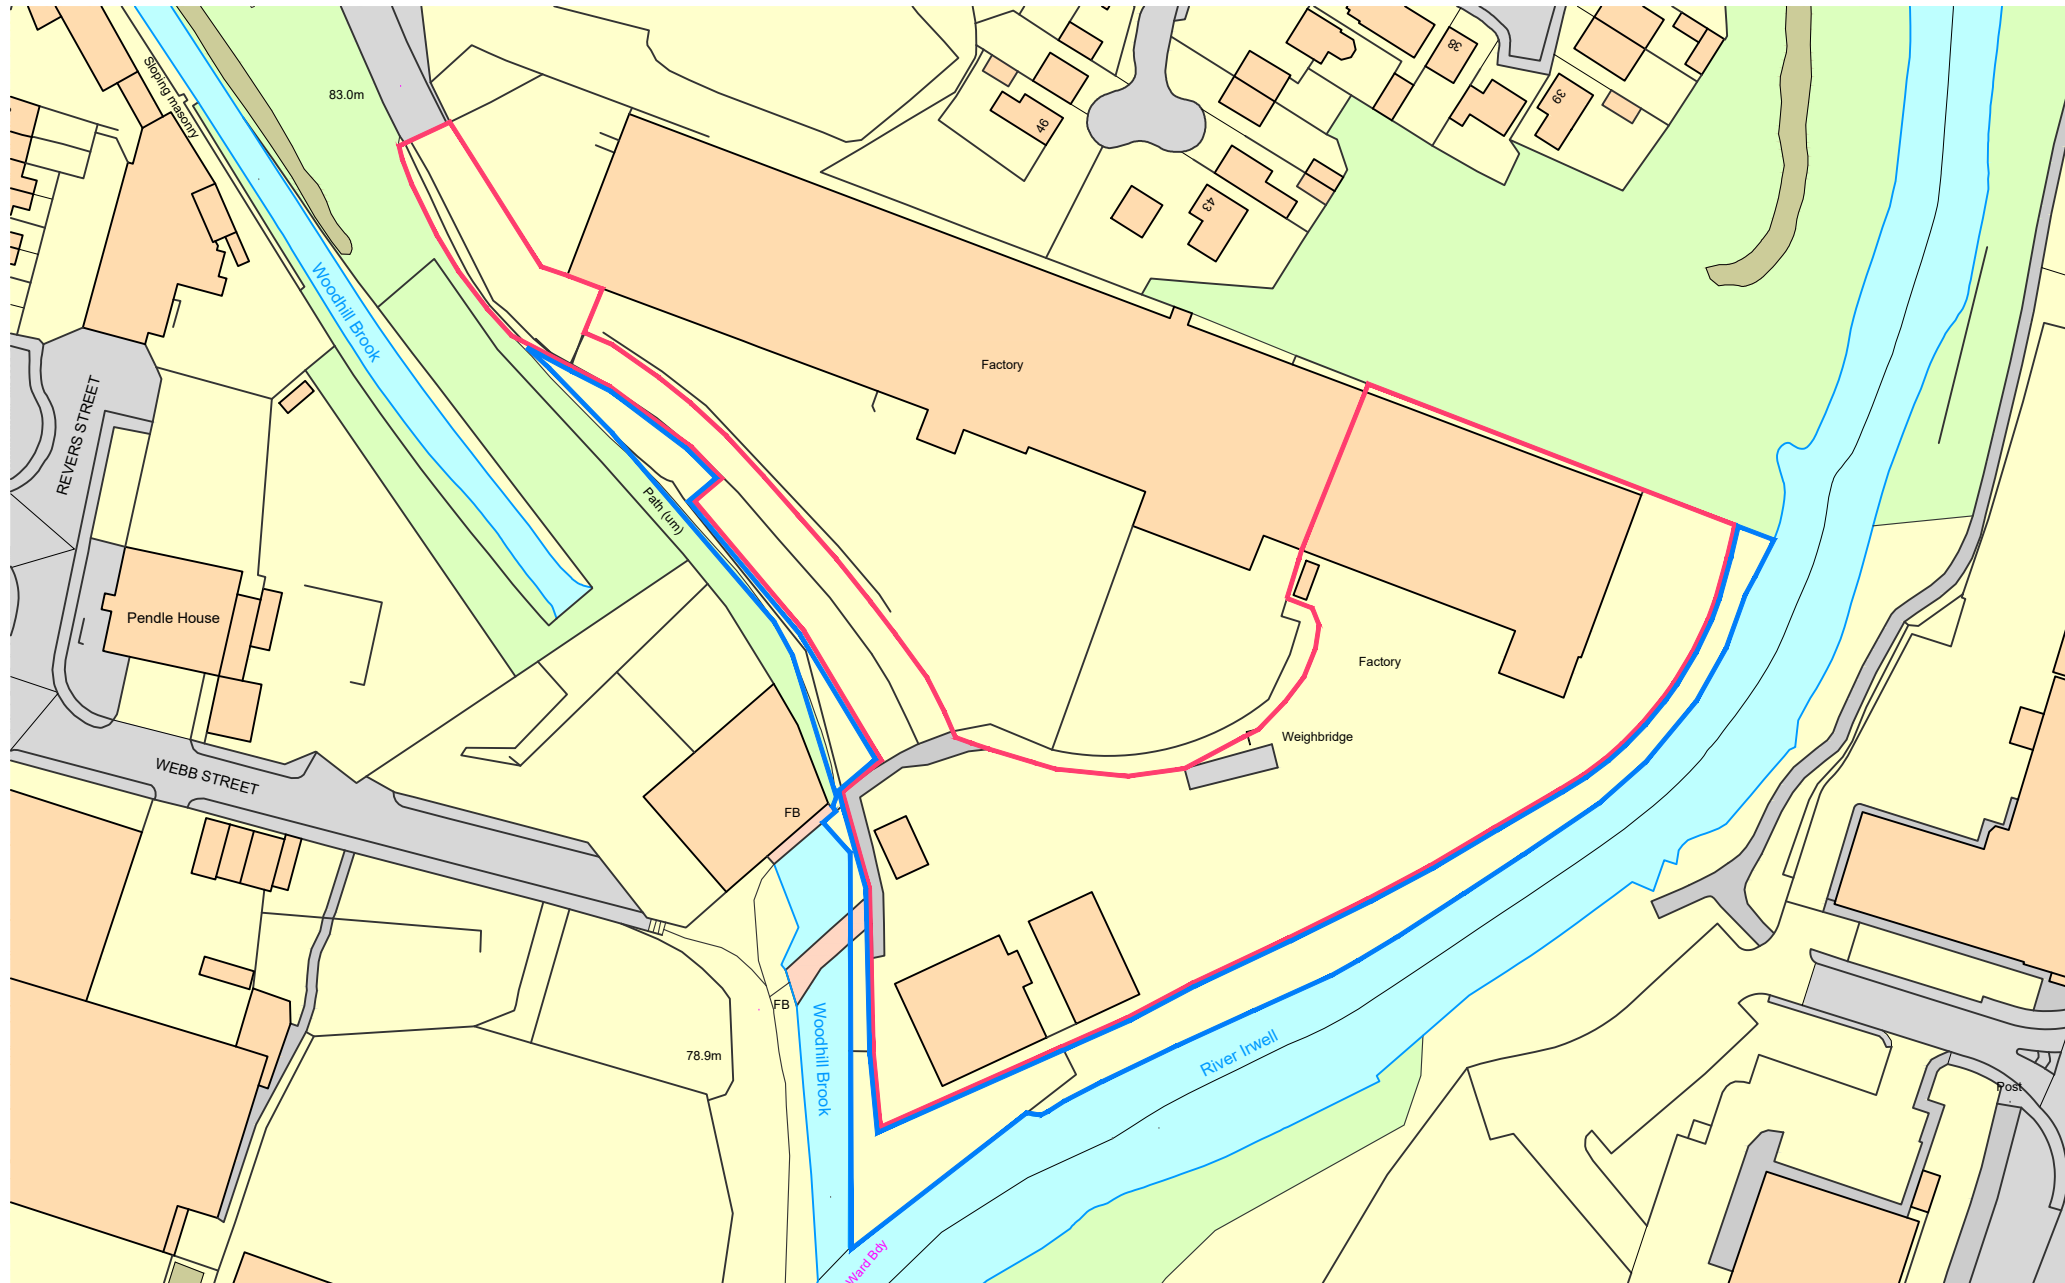

Riley and Son  
Proposed Office Extension  
Irwell Works  
Woodhill Road  
Bury

## Site Location Plan

work to figured dimensions

© CJ Partnership owns the copyright of this design / drawing which must not be reproduced in whole or in part without the written permission of CJ Partnership

contract no

3690

drawn by  
PDC

drawing no

16

date  
October 2025

revision

A

scale @ A3  
1:1250

**planning**

Revisions:  
A. Red and blue line amended.PDC.November 2025

Blue Pit Mill Queensway  
Castleton Rochdale OL11 2PG

+44 (0)1706 631347  
info@cjpartnership.com  
www.cjpartnership.com

**CJPARTNERSHIP**  
ENVIRONMENTAL ARCHITECTS

