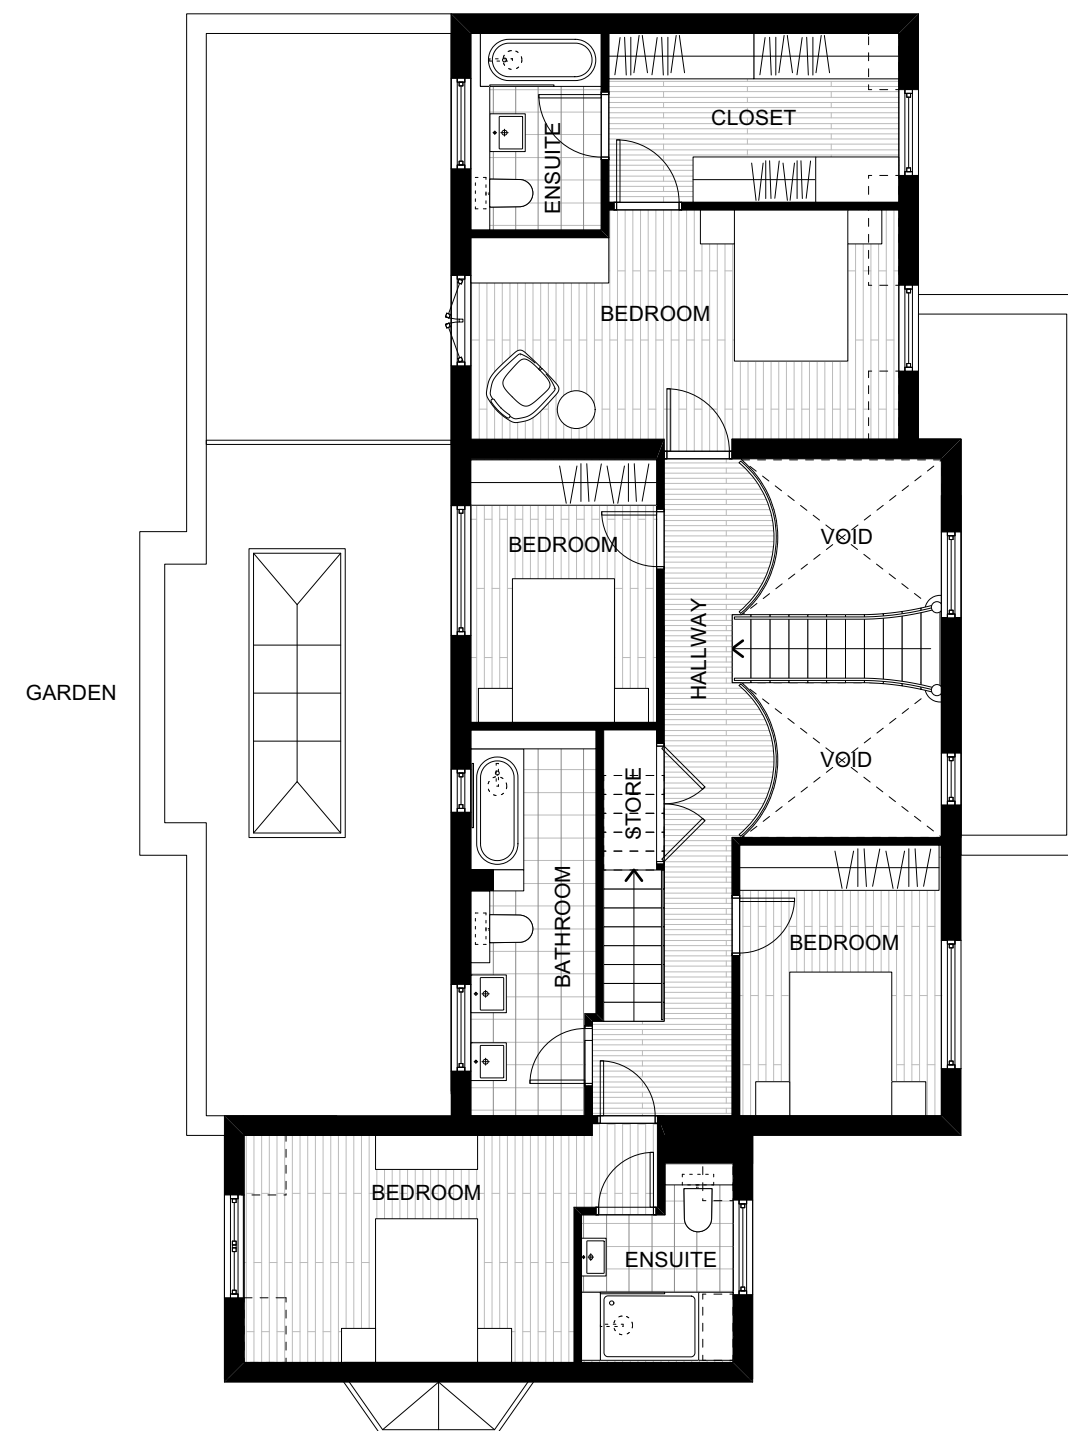
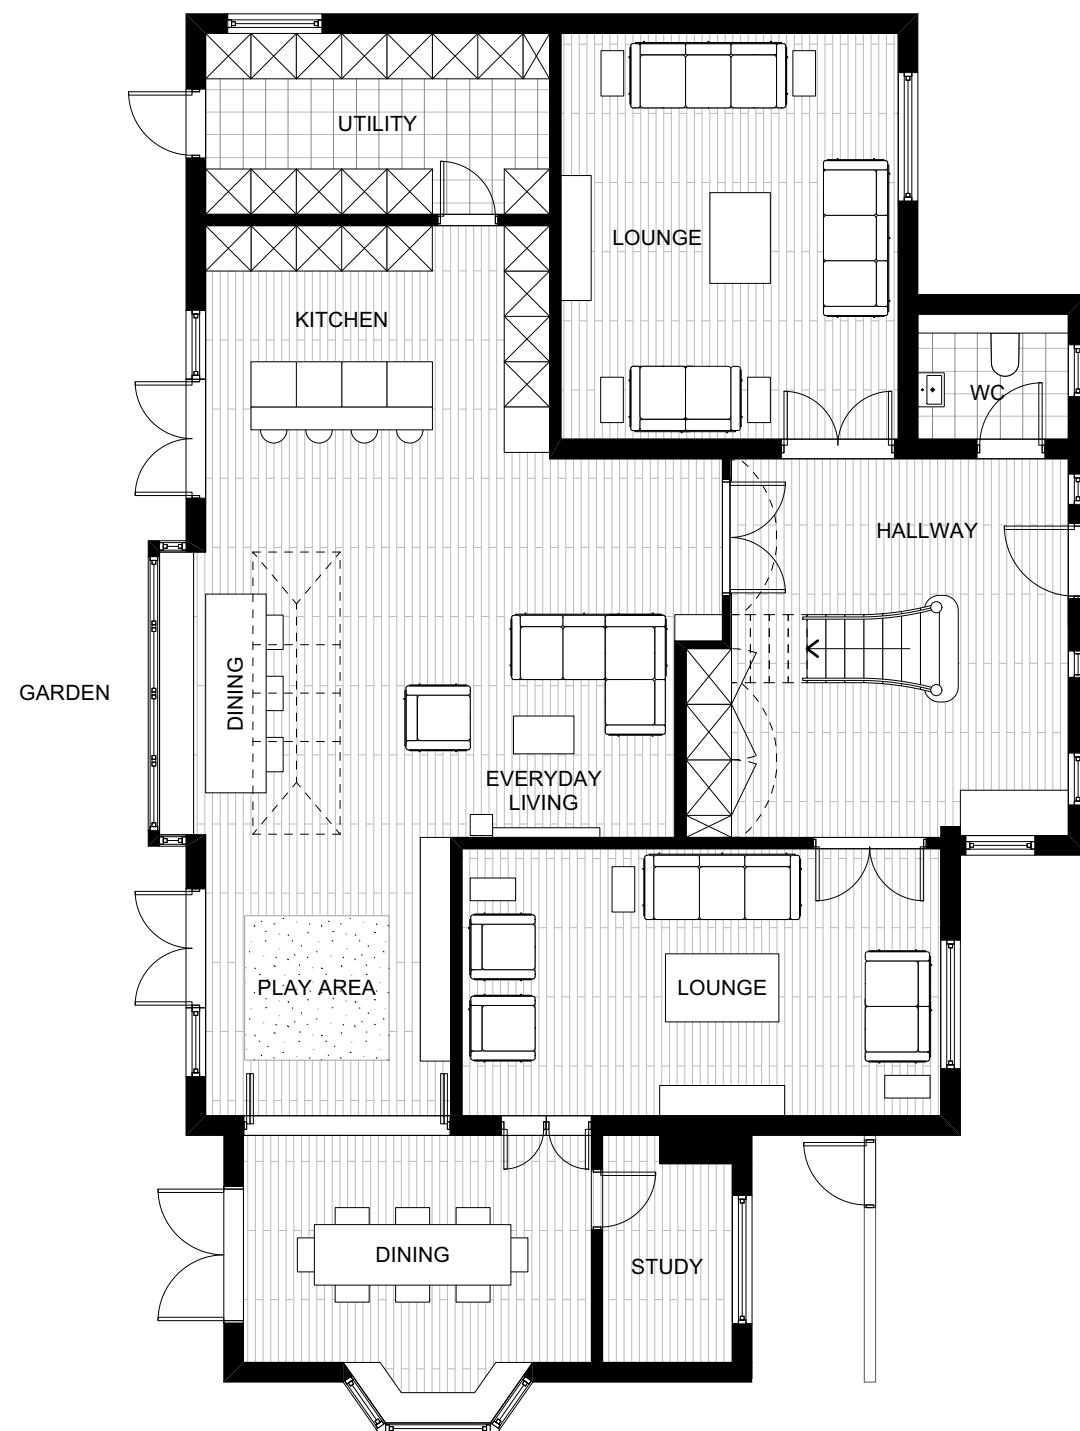


DRAWING STATUS:			FOOTPRINT DESIGN		E info@footprintdesign.net W www.footprintdesign.net	
P L A N N I N G						
REVISION	DATE	DESCRIPTION	CLIENT: MR ZEESHAN ANWAR		SCALE: 1:100@A3	DATE: AUG 2022
			PROJECT: 19 MEADWAY, BURY BL9 9TY			
			DRAWING TITLE: PROPOSED PLANS			
			DRAWING NO: A051_P_101			