
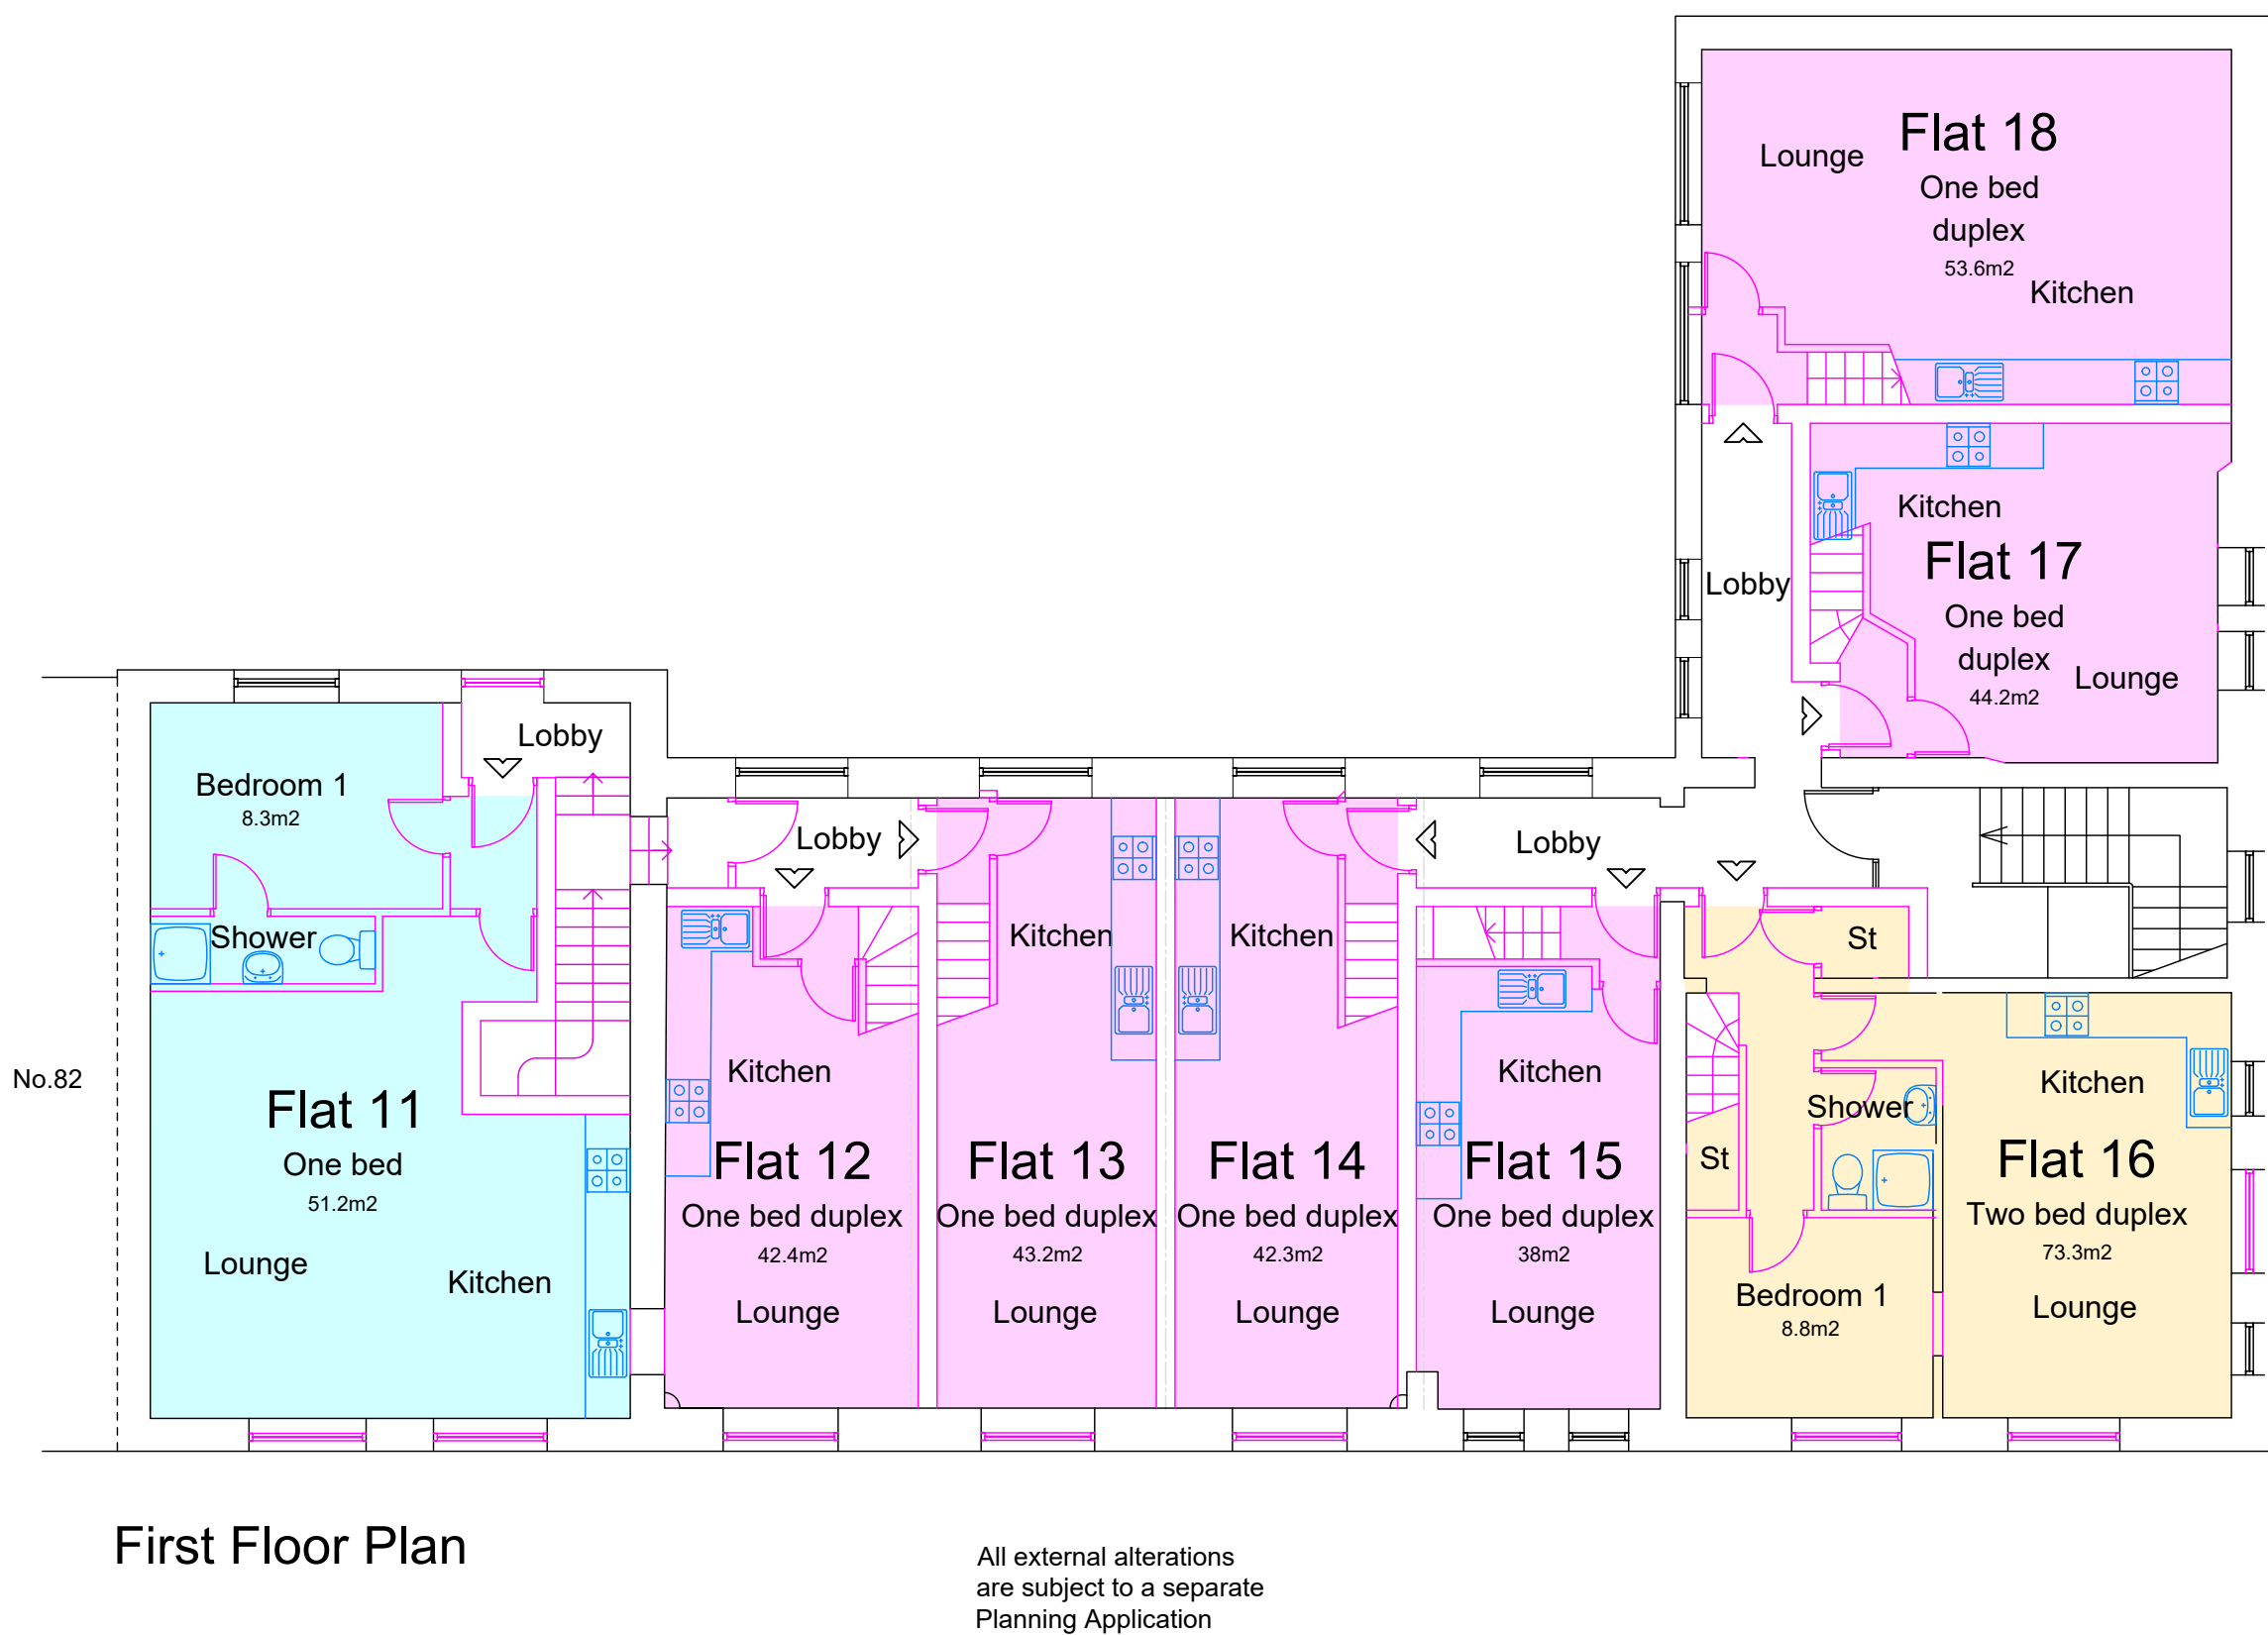
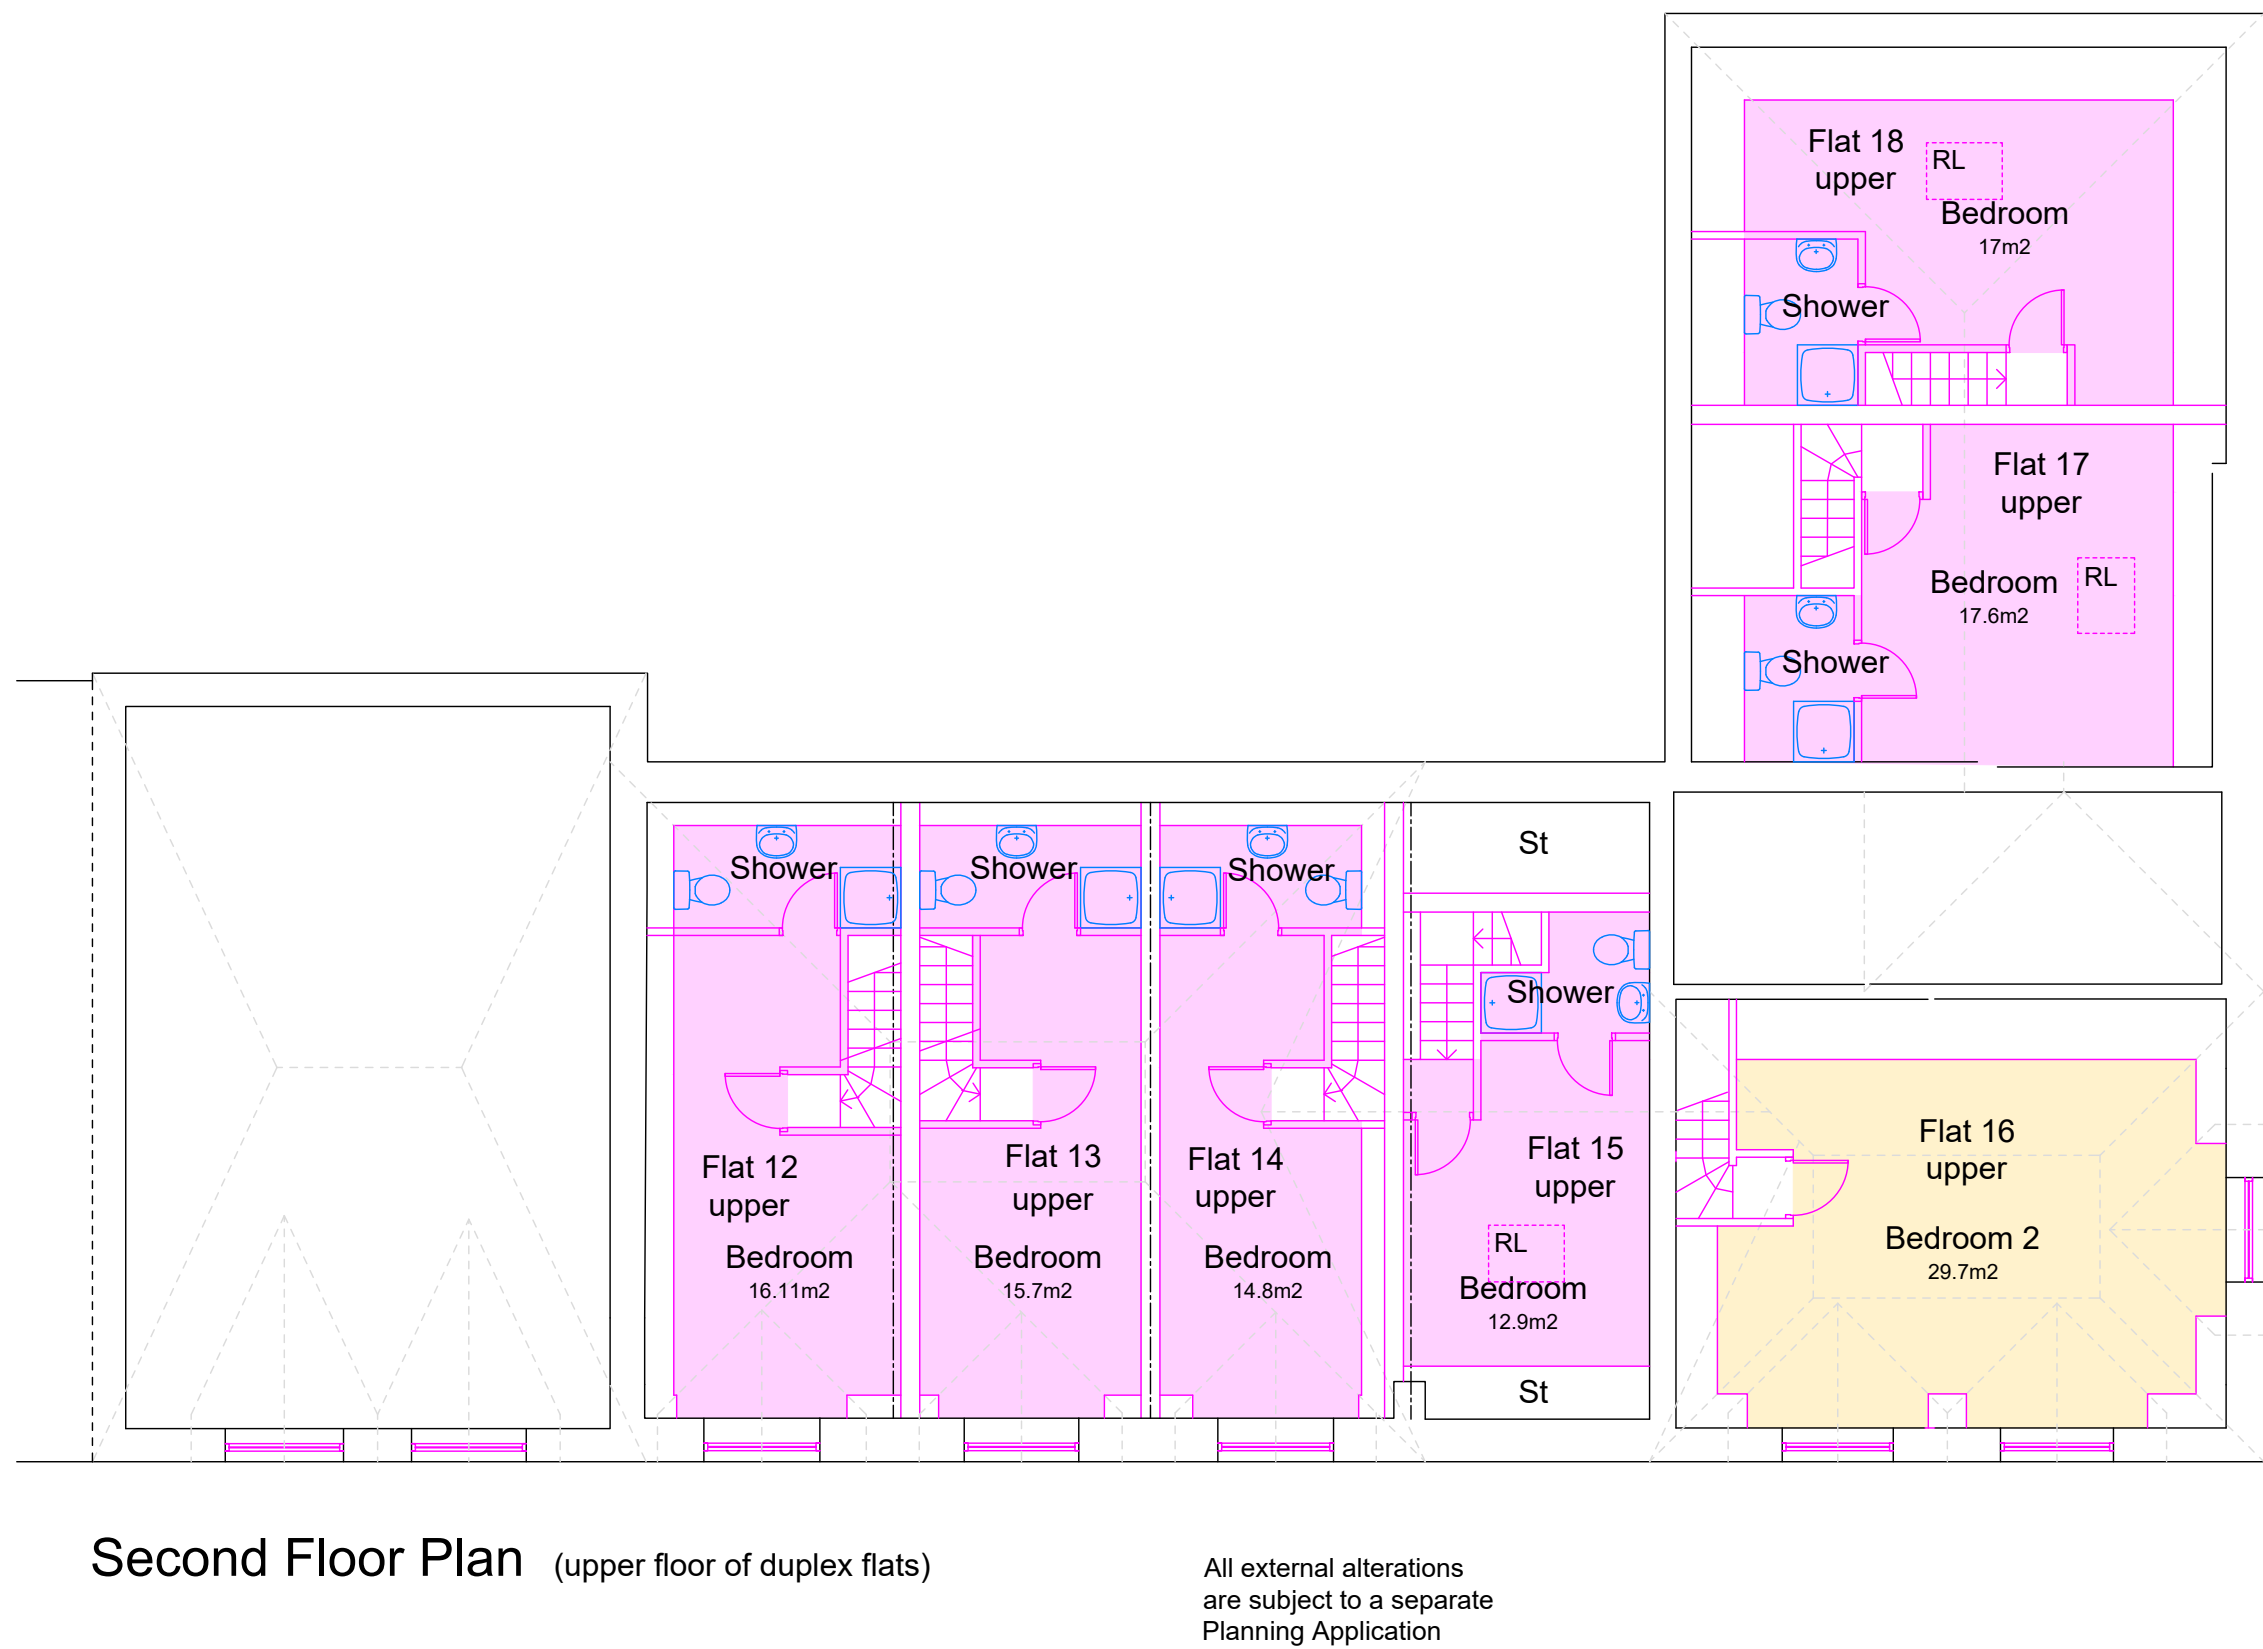
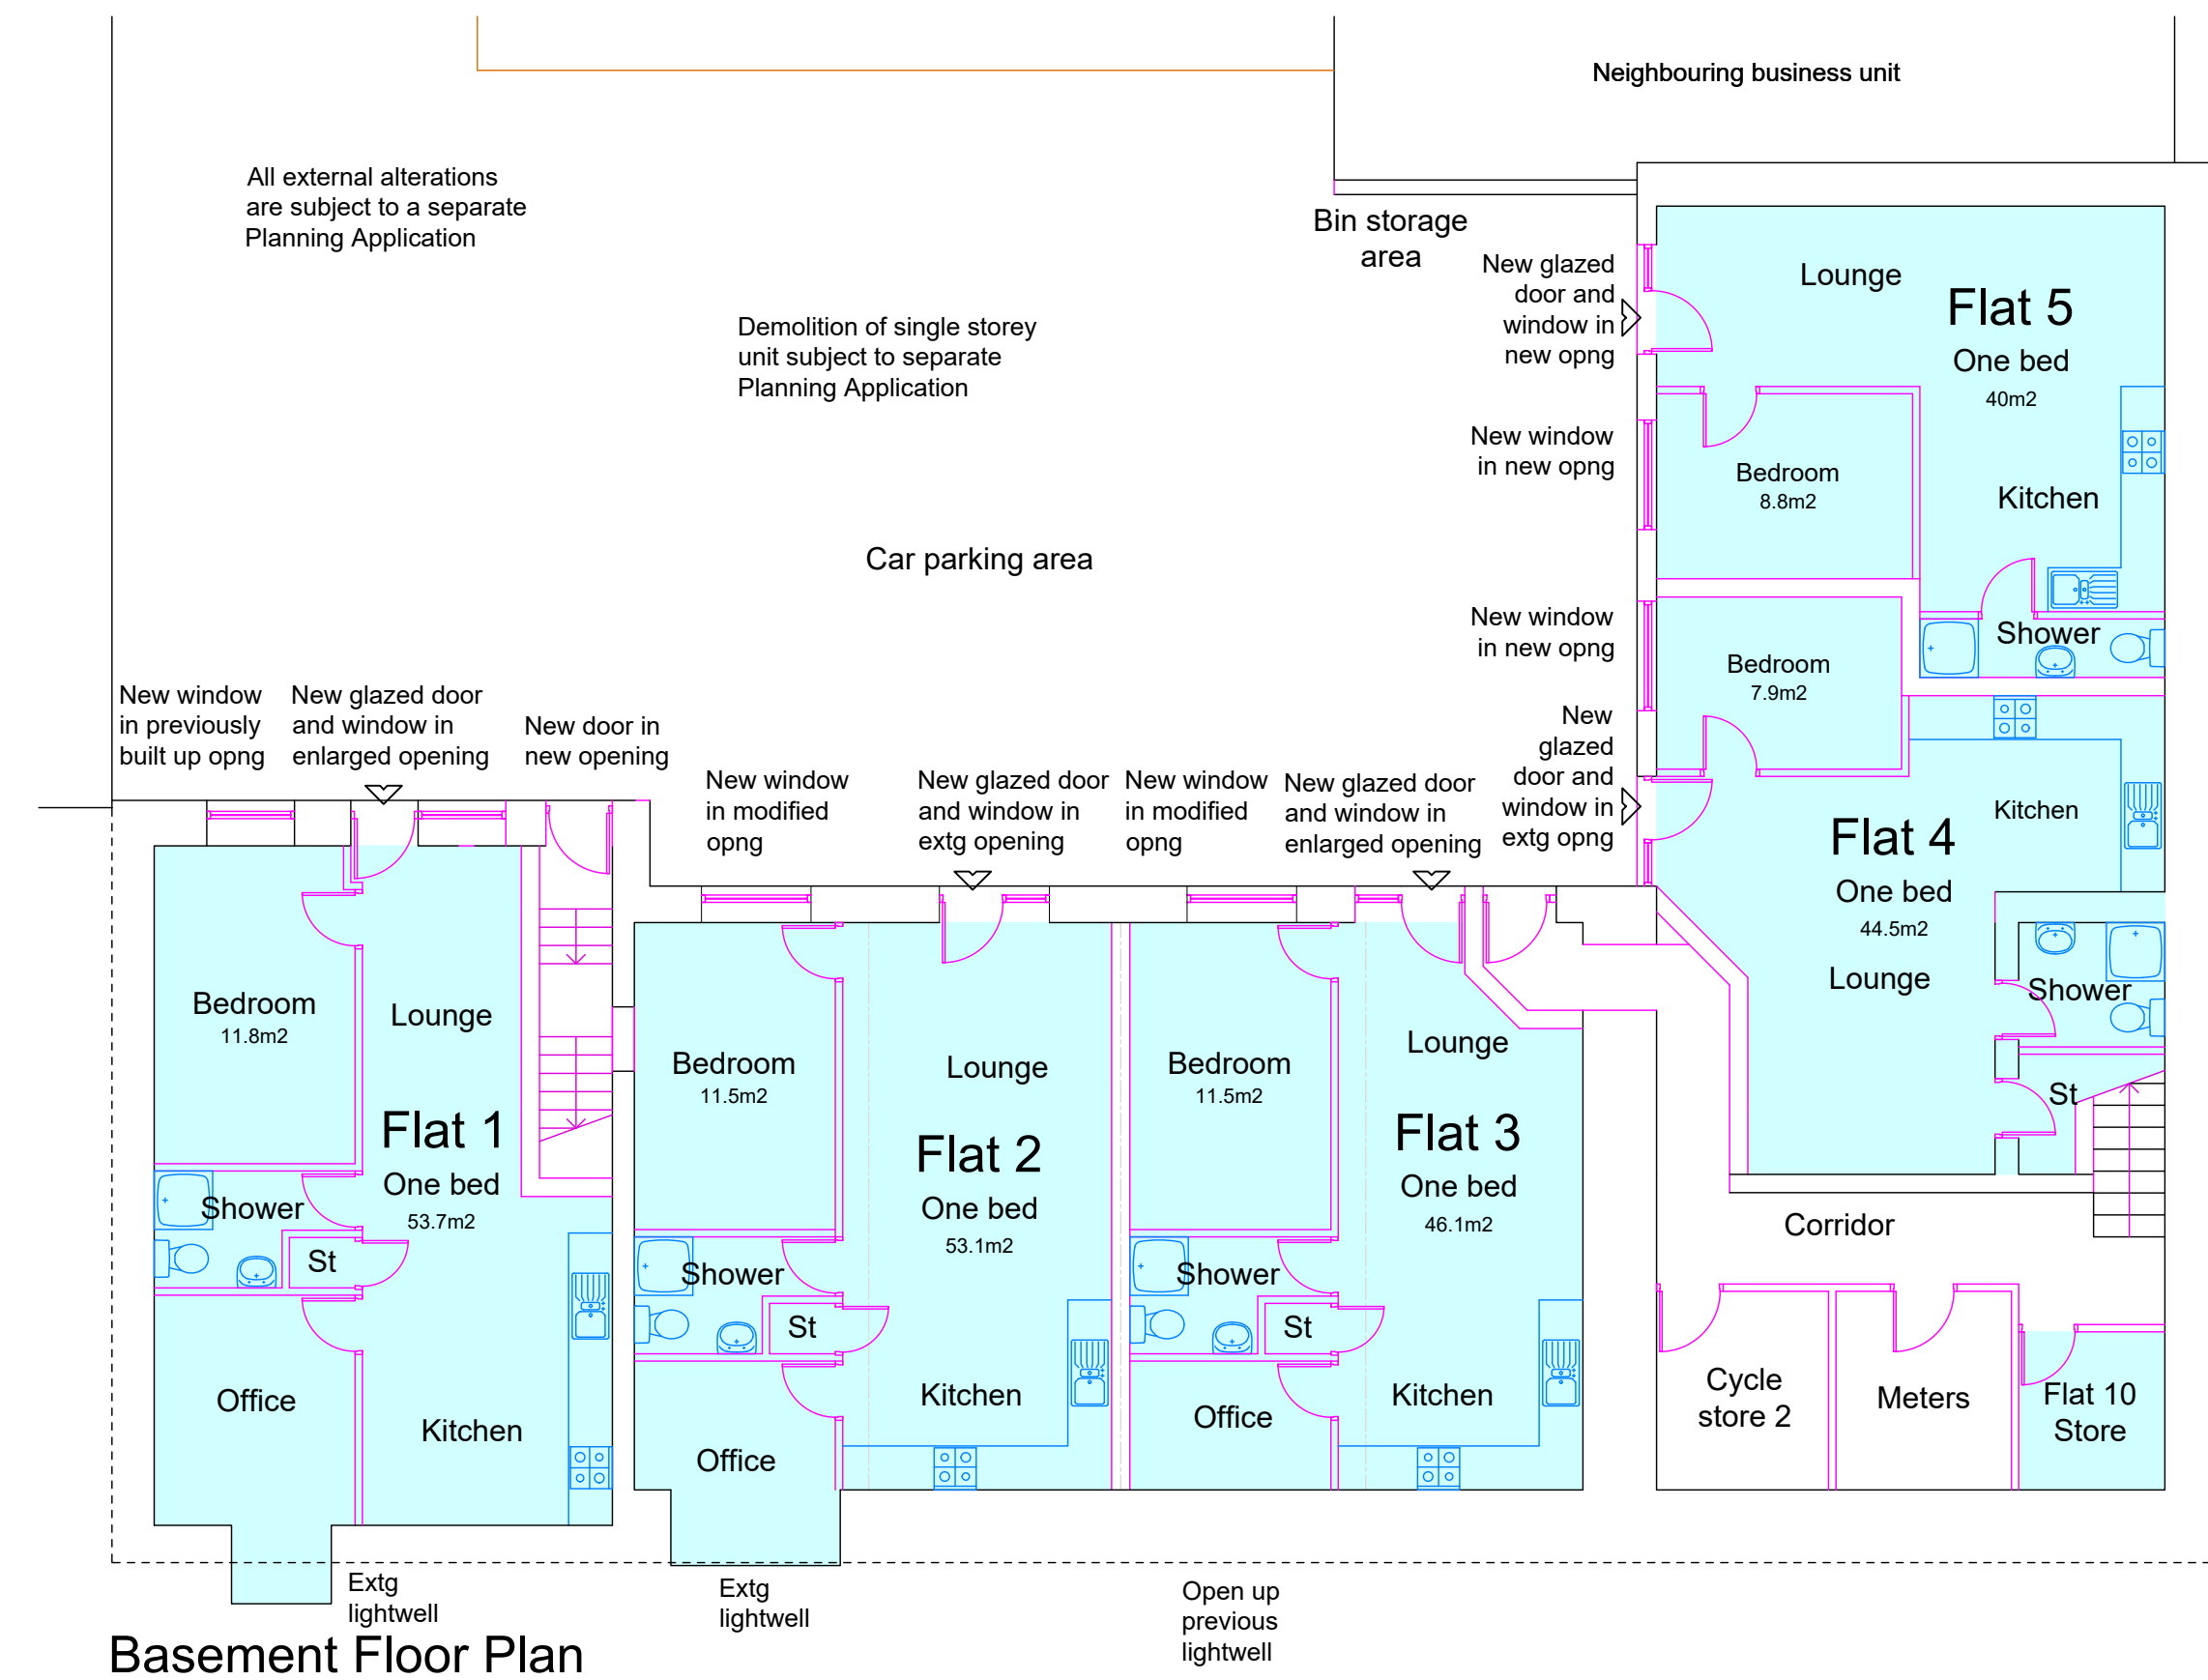


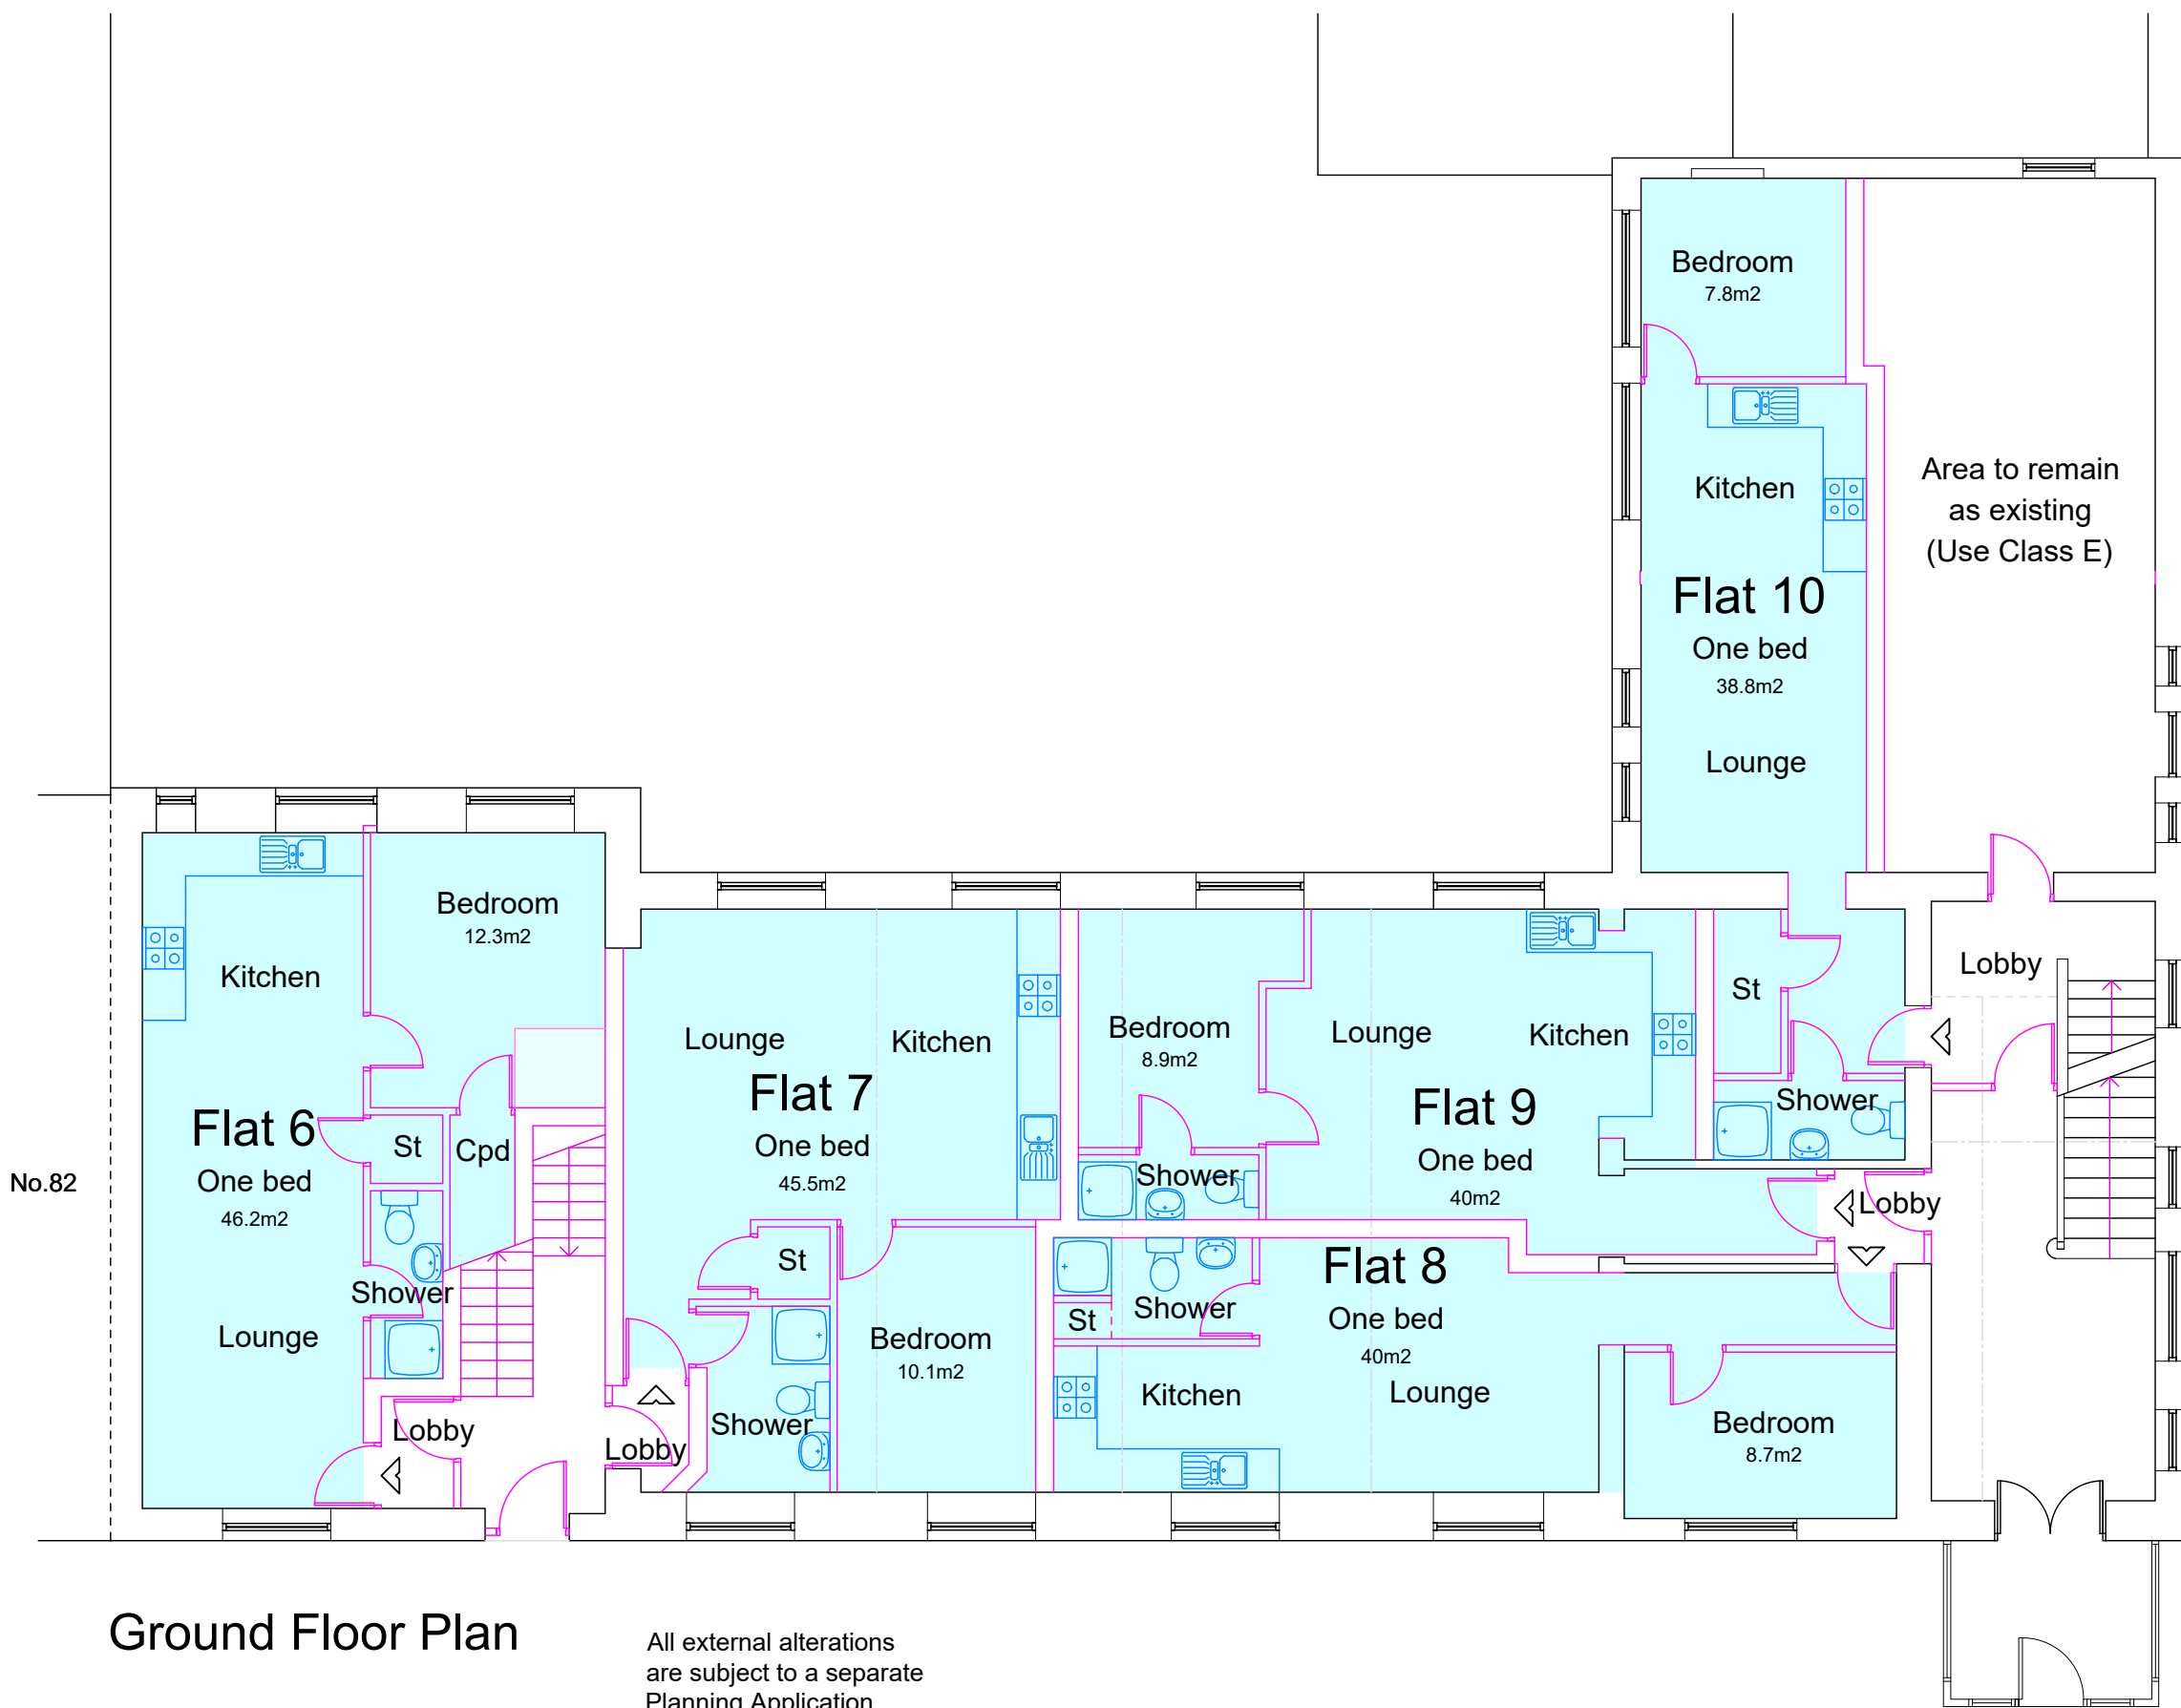

Notes

This drawing is the property of The Intelligent Design Centre Ltd and copyright is reserved by them. This drawing is not to be copied or disclosed by or to any unauthorised persons without the prior written consent of The Intelligent Design Centre Ltd.

Do not scale from this drawing.

All dimensions are to be checked on site prior to construction, manufacture of any components and ordering of materials and equipment.

Any discrepancies are to be reported to the architect for clarification.

All materials and workmanship to be in accordance with the current British Standards and codes of practice.

SCHEDULE OF ACCOMMODATION:

17Nr one bedroom apartments (6 being duplex)

1Nr two bedroom (duplex) apartments

Total 18 apartments

APARTMENT AREAS:

Flat 1 - 53.7m²

One bedroom

Flat 2 - 53.1m²

One bedroom

Flat 3 - 46.1m²

One bedroom

Flat 4 - 44.5m²

One bedroom

Flat 5 - 40m²

One bedroom

Flat 6 - 46.2m²

One bedroom

Flat 7 - 45.5m²

One bedroom

Flat 8 - 40m²

One bedroom

Flat 9 - 40m²

One bedroom

Flat 10 - 38.8m²

One bedroom

Flat 11 - 51.2m²

One bedroom

Flat 12 - 42.4m²

One bedroom duplex

Flat 13 - 43.2m²

One bedroom duplex

Flat 14 - 42.3m²

One bedroom duplex

Flat 15 - 38m²

One bedroom duplex

Flat 16 - 73.3m²

Two bedroom duplex

Flat 17 - 44.2m²

One bedroom duplex

Flat 18 - 53.6m²

One bedroom duplex

B	02.10.2025	CSB	Two apartments removed
A	07.08.2025	CSB	Stairs down to basement added
Rev	Date	Drawn by	Comments

Client

Wise Living Ltd

Project

78-80 Church Street West,
Raddcliffe, M26 2SY

Drawing	Proposed Scheme - Plans
Date	March 2025
Drawn by	Craig Buck
Scales	1:100 @ A1

Job No - Dwg No - Rev

25007 - 11 - B