


THE BUILDER MUST CHECK THE SITE AND THE APPROVED DRAWINGS BEFORE COMMENCING THE WORKS AND MUST TAKE ANY WORKING MEASUREMENTS AS NECESSARY. ANY DISCREPANCY IN THE DRAWING MUST BE REPORTED TO THE CLIENT . /

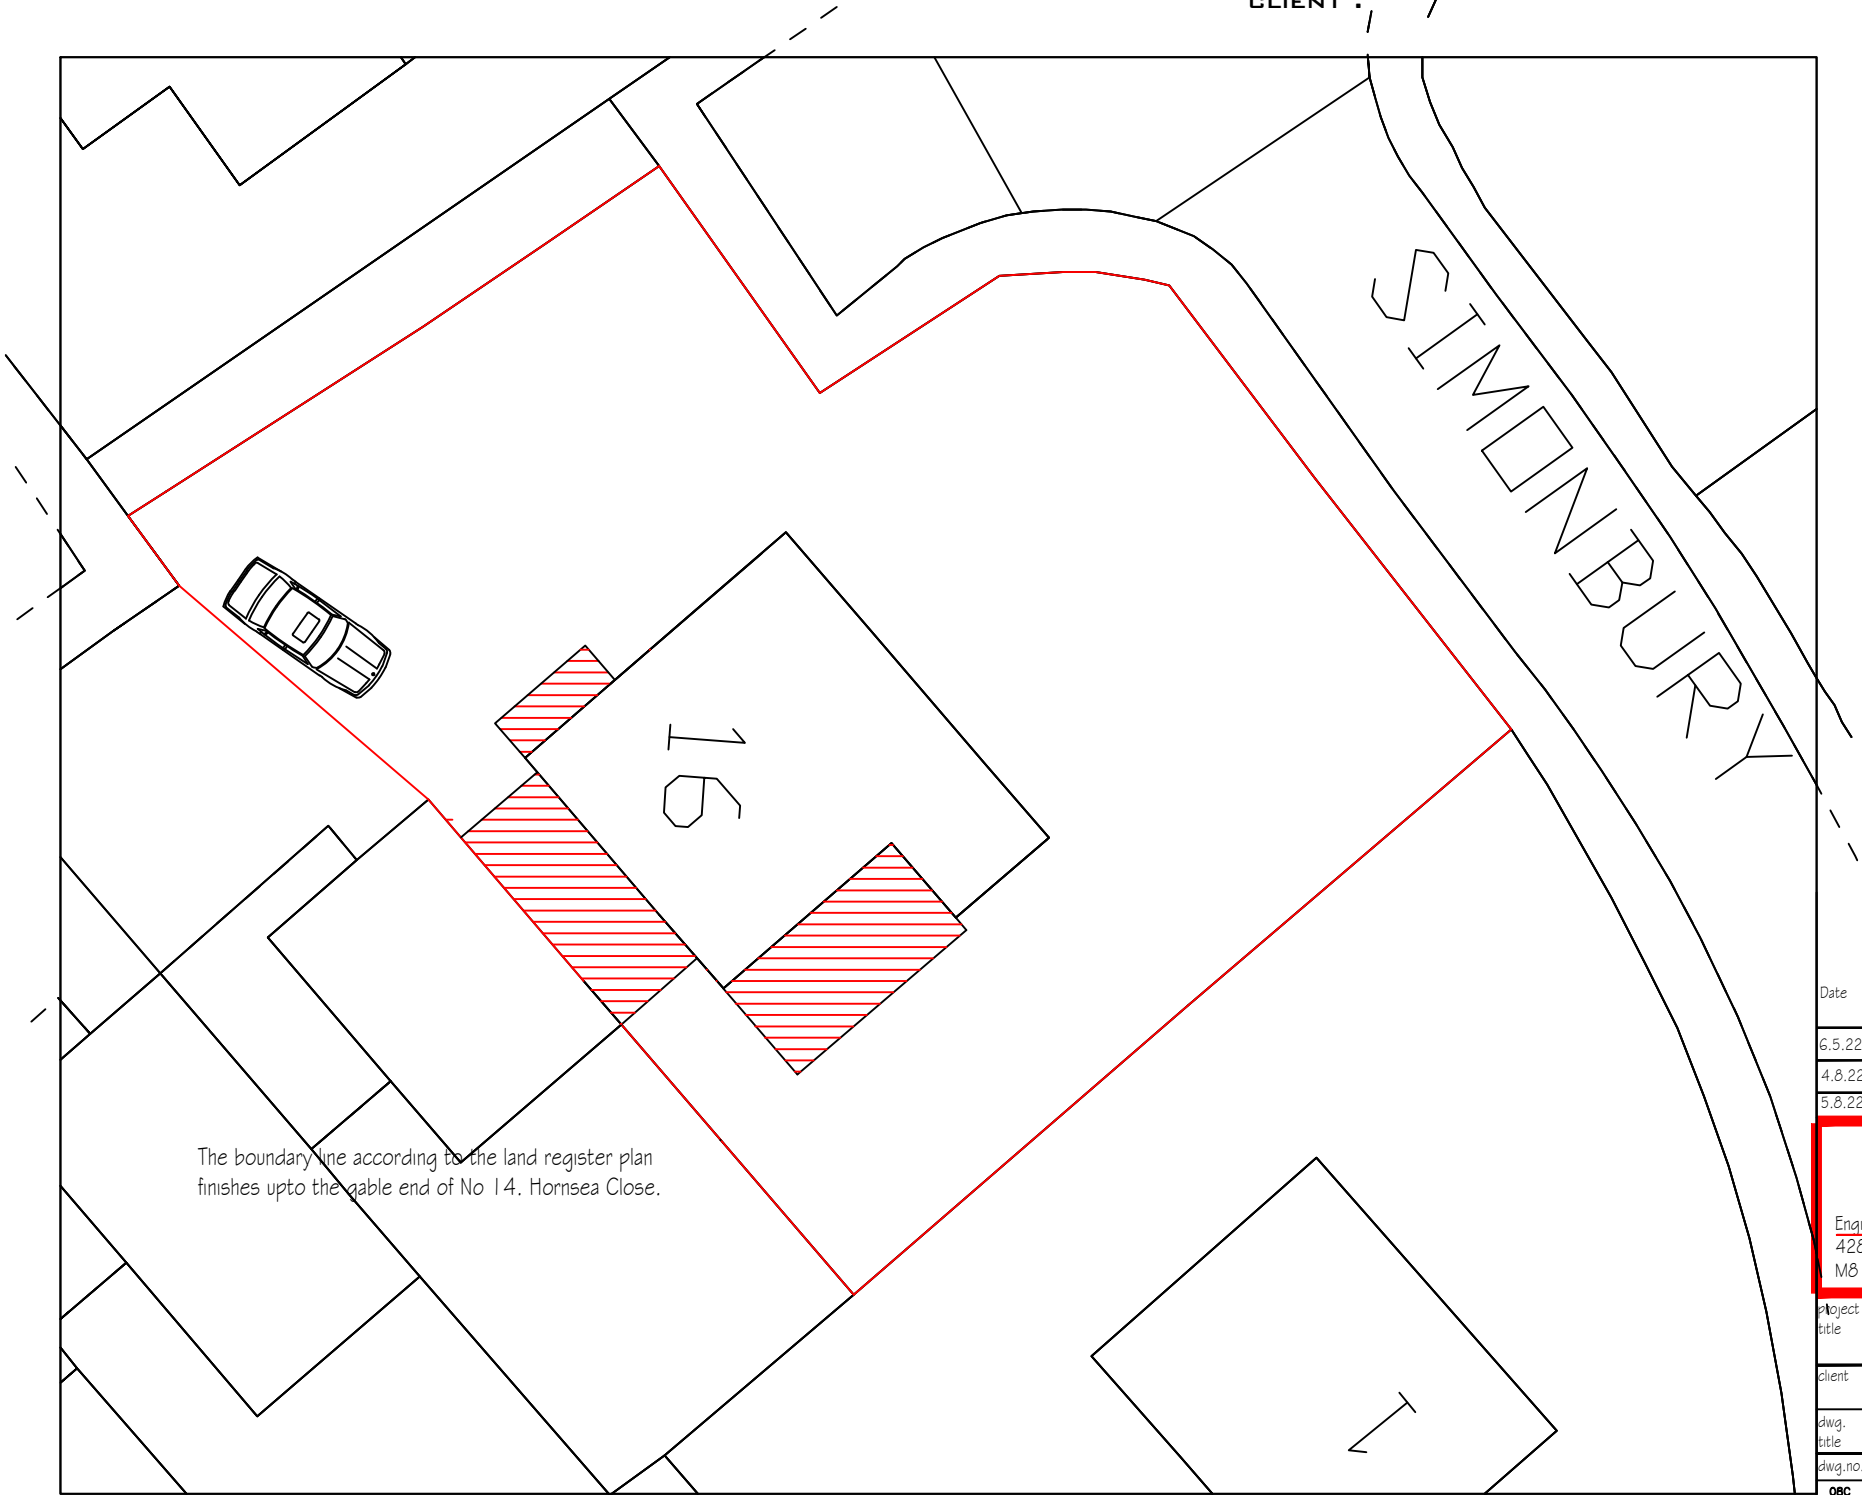

The boundary line according to the land register plan finishes upto the gable end of No 14. Hornsea Close.

| Date   | Rev | Description |
|--------|-----|-------------|
| 6.5.22 | A   | Planning    |
| 4.8.22 | B   | Planning    |
| 5.8.22 | C   | Planning    |

**H S H**

Engineering Design Services  
428 Cheetham Hill Road Cheetham Manchester  
M8 9LE, UK 0161 7956385, 07940197 333

|                               |   |              |            |
|-------------------------------|---|--------------|------------|
| Project title                 | Proposed ground floor extension at the rear / front<br>1st floor extension at the rear at the side to create additional living accommodation. |              |            |
| Client                        | Mr. Kaikuas Fazil   |              |            |
| Dwg. title                    | Proposed Layout Plan   |              |            |
| Dwg. no.                      | Sheet no.   | Scale.       | Job no.    |
| 08C                           |   | 1:200 @ A3   |            |
| 16 Hornsea Close Bury BL8 2UA |   |              |            |
| drawn by.                     | checked by.   | approved by. | date       |
| TZ                            |   |              | March 2021 |