



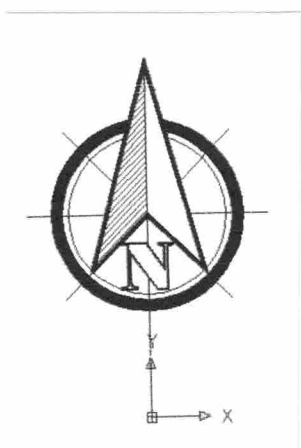

SITE			
427 BURY AND BOLTON ROAD, RADCLIFFE, M26 4LJ.			
PROJECT			
PROPOSED SINGLE STOREY FRONT PORCH EXTENSION.			
TITLE			
PROPOSED SITE LAYOUT			
SCALE 1:500 @A3	DATE NOV 2025	DRAWN AJL	DRAWING NO BBR/PL/25/003

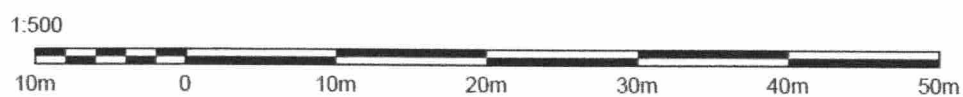

R T DESIGN
Architectural and Surveying Services

25 Seymour Drive,
Bradshaw,
Bolton.
BL2 3HB
Tel : 07970 636772