


LOCATION PLAN

SCALE 1:1250

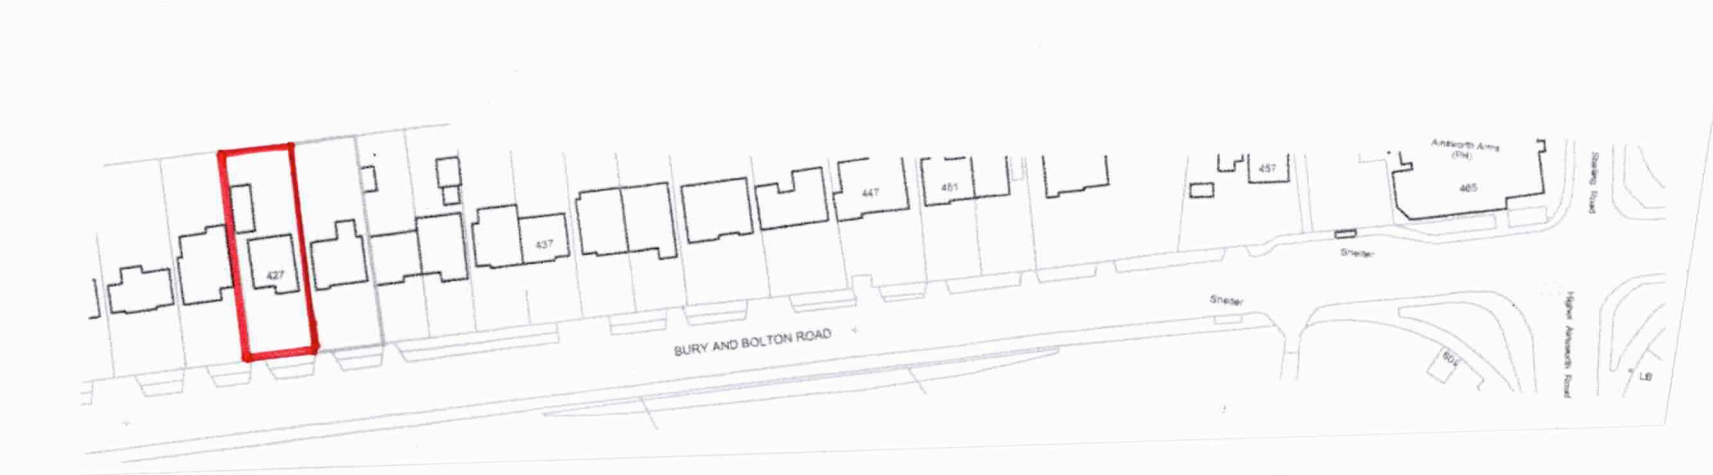