



1. Front - Existing
1 : 100




2. Left Side - Existing
1 : 100




3. Rear - Existing
1 : 100




4. Right Side - Existing
1 : 100

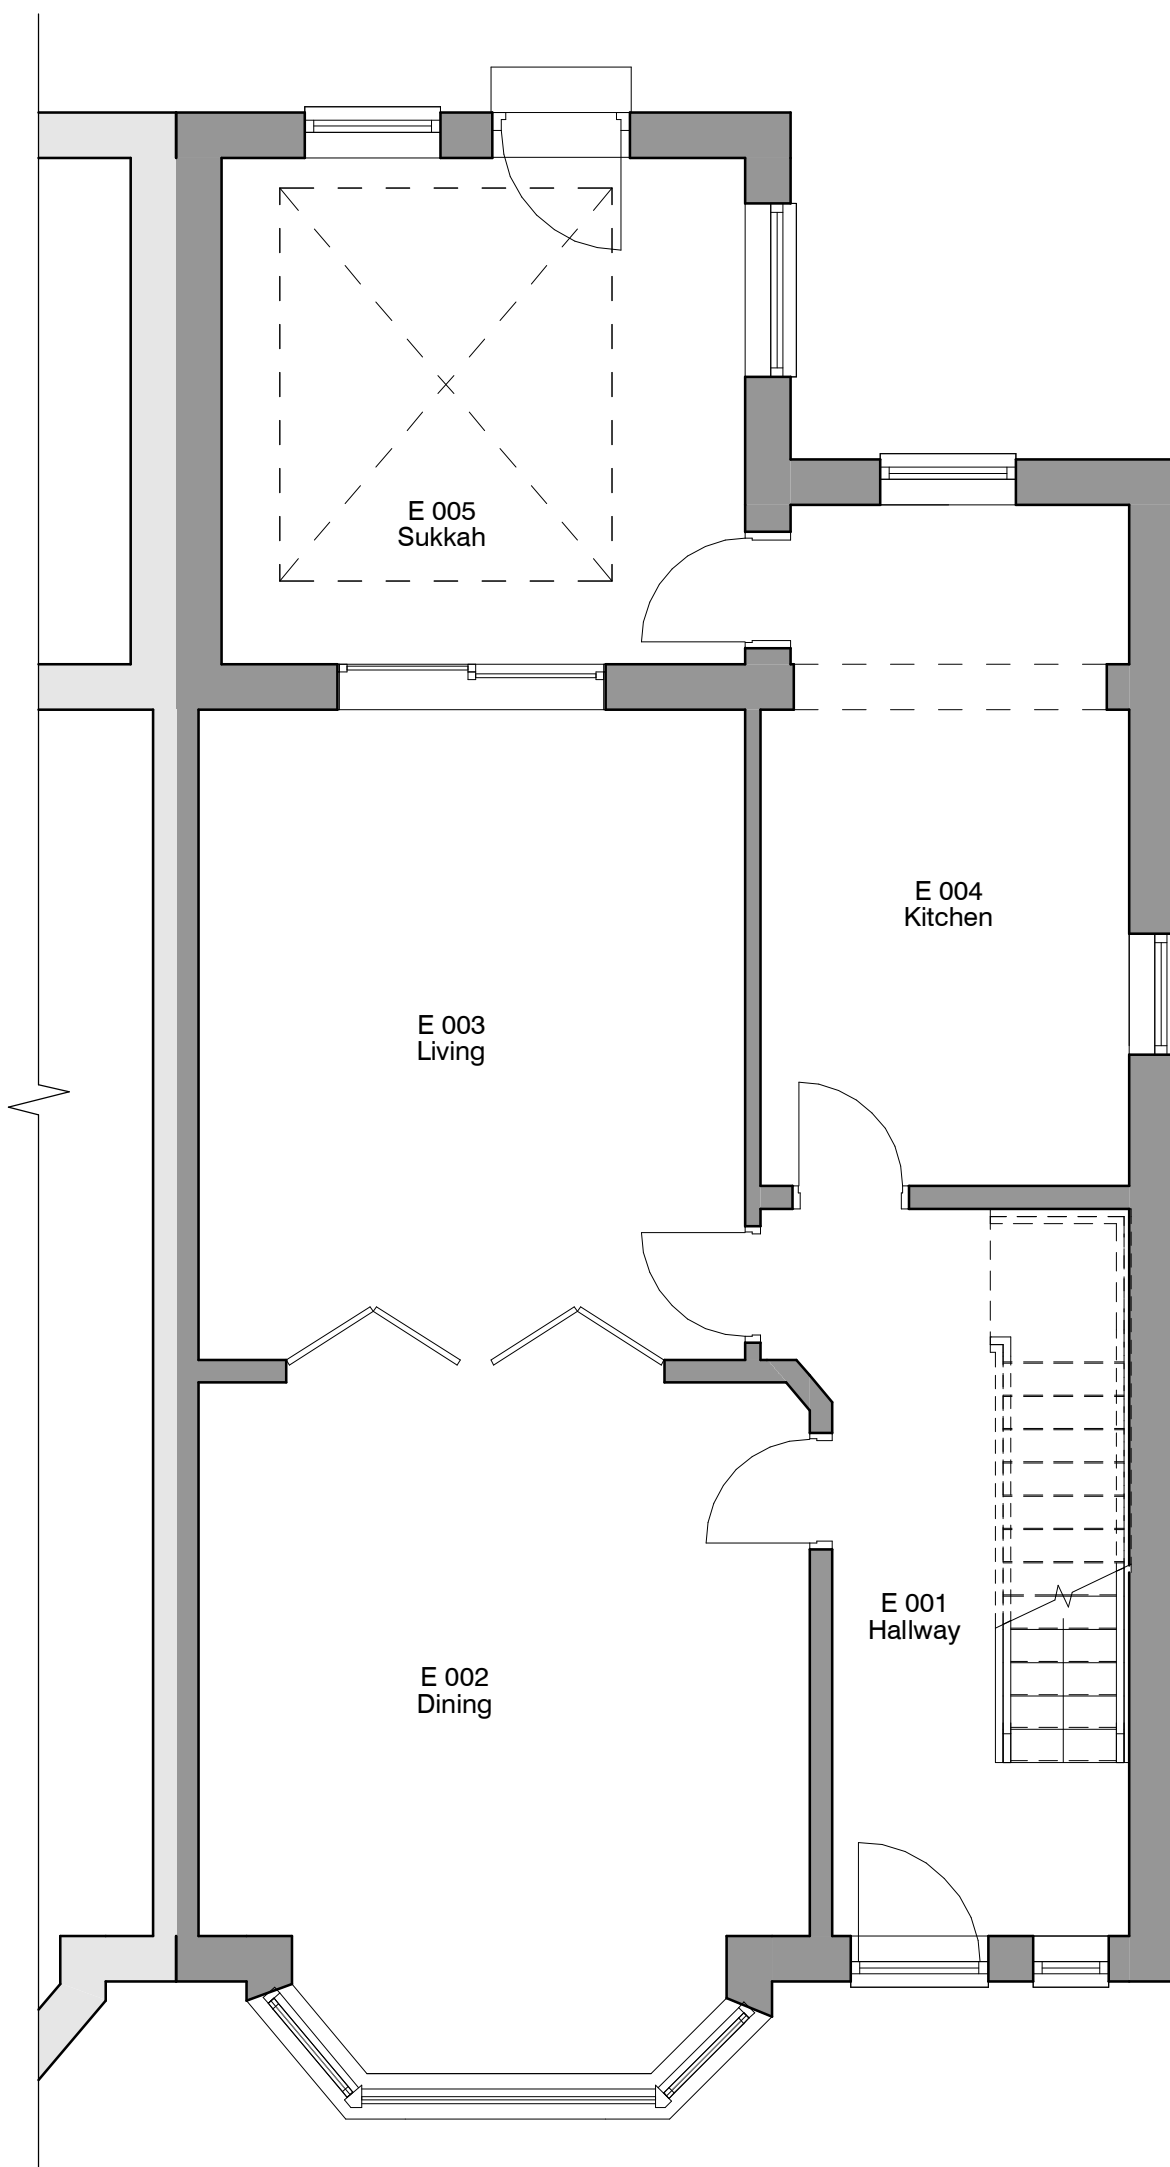


5. Level 0 - Existing
1 : 50

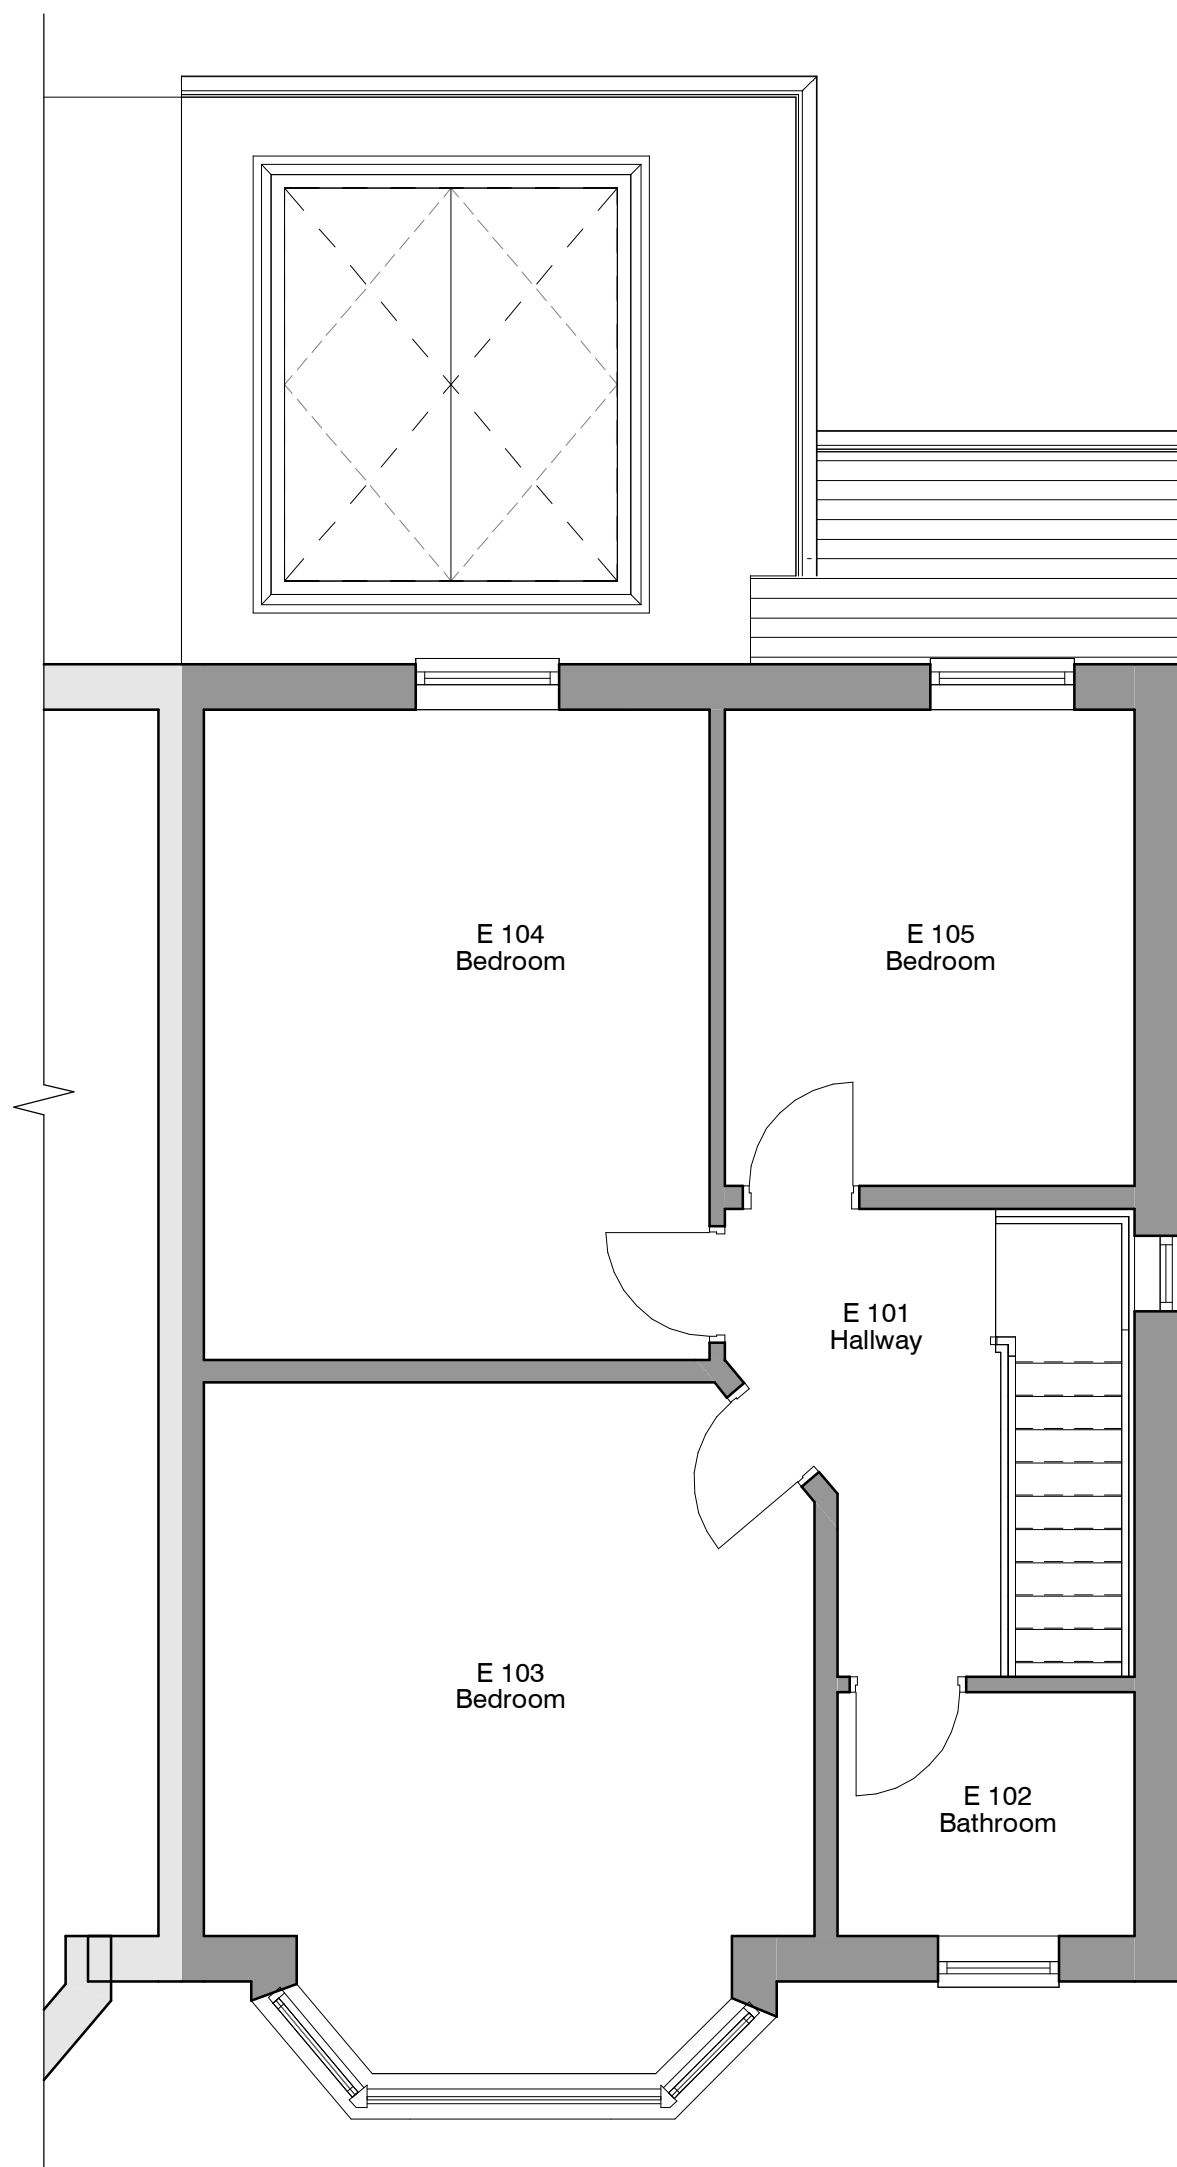

6. Level 1 - Existing
1 : 50

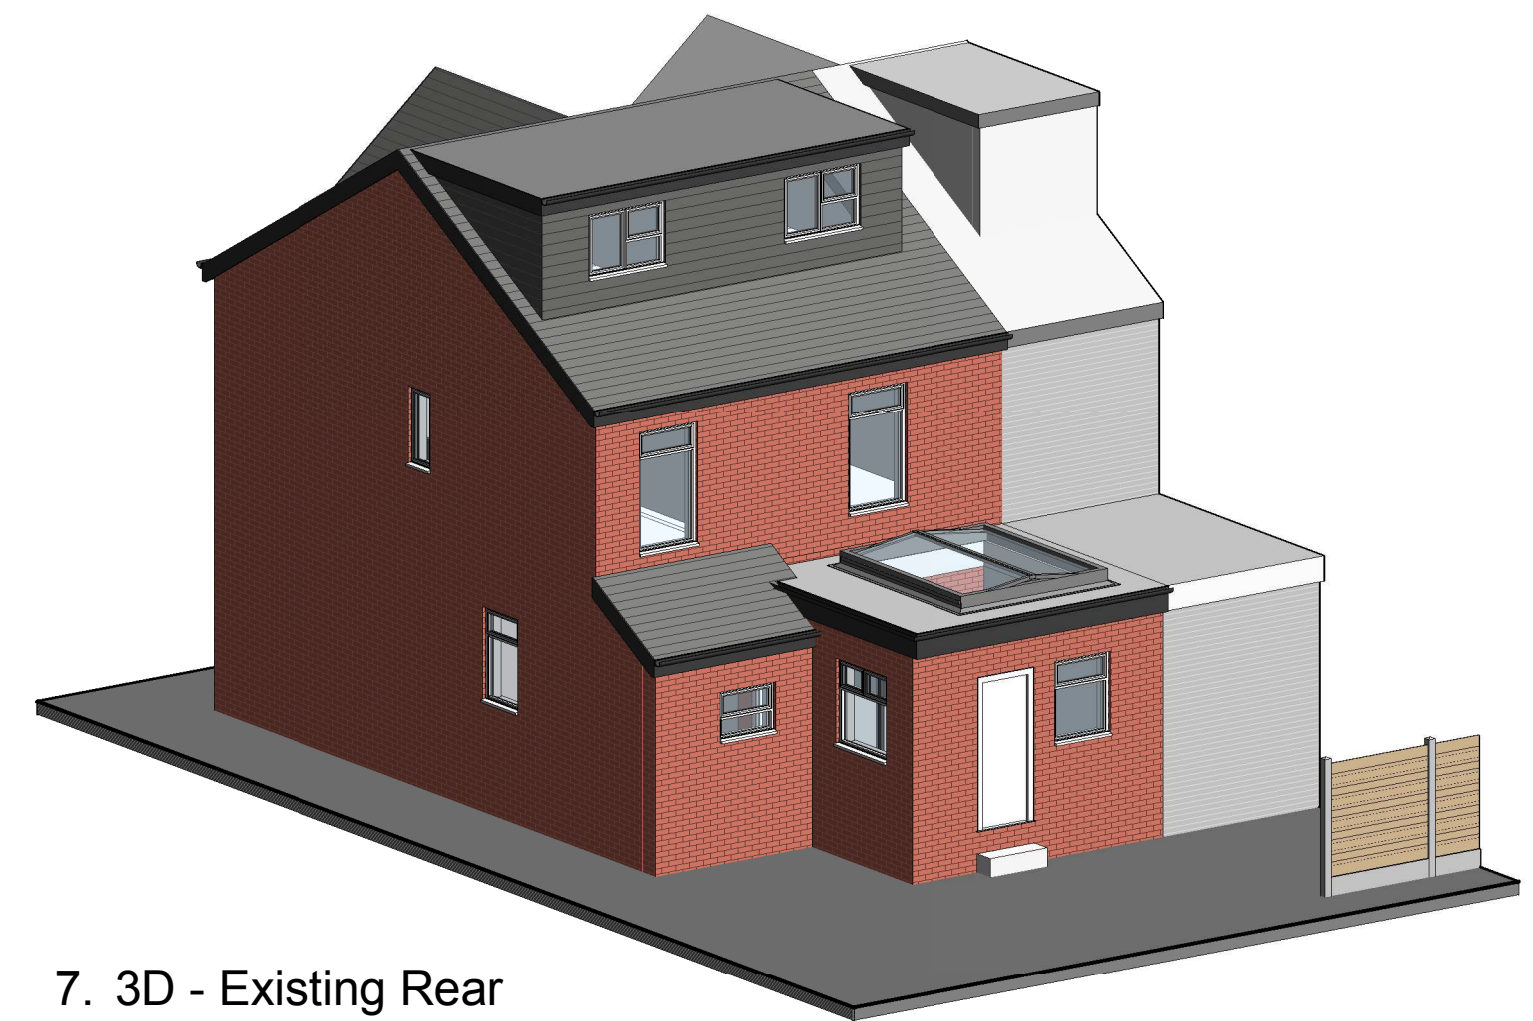

7. 3D - Existing Rear

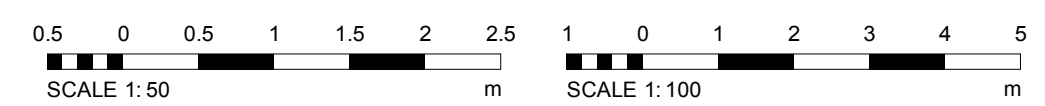

REV	DESCRIPTION	BY	DATE
 RADNOR ARCHITECTURE PLANNING & DESIGN office@radnorarchitecture.co.uk			
PROJECT 17 Mowbray Avenue			
PROJECT NO.		RA25048	
CLIENT		Key	
DATE		03 DEC 2025	
DRAWN BY		ER	
TITLE		Existing Plans and Elevations	
SHEET NO.		REV.	
002.			
SCALE @ A1		As indicated	
NOTES © COPYRIGHT. ALL RIGHTS RESERVED. NO PART OF THIS PUBLICATION MAY BE REPRODUCED, EITHER WHOLLY OR IN PART, WITHOUT THE WRITTEN PERMISSION OF RADNOR ARCHITECTURE. THE DESIGN, AS CONSTRUCTED, AND THE PLAN, AS SHOWN, ARE NOT TO BE USED FOR ANY OTHER PROJECT WITHOUT THE WRITTEN PERMISSION OF RADNOR ARCHITECTURE.			