



Parkhills Service Centre, Edward Street off Stand lane, Radcliffe M26 1JU

GENERAL NOTES
Copyright reserved to Woodcroft Design Ltd. and may not be reproduced without prior written consent. This drawing is subject to the accuracy of detailed supporting reports, surveys, working drawings and Local Authority Approval. Dimensions, levelled floor levels, sized sizes of houses and areas shown are approximate only and subject to separate detailed design. Any proposed floor levels shown have been provided by others and should be checked by a qualified structural engineer prior to commencement of on site works. It is the responsibility of the client and contractor to check the accuracy of this drawing is correct.

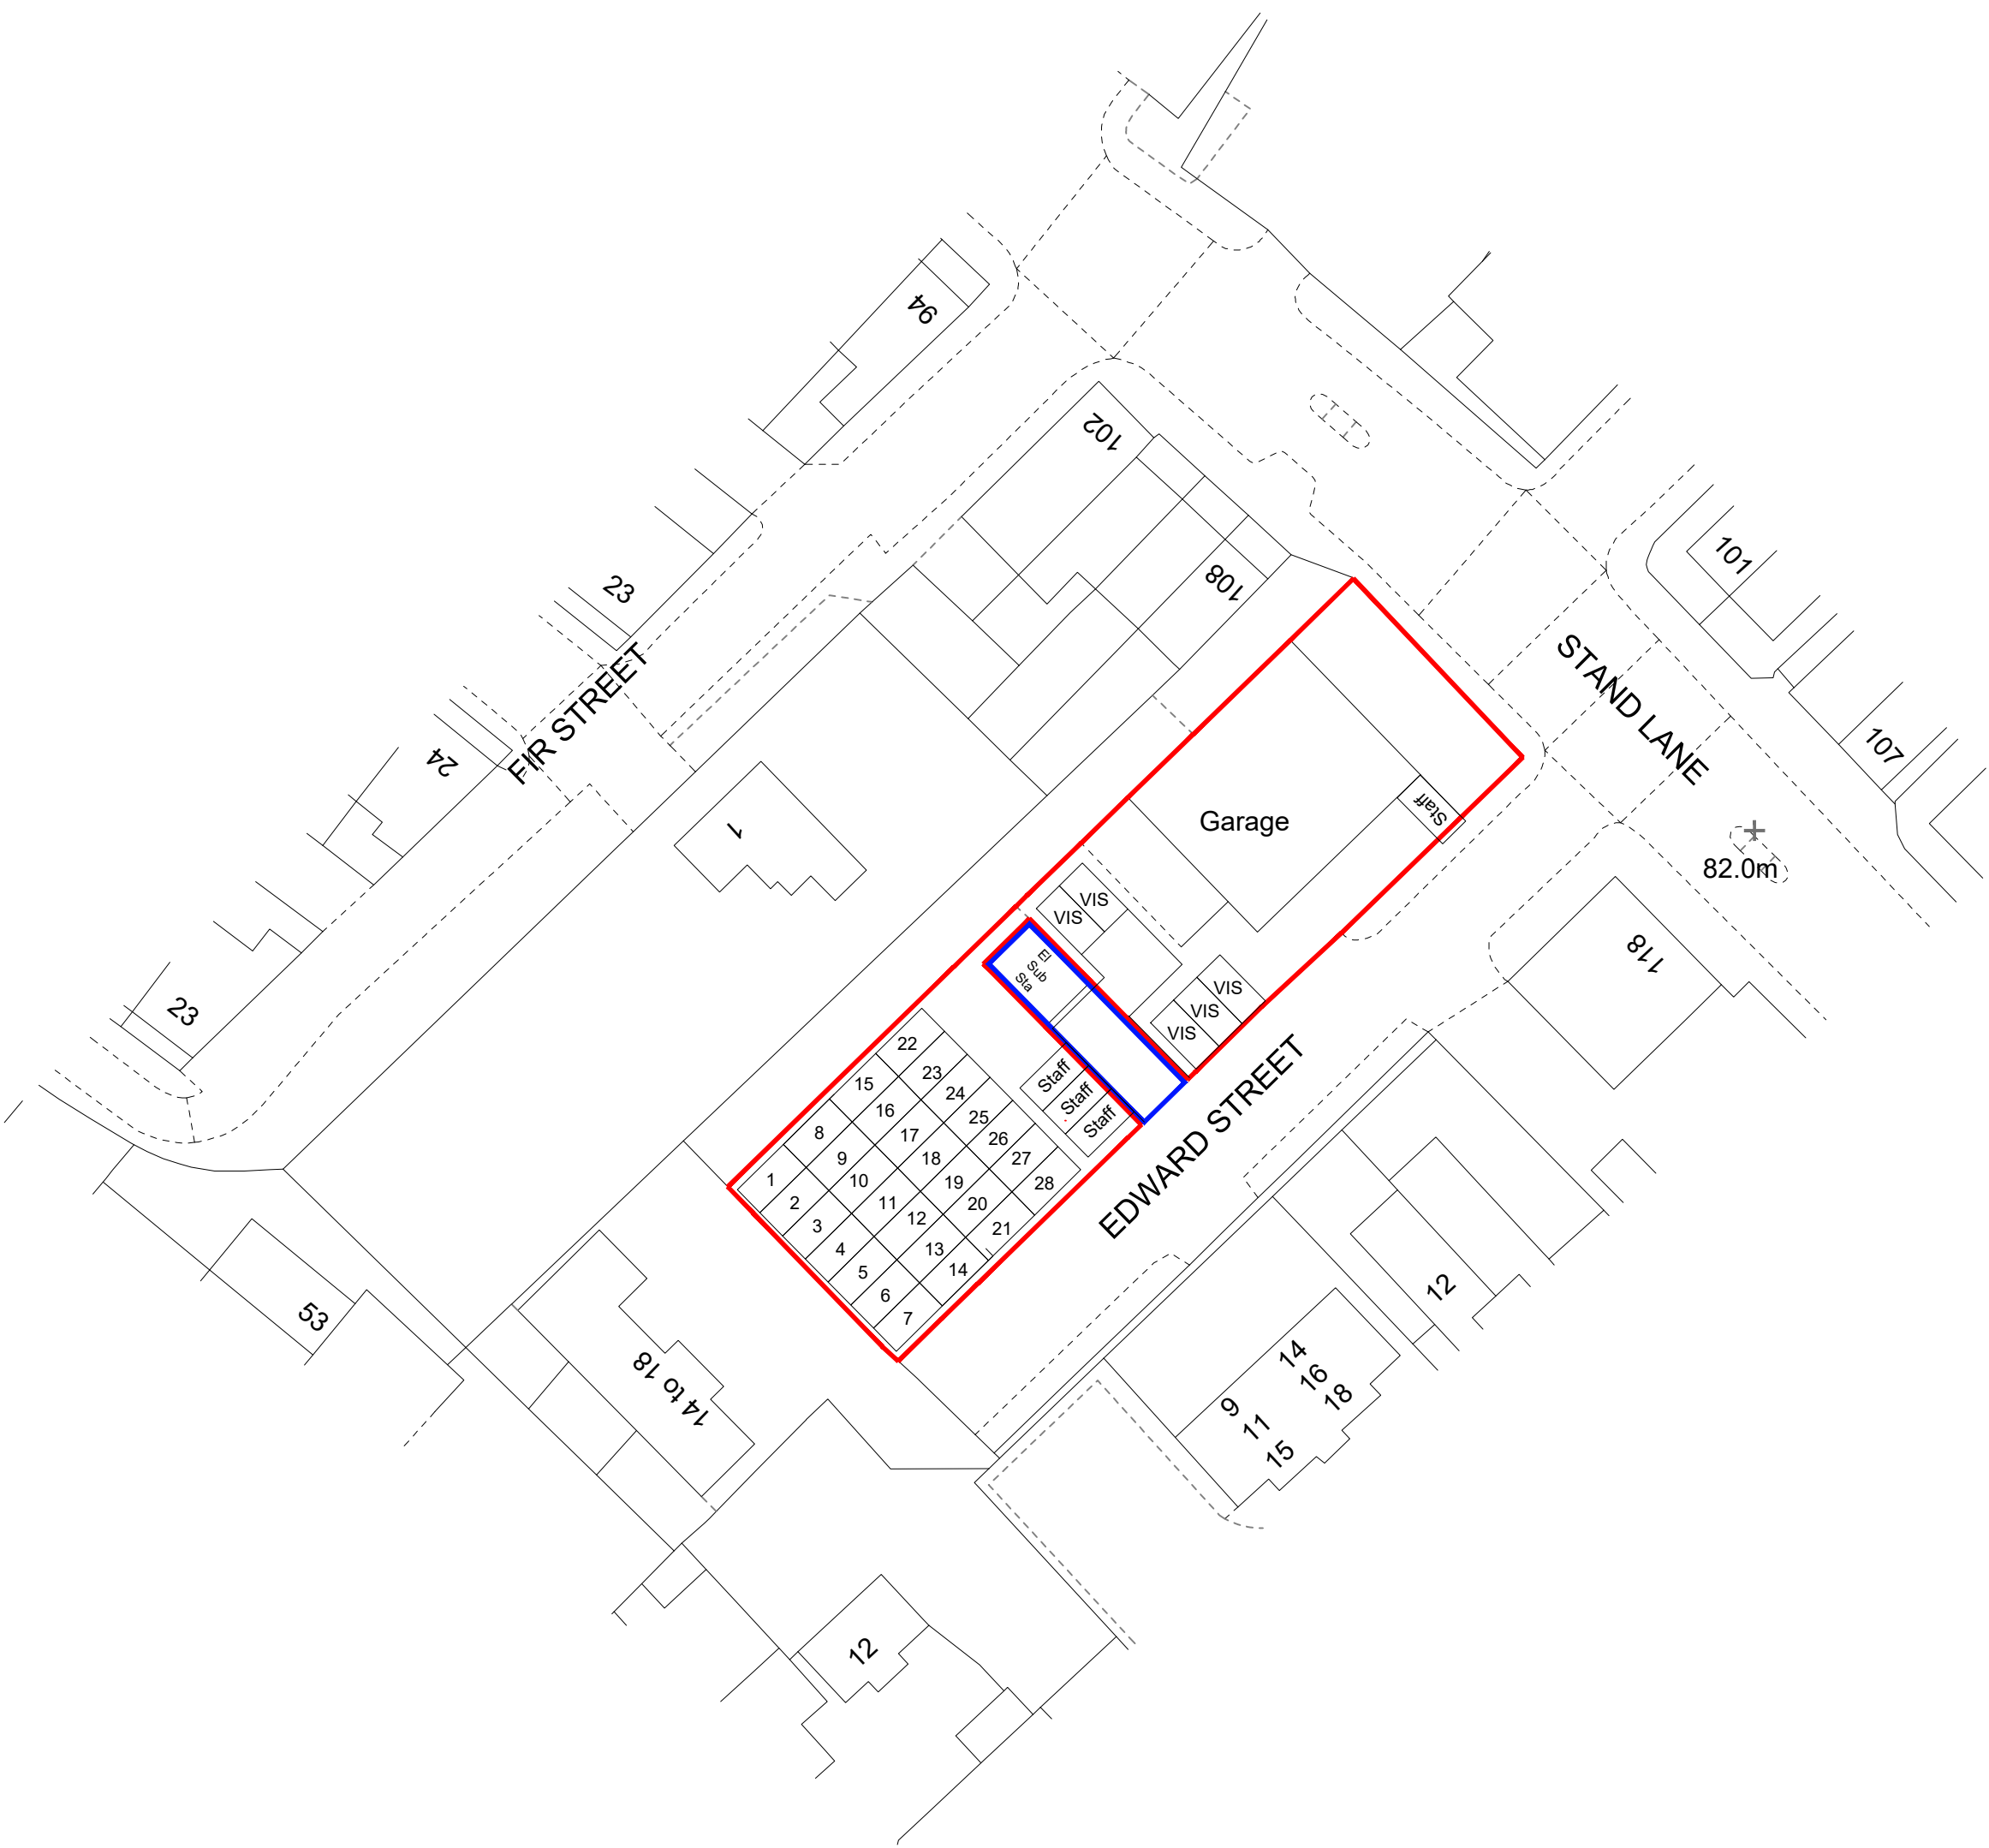

Preliminary - Draft 1

Proposed Plan

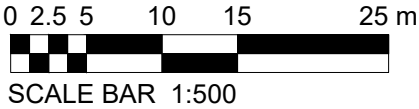

Drawing No.	25-175-E01	Rev.	-
Scale:	1:500		
Date:	Nov 25		
Sheet Size:	A2		

