


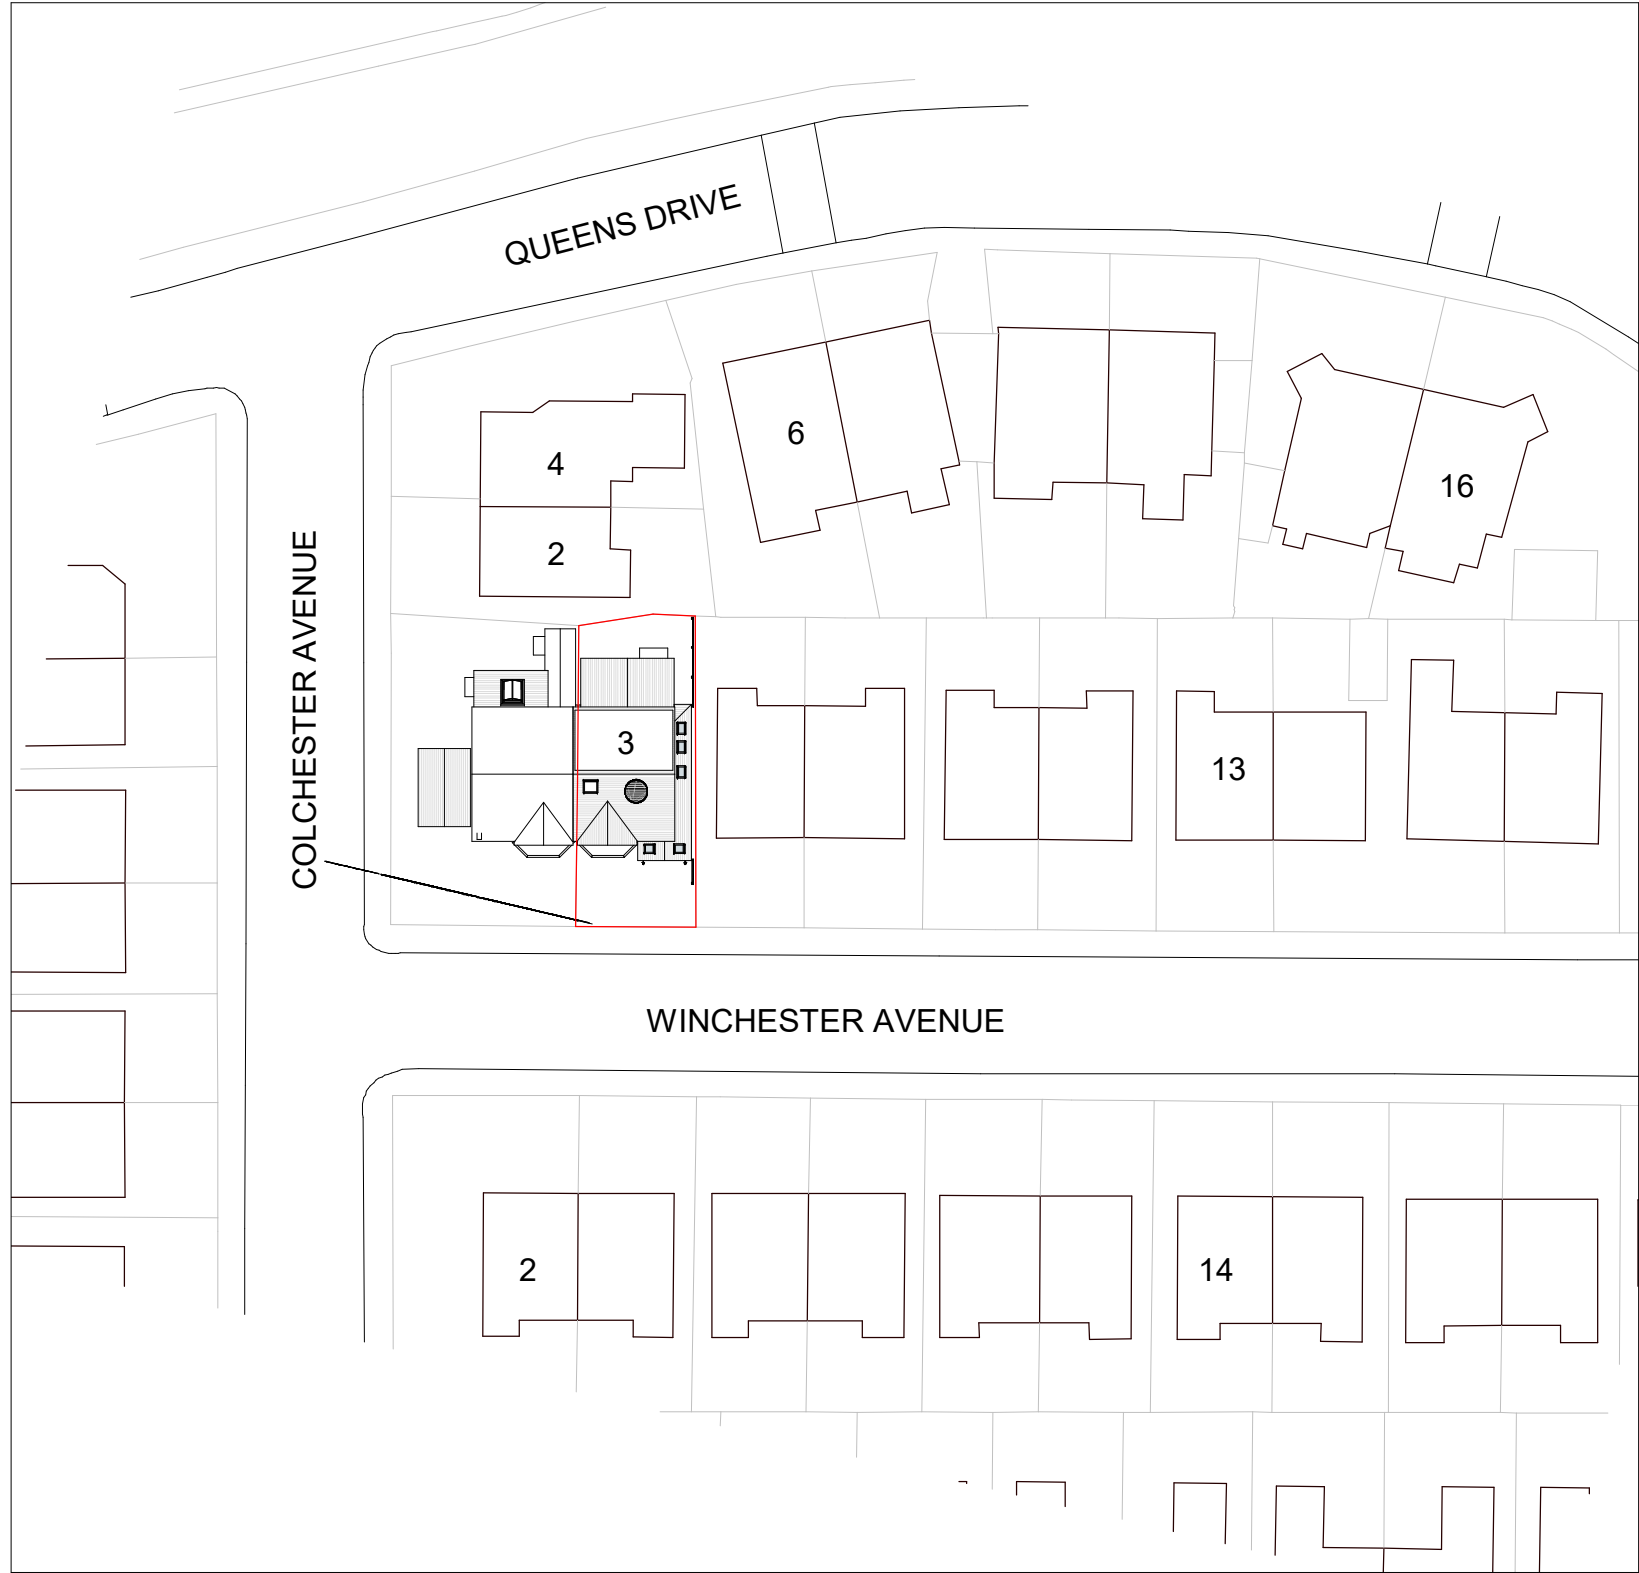


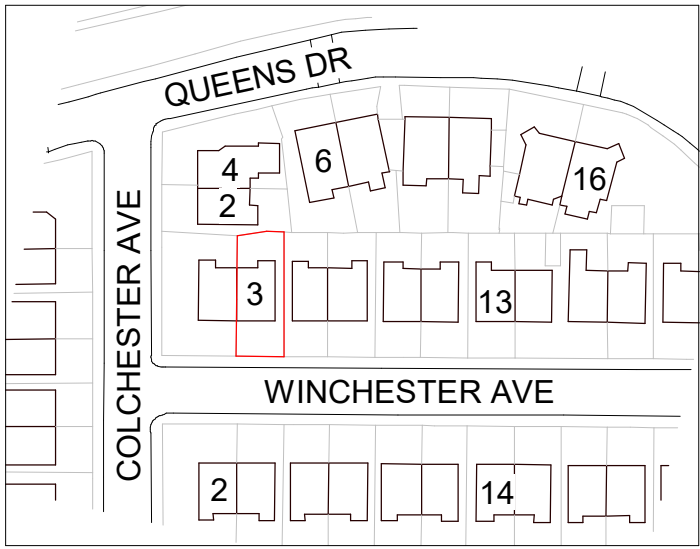

1 Site - Block Plan
1 : 500

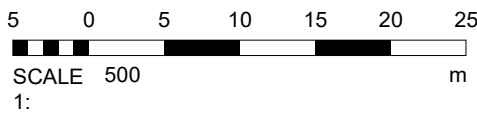

2 Site - Location Plan
1 : 1250

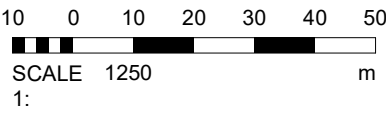

DEBTAL ARCHITECTURE		
72 Bury New Road, Manchester. M25 0JU. Tel: 0161 773 1630 office@debtalarchitecture.co.uk www.debtalarchitecture.co.uk		
CLIENT	Mr & Mrs O Chochron	
PROJECT	3 Winchester Avenue	
Site - Location and Block Plan		
TITLE		
PROJECT NO.	DRAWING NO.	REV.
DA21050.	001.	
PLANNING		
SCALE @ A3 STATUS	DATE	DRAWN BY
As indicated	28 MAR 2022	ER
© COPYRIGHT : ALL RIGHTS RESERVED.THIS DRAWING MUST NOT BE REPRODUCED WITHOUT PERMISSION. ALL DIMENSIONS RELATIVE TO THIS DRAWING TO BE CHECKED ON SITE. DESIGNER TO BE NOTIFIED OF ANY DISCREPANCIES. SEWER INVERT LEVELS MUST BE VERIFIED BEFORE WORK COMMENCES. THIS DRAWING MUST BE CHECKED AGAINST ANY OTHER STRUCTURAL/SPECIALIST DRAWINGS PROVIDED. THIS DRAWING MUST NOT BE USED FOR CONSTRUCTION UNLESS ISSUED FOR CONSTRUCTION. ALL DIMENSIONS ON THIS DRAWING ARE IN MILLIMETRES (UNLESS OTHERWISE STATED).		