


EXISTING MATERIALS

- PROFILED INTERLOCKING CONCRETE ROOF TILES TO VARYING DWO-PITCHED ROOF SCALES
- UPVC ROOF LINERASHA / SOFT BOARD & BATES UPVC BOX 2 COLOUR COATED RAINWATER GOODS UPVC VERGE BOARDS / EUPCAP STOPPIKE ENDS
- ANTI-RACETE GREY OIL COLOUR COATED UPVC PROFILED DOOR / WINDOW FRAMES, CASEMENTS / DOUBLE GLAZED SECTION'S
- BUSTIC CLAY RED BUTEL LEAF FACE BRICKS IN 1:3 C: S NATURAL MORTAR / STRETCHER BOND, SMOOTH BLUE SQUARED AN / KORBA PUNTH BANDS, SEGMENTARY / CURBER ARCH BRICK ABOVE CURBER DOOR AND S MASH RENDR PAINTED OFF WHITE....

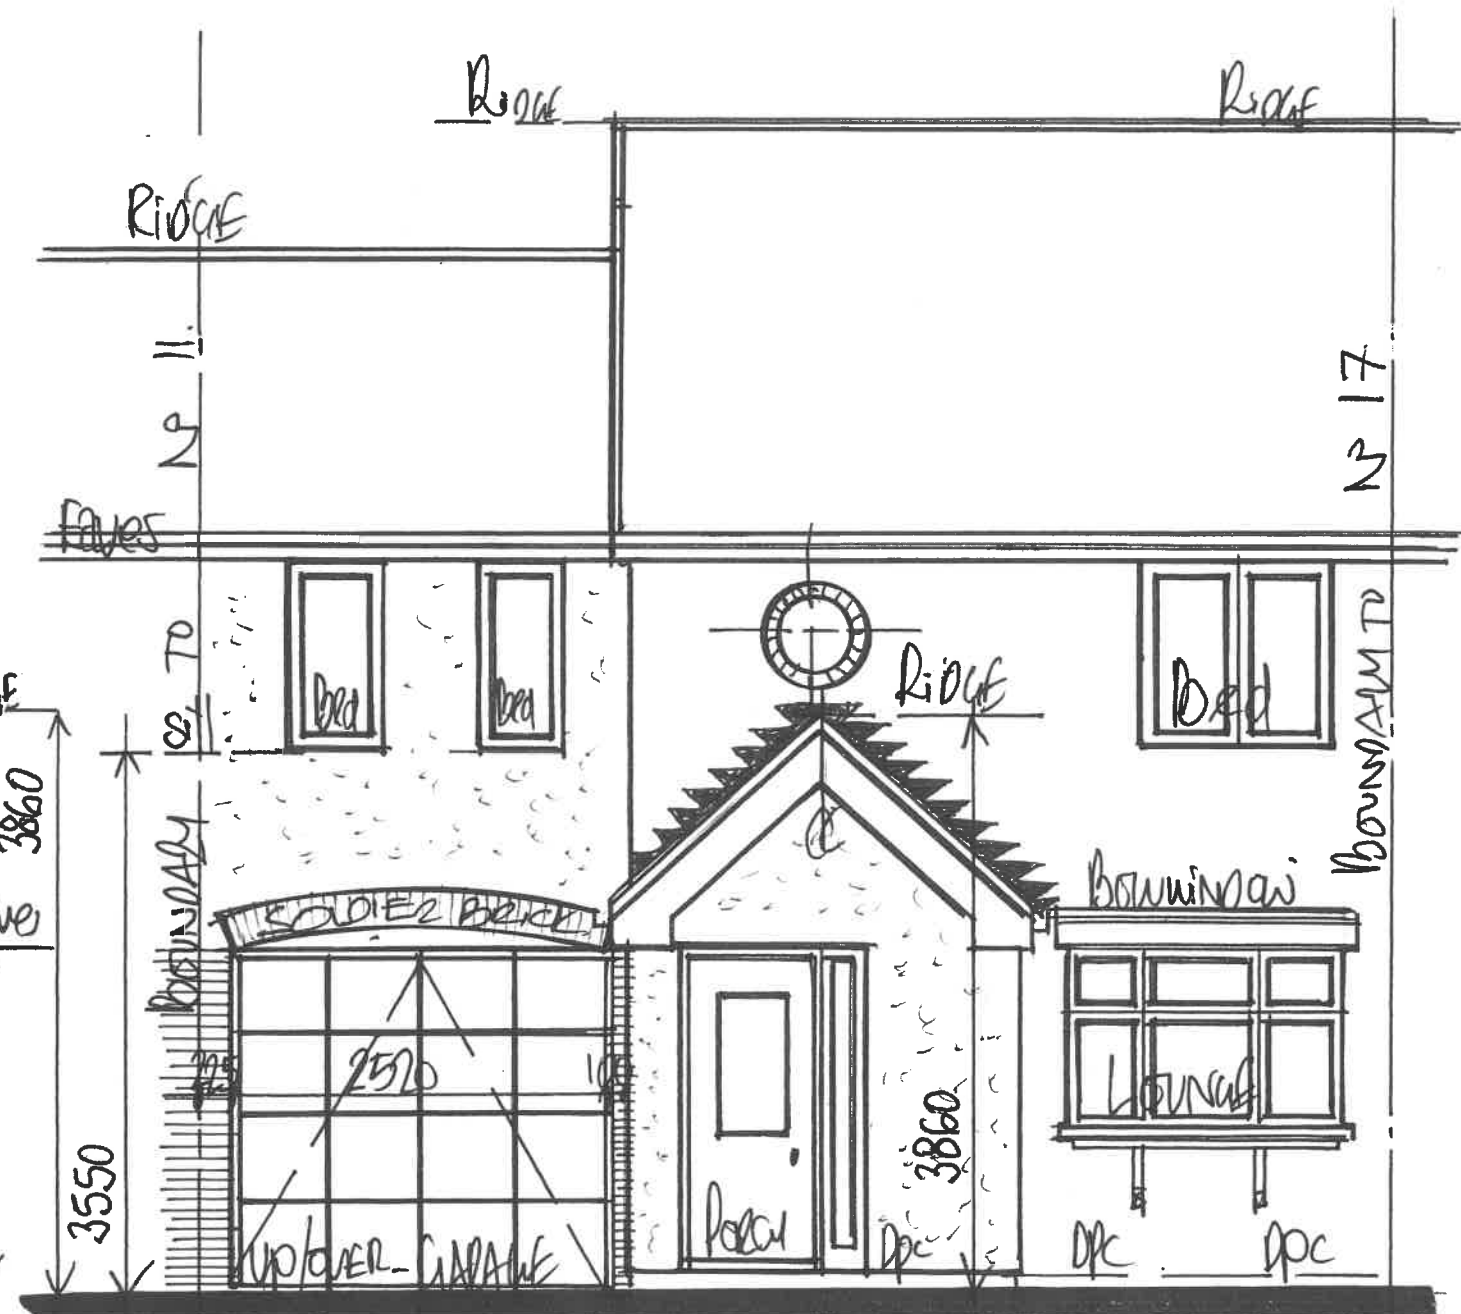

1:50 EXISTING FRONT ELEVATION.