

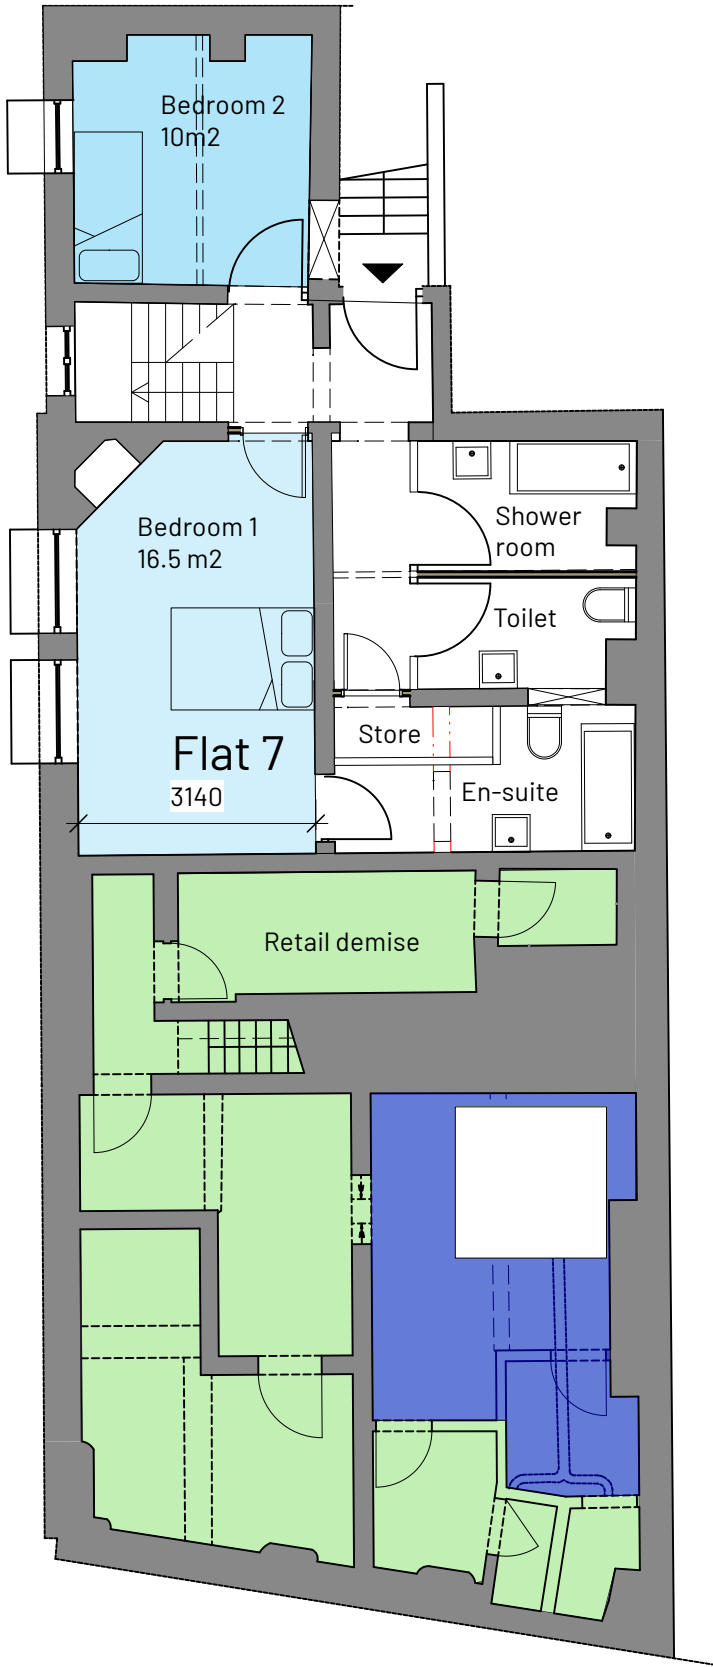


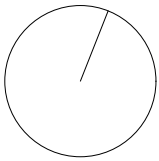

1 Basement plan
Scale: 1:100

Flat Reference	Area m2	Area sqft	Bedrooms
Flat 7	106	1141	3
Flat 1	45	484	1
Flat 2	50	538	1
Flat 3	46	495	1
Flat 4	51	548	1
Flat 5	85	914	2
Flat 6	88	925	3

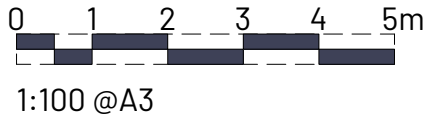

B 20/03/2025	Bedroom areas and dims included	RG
A 19/01/2025	Sprinkler included	RG
REV	NOTE	DRN/CHK

UNION CLUB APARTMENTS
BURY

Proposed Basement
Plan Scheme A

PROJECT REF.	2065
DRWG NO.	P(100)
REVISION	B
SCALE	1:100 @ A3
DATE 1st	Jan 24
DRAWN	PL

SK sketch E existing P proposed T tender C construction FI final issue

+44 161 236 0051
ARCHITECT@ATELIERMB.CO.UK

ATELIER.MB