



1. Front - Proposed
1 : 50

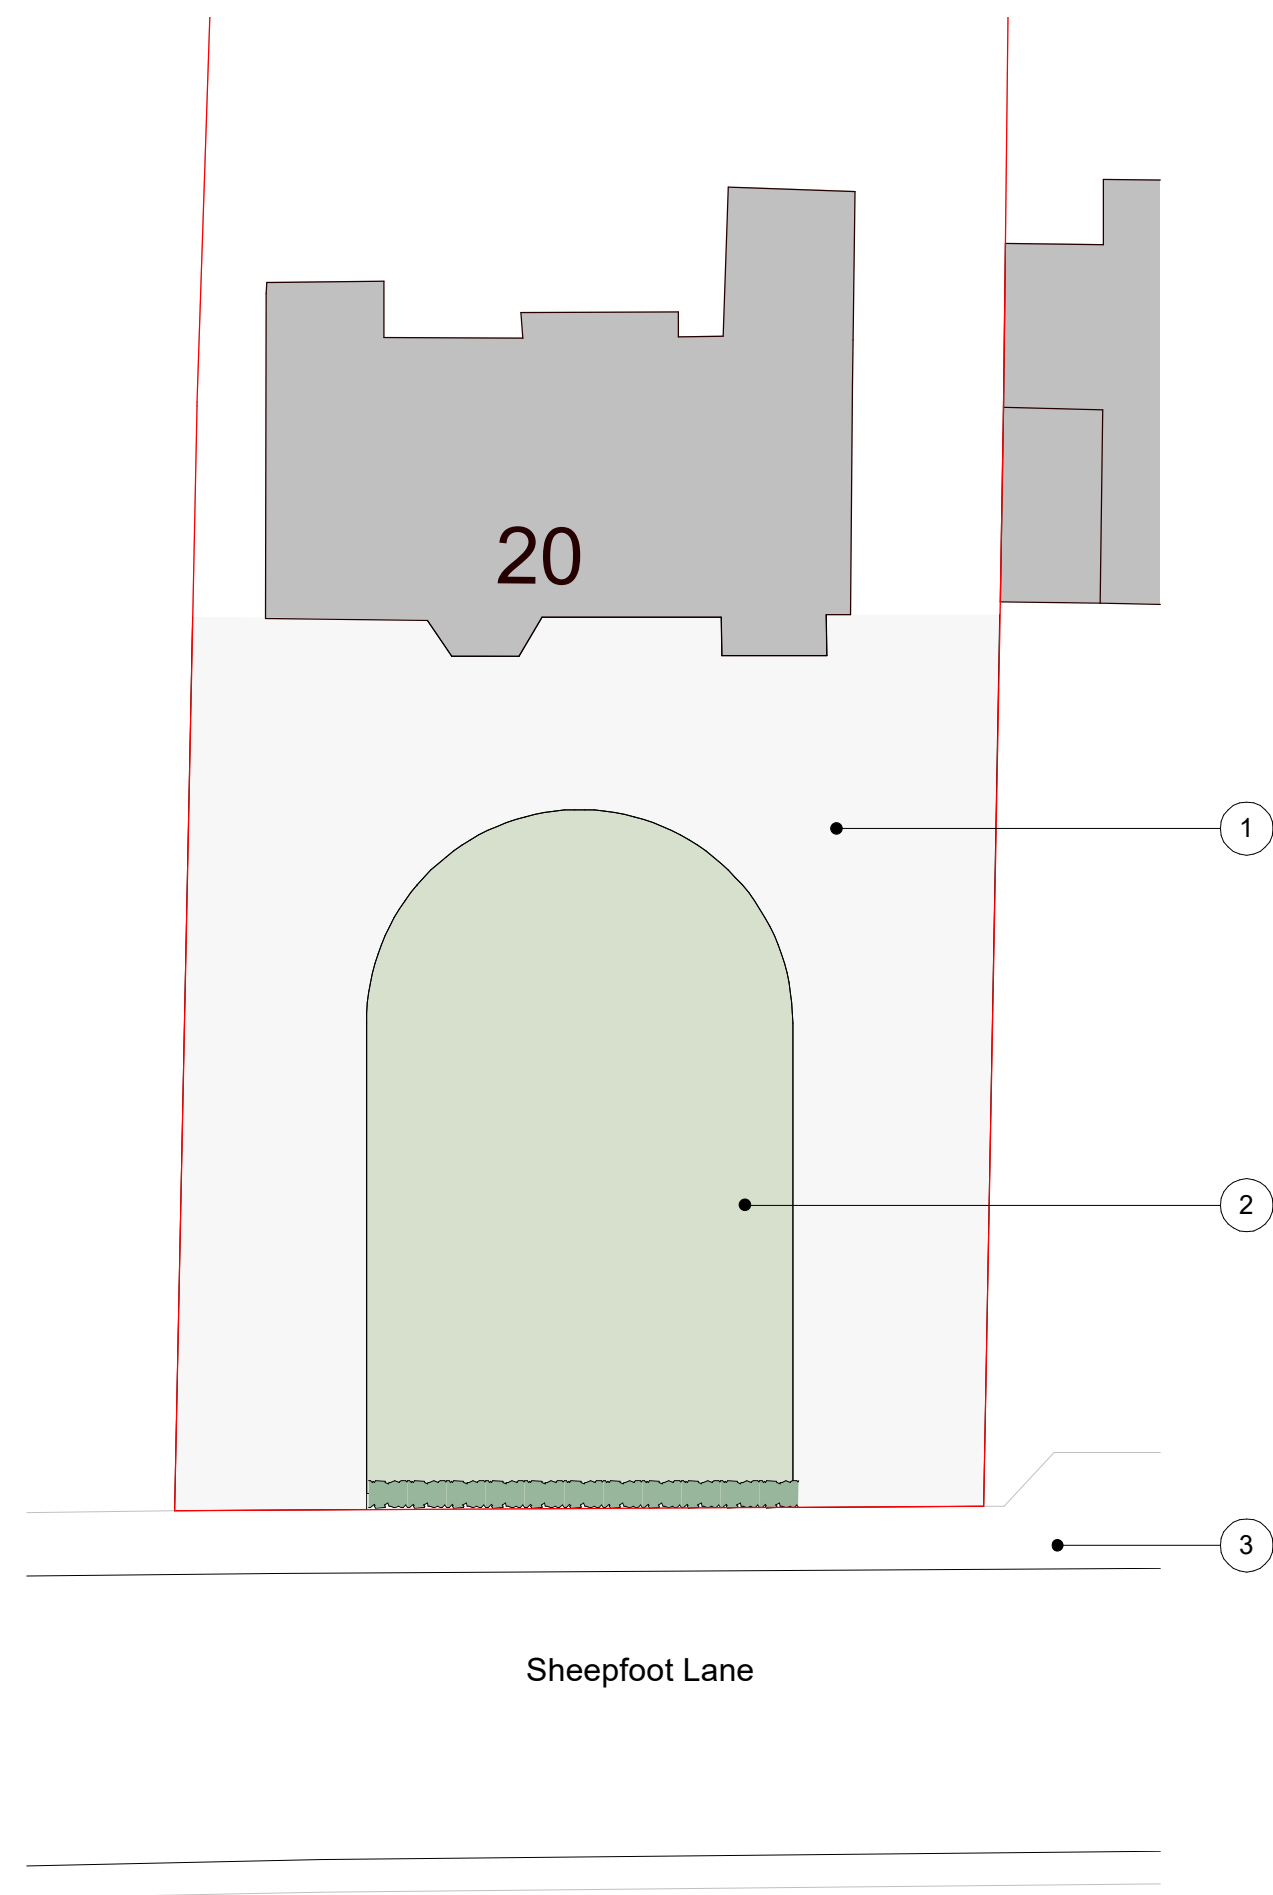

2. Level 0 - Existing Boundary Treatment
1 : 200

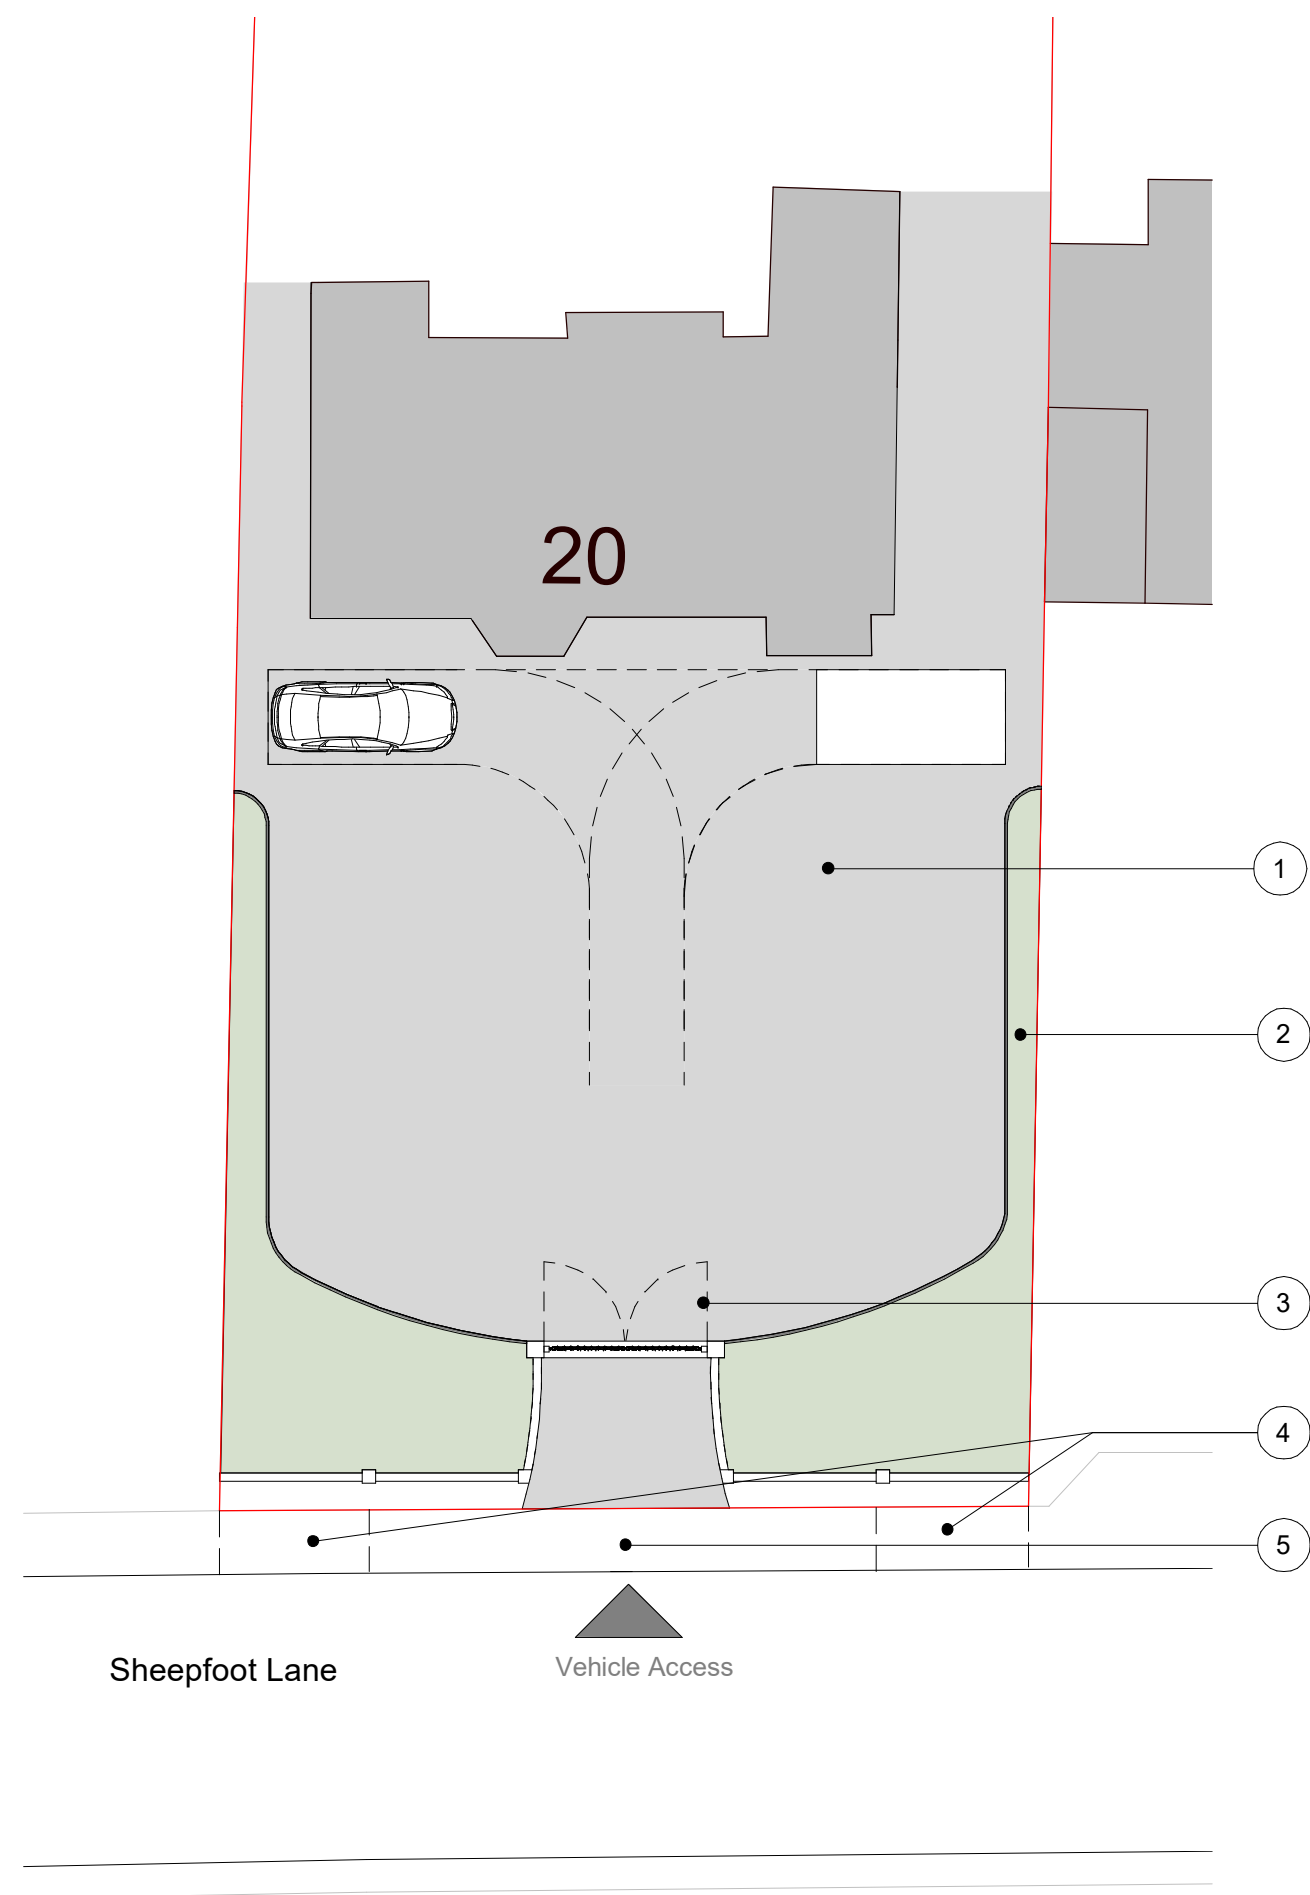


3. Level 0 - Proposed Boundary Treatment
1 : 200

Note Block - Landscaping

- 1 Hard Landscaping - Paving
- 2 Soft Landscaping - Grass
- 3 Proposed gate operations - inward opening
- 4 Re-instated footway crossing
- 5 Reconstructed footway for proposed driveway



Existing View

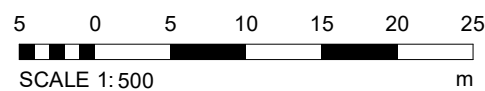

1		Boundary Treatment Updated		DN 08/02/24
REV	DESCRIPTION	DATE	BY	DATE
	SCALE @ A1	DATE	DRAWN BY	
	As indicated	15 July 2022	JS	
	STATUS			