



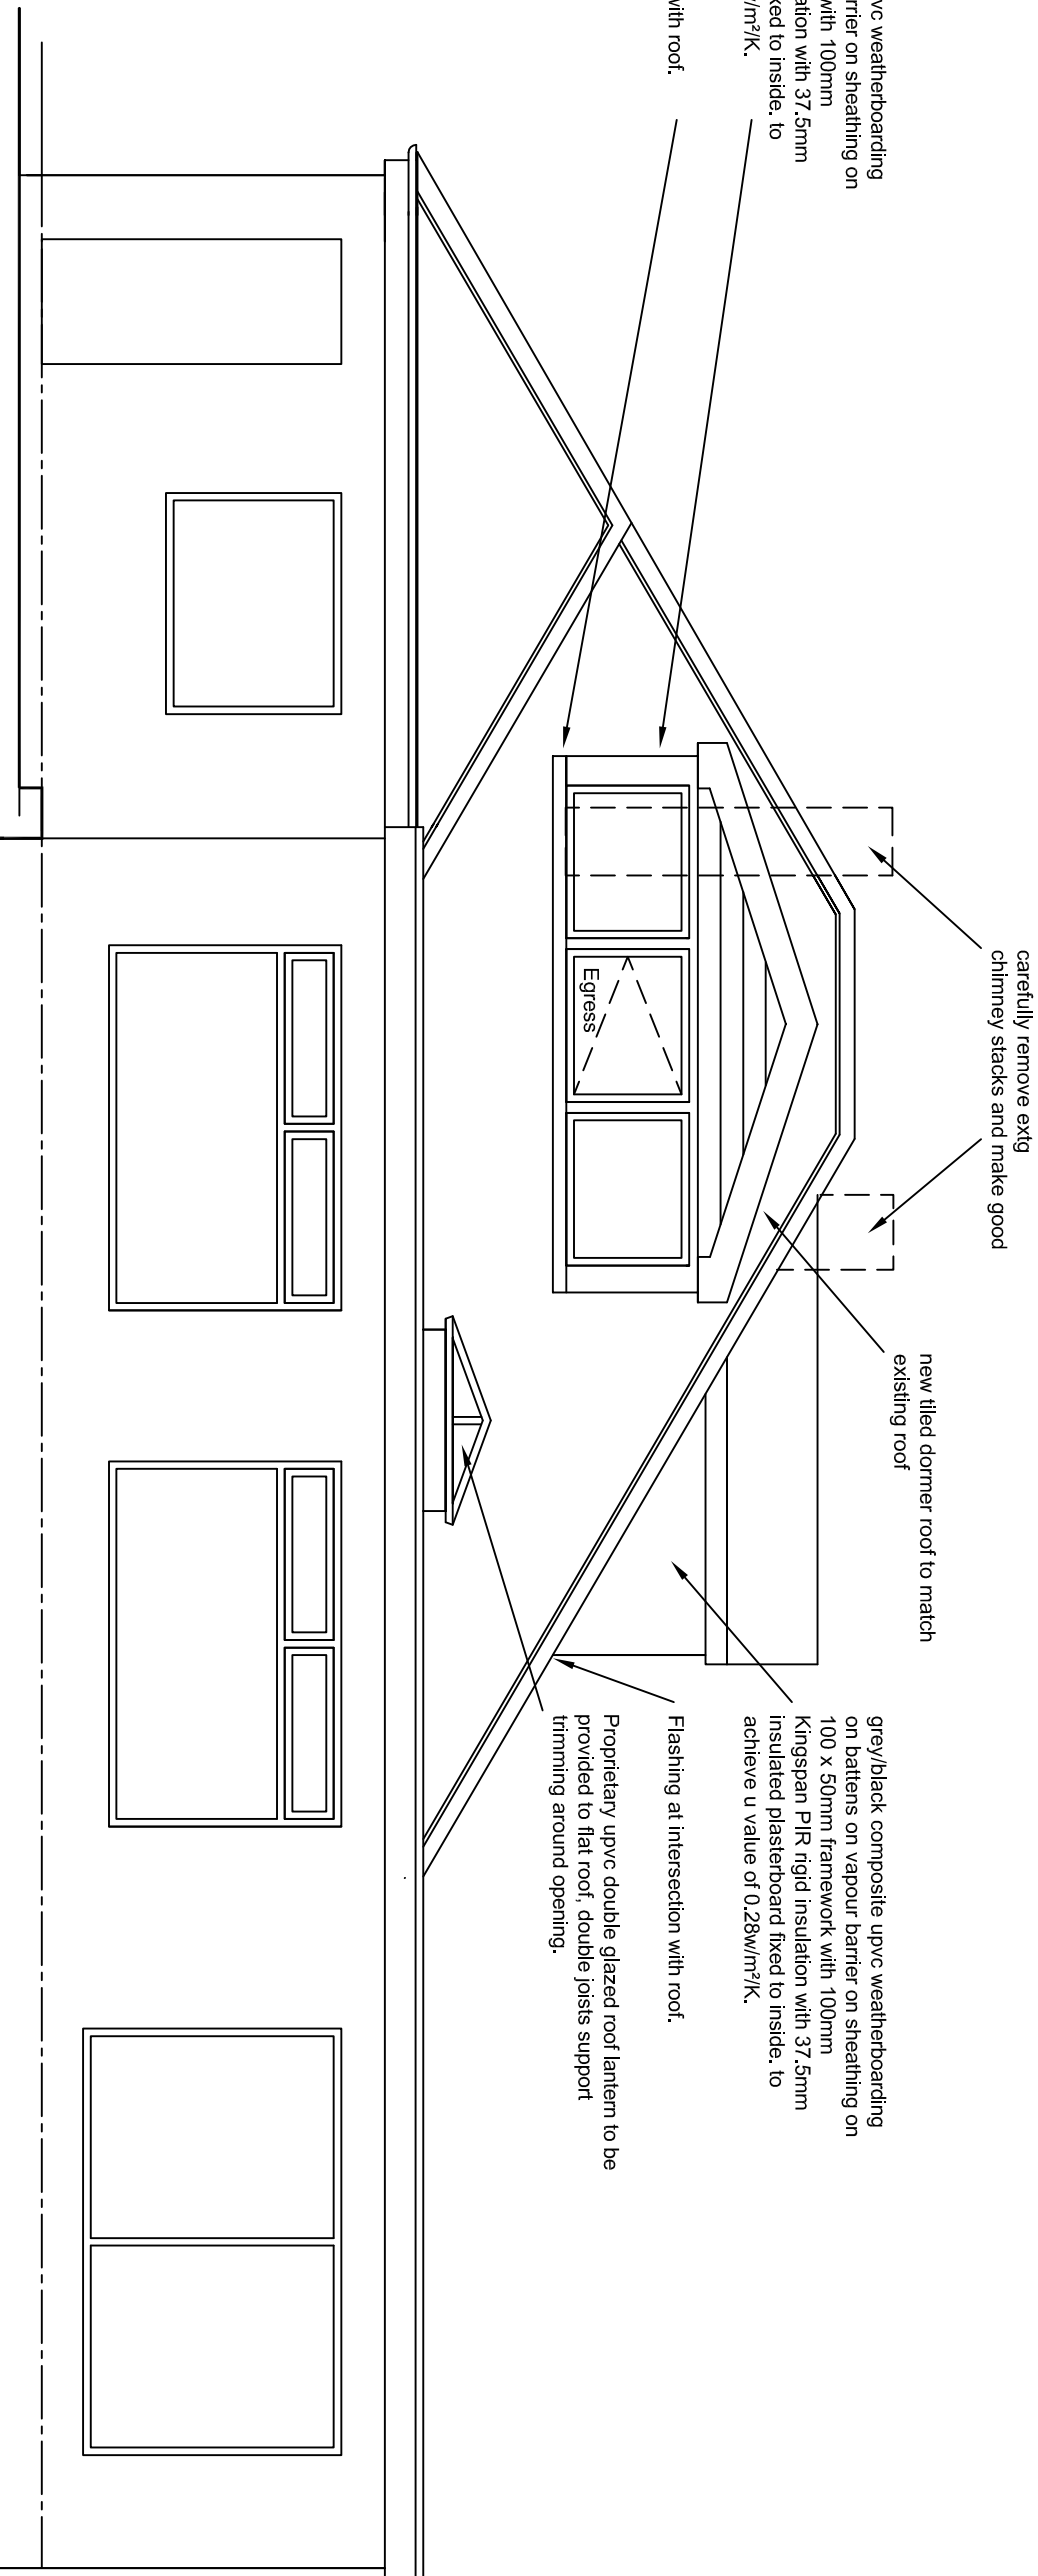

proposed rear elevation

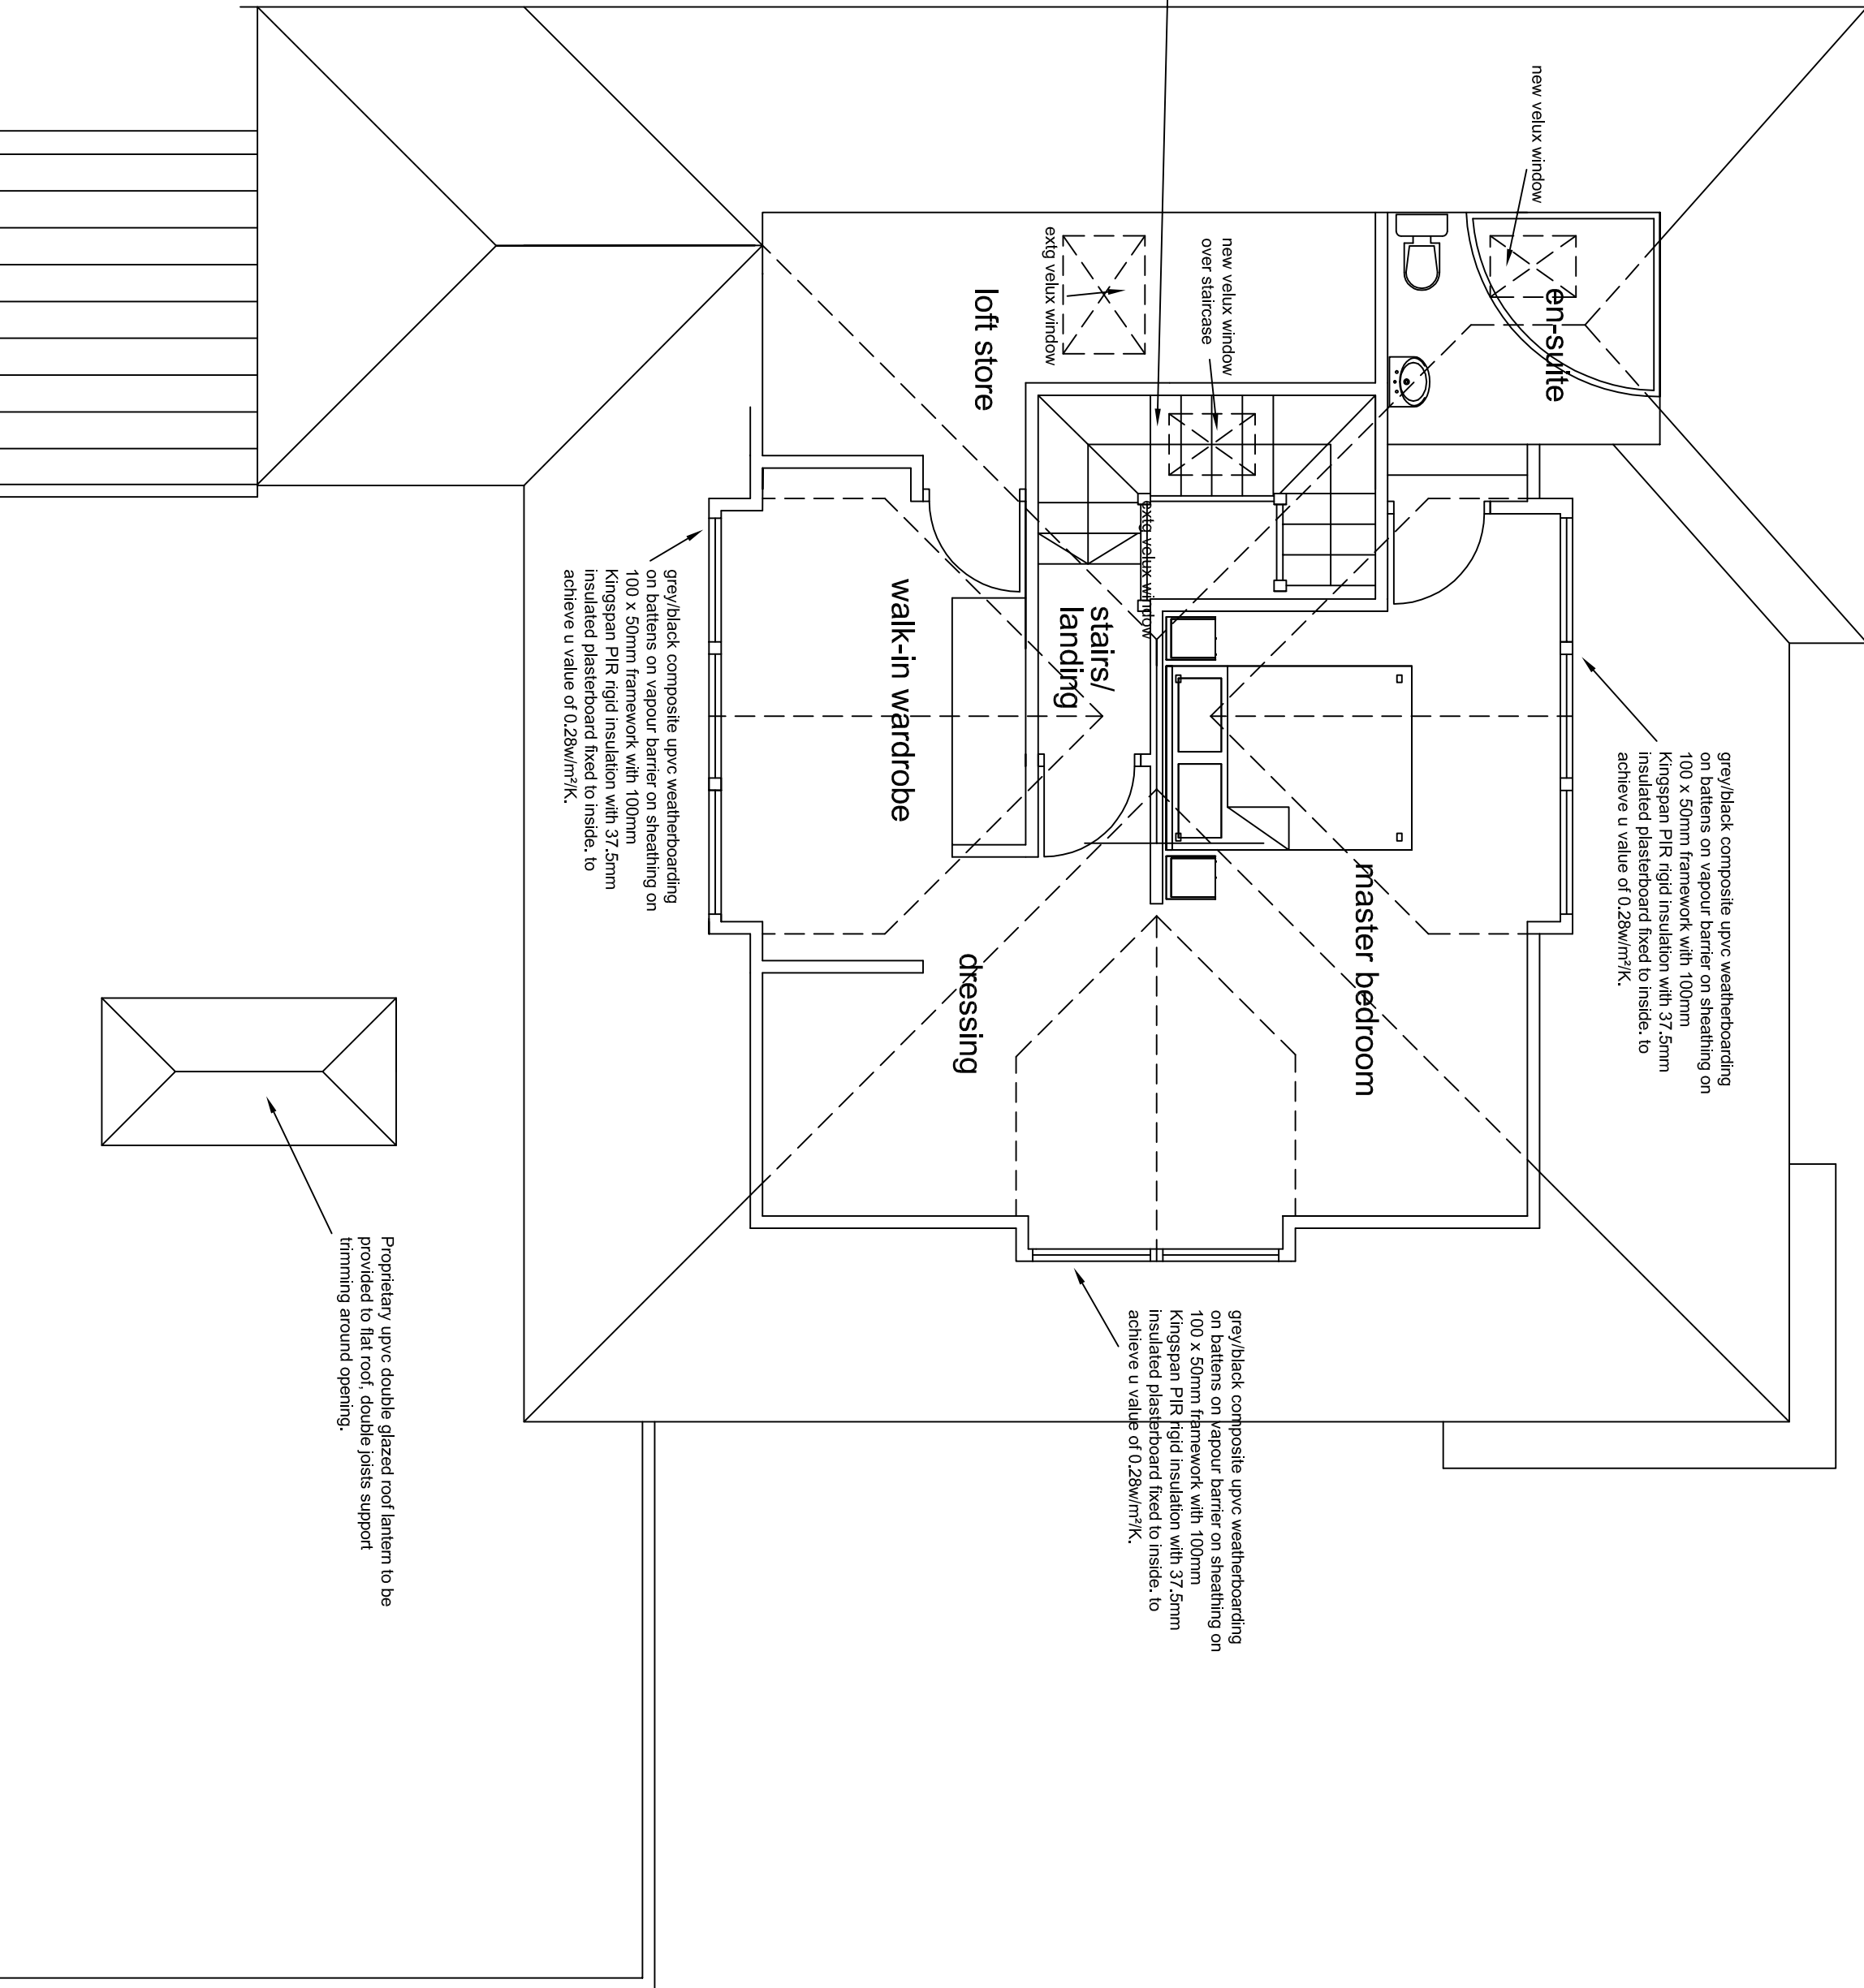

provide if not already installed 100mm glass quilt sound insulation between floor joists with a density of 10-11kg/m³ to give min 40dB rating to floor plate of roofspace

grey/black composite upvc weatherboarding on battens on vapour barrier on sheathing 100 x 50mm framework with 100mm Kingspan PIR rigid insulation with 37.5mm insulated plasterboard fixed to inside. to achieve u value of 0.28w/m²/K.

grey/black composite upvc weatherboarding on battens on vapour barrier on sheathing on 100 x 50mm framework with 100mm Kingspan PIR rigid insulation with 37.5mm insulated plasterboard fixed to inside, to achieve u value of 0.28w/m²K.

Proprietary upvc double glazed roof lantern to be provided to flat roof, double joists support trimming around opening.

proposed first floor plan

1100