
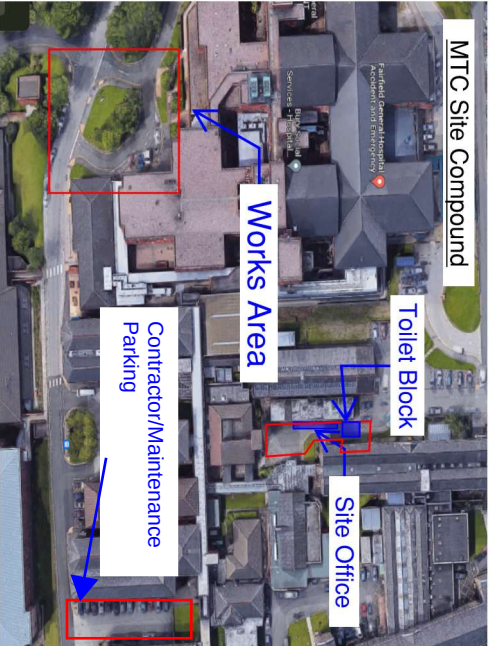


Fairfield General Hospital: MCW Booster Tank Facility
Site Logistics Plan - DATE

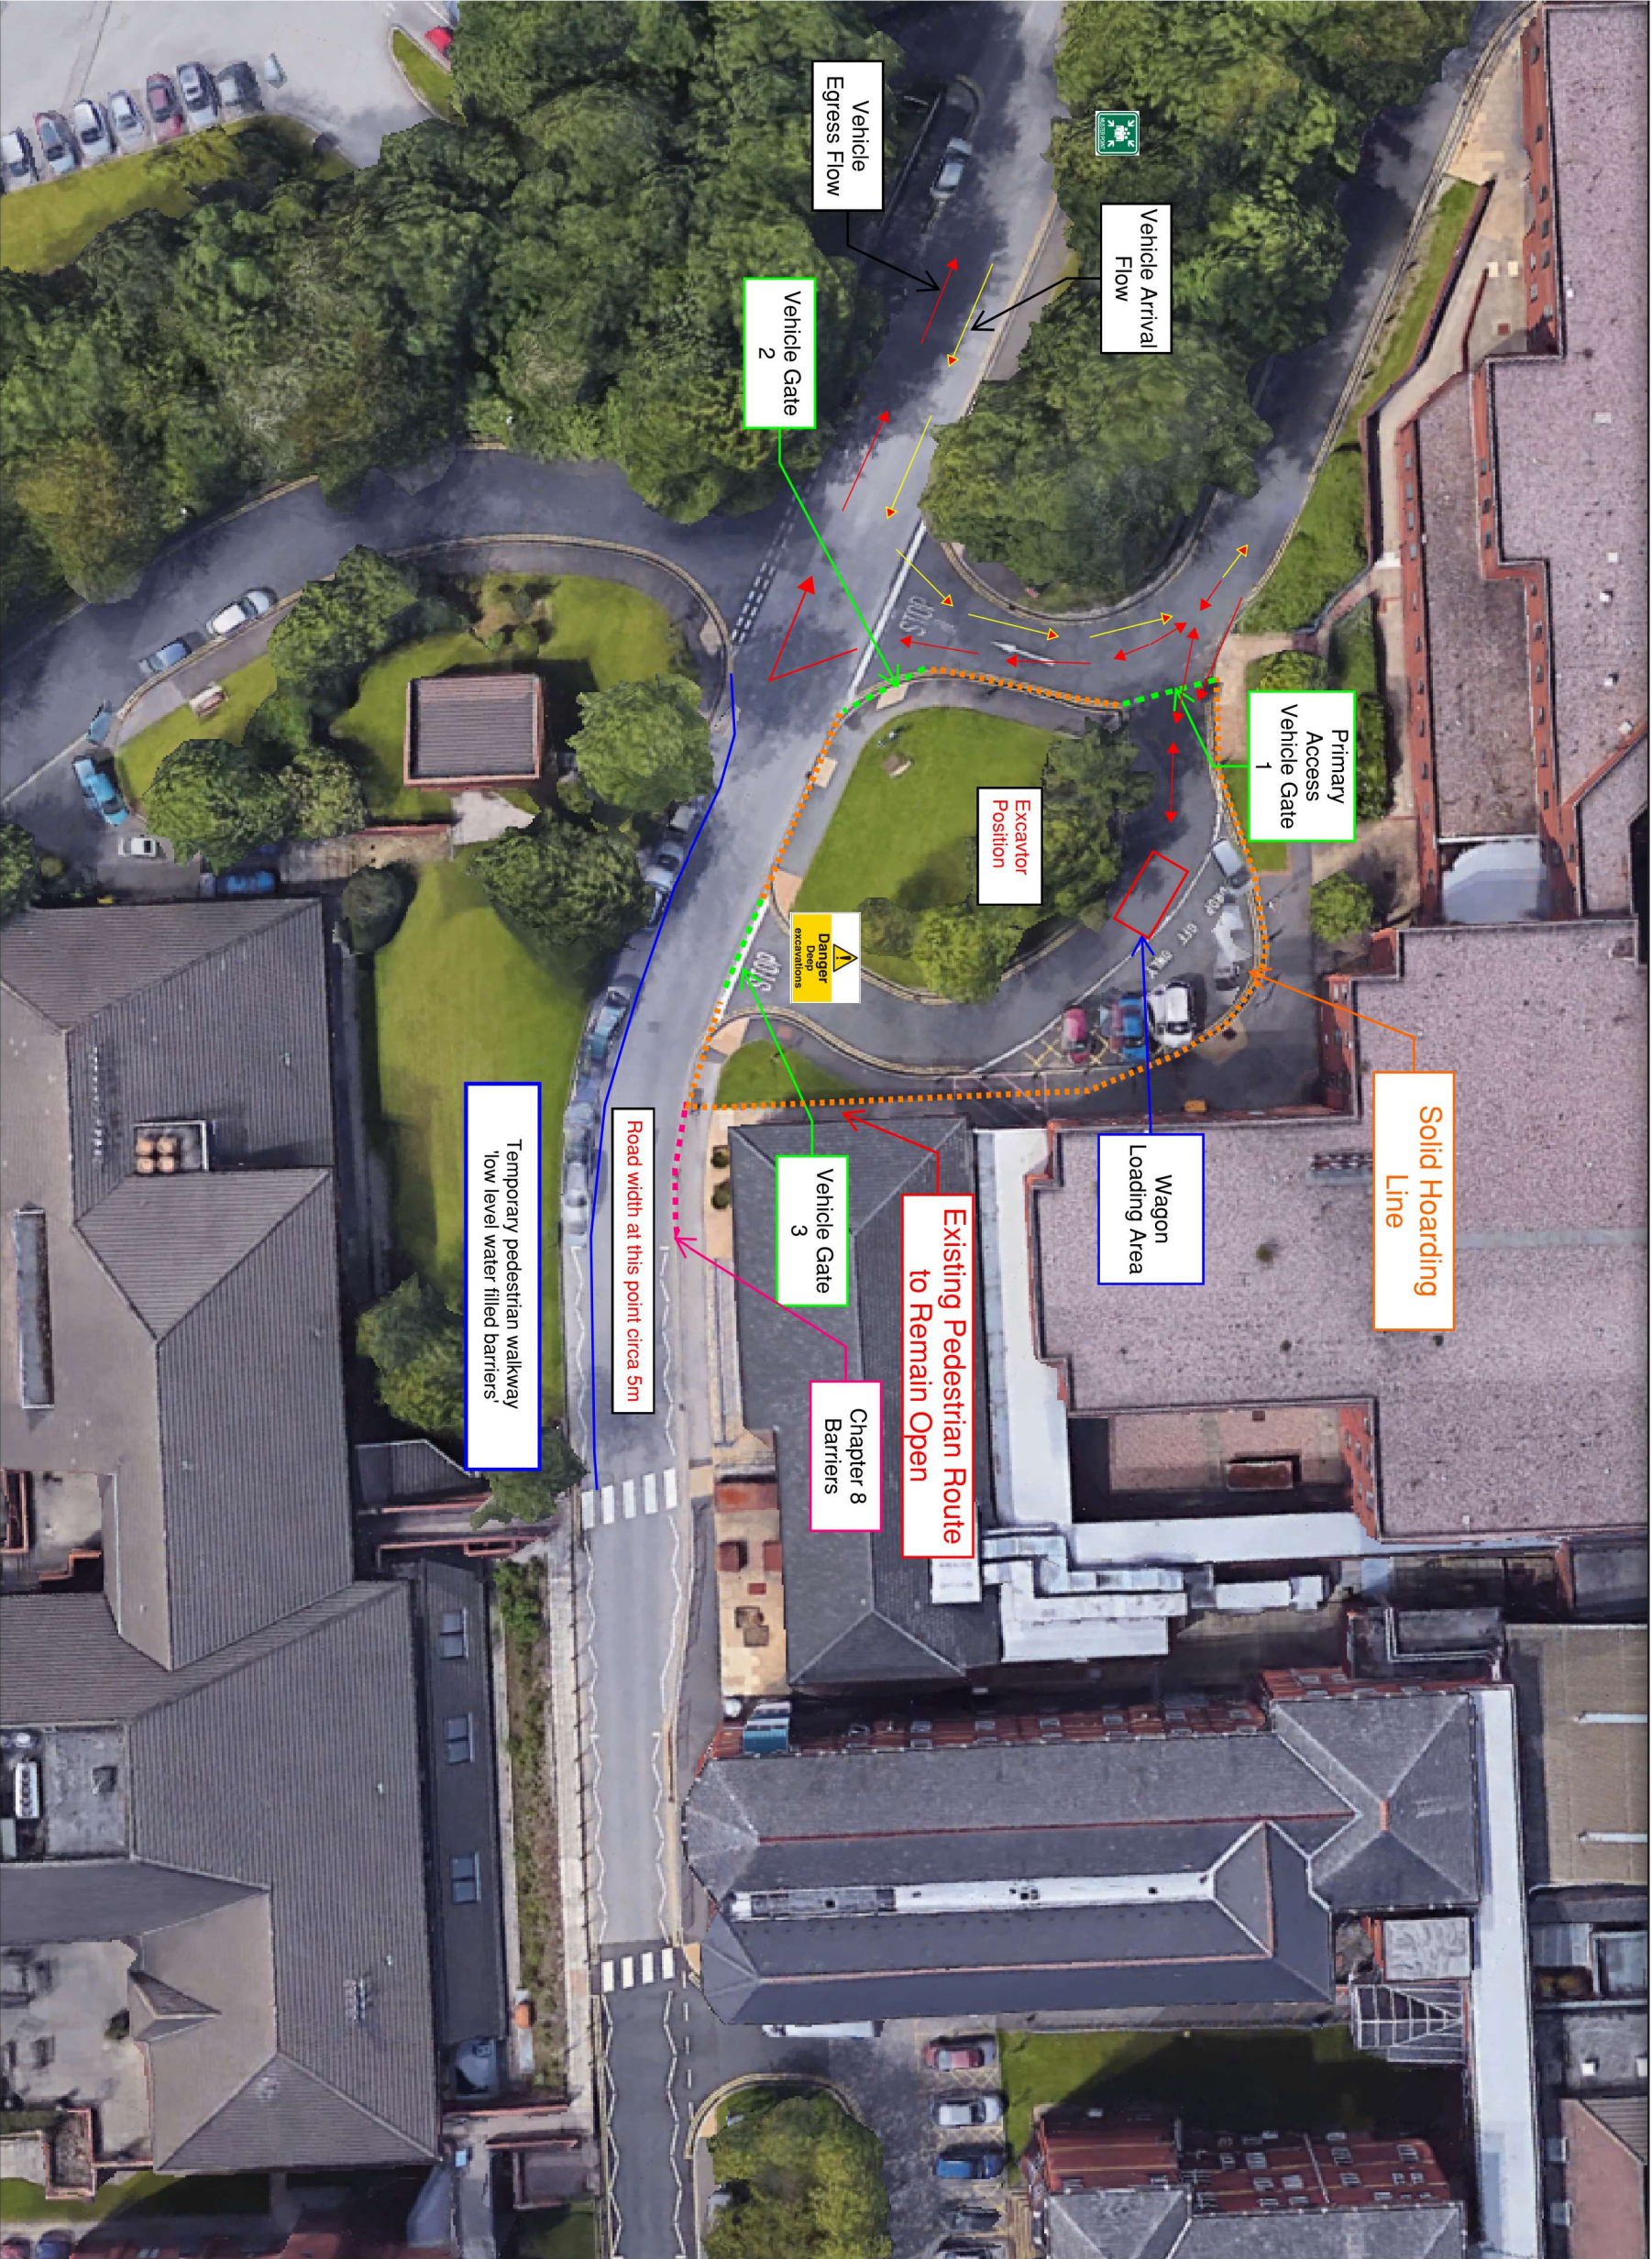

Drawing Title:
Site Logistics & Traffic Management Plan

Project Title:
FGH MCW Booster Tank Facility

Client:
Northern Care Alliance

Drawing Ref:
12028 SLP TMP

Issue:
For Discussion

Date:
11/10/2023

Scale:
NTS

