



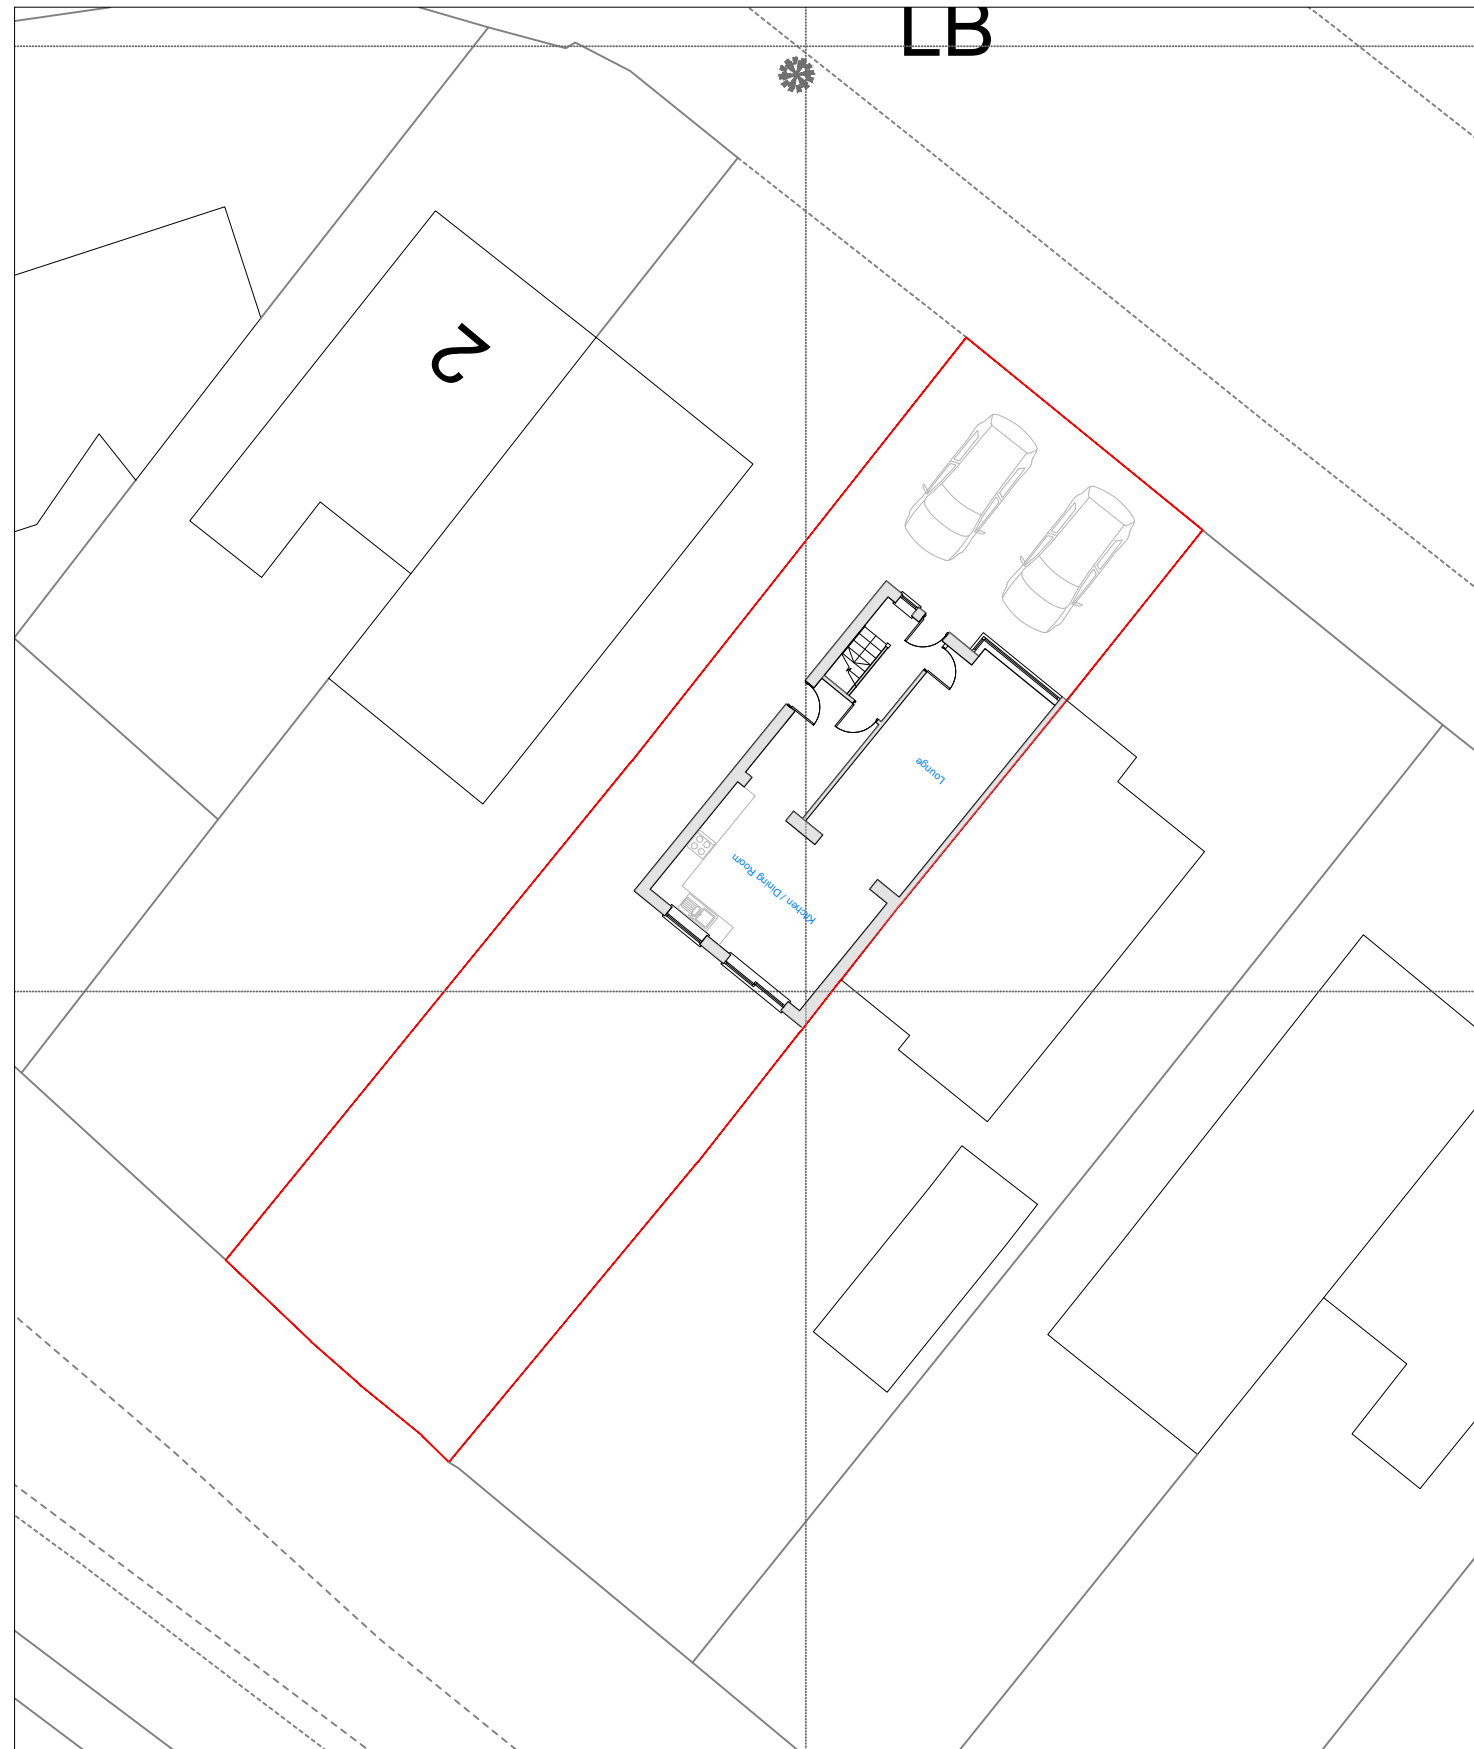

EXISTING PLAN @ 1:200

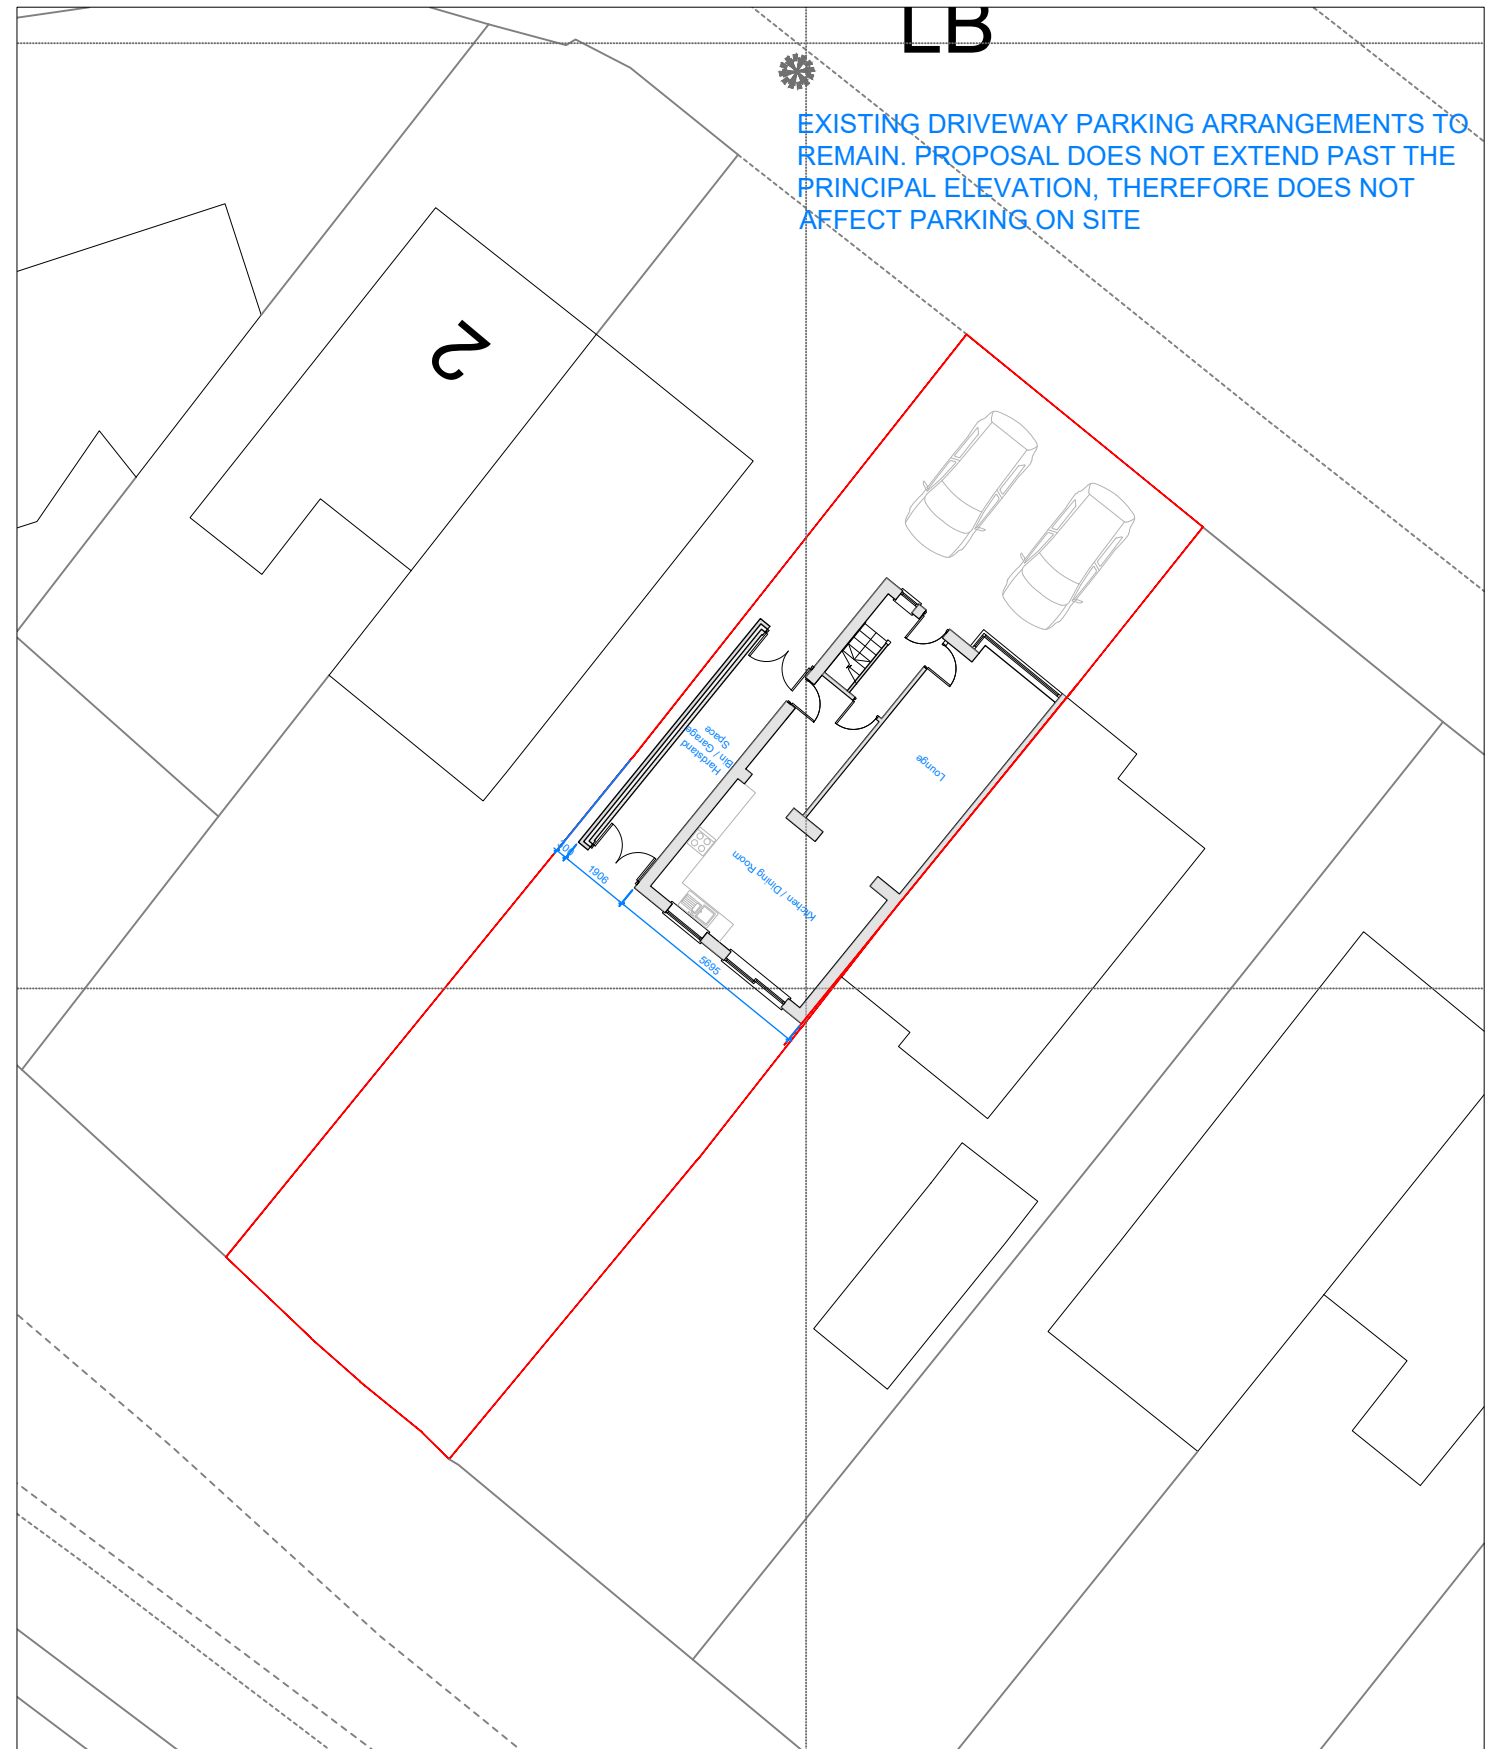

PROPOSED PLAN @ 1:200