

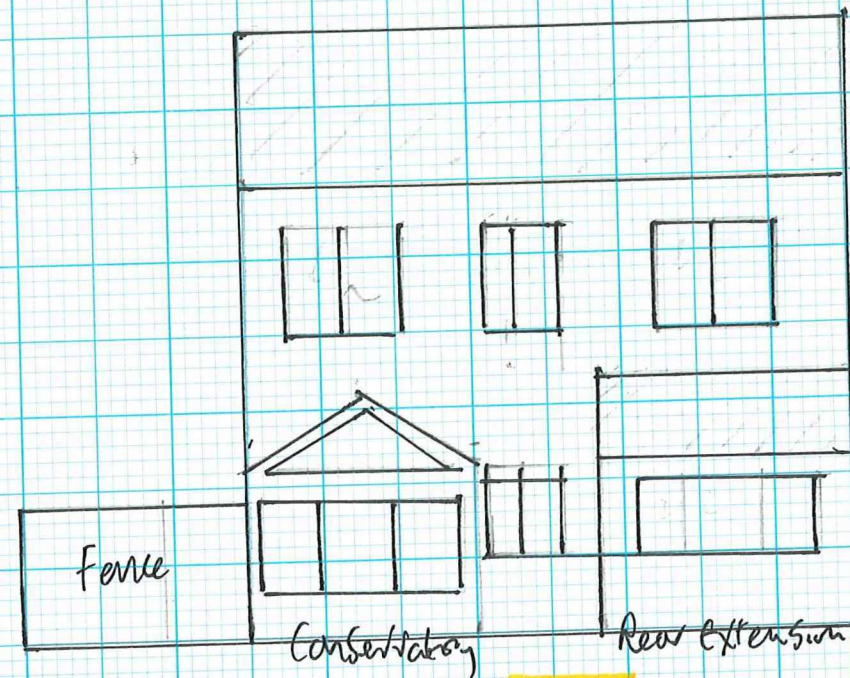
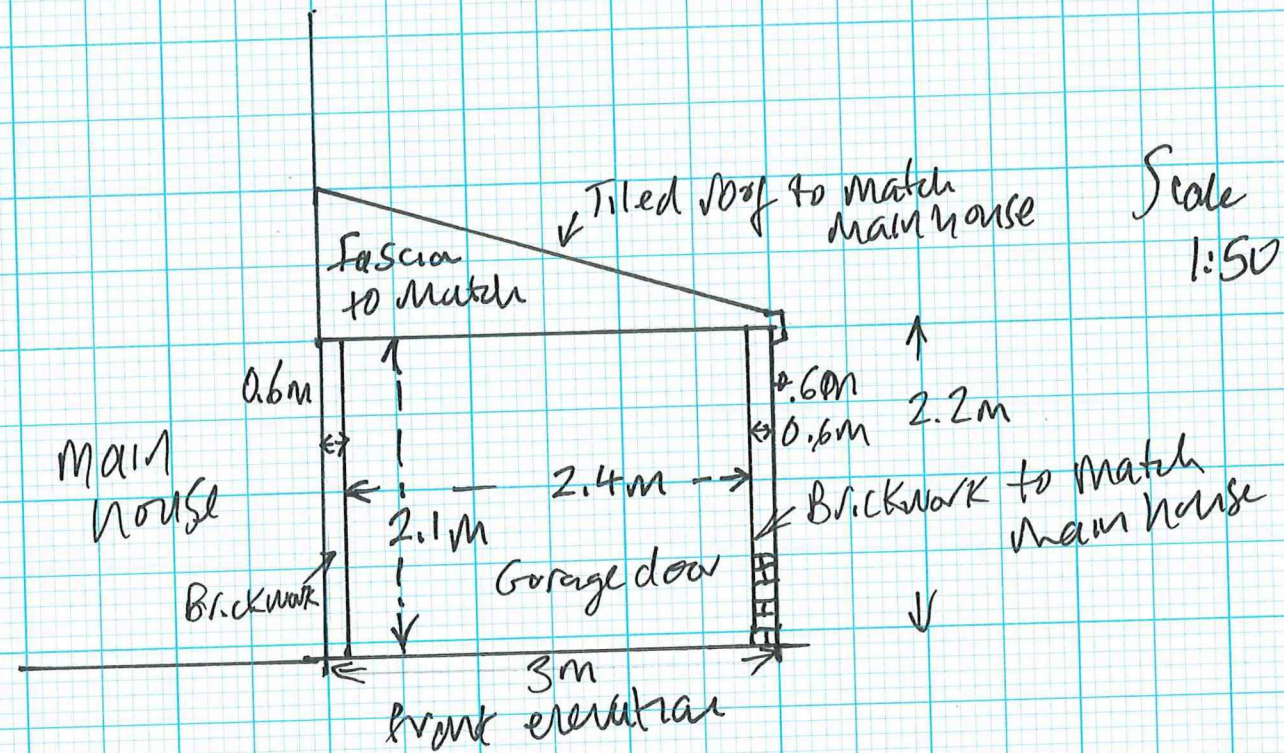


2 Broomfield Close M26 3XZ

PROPOSED
GARAGE
FLOOR
PLAN

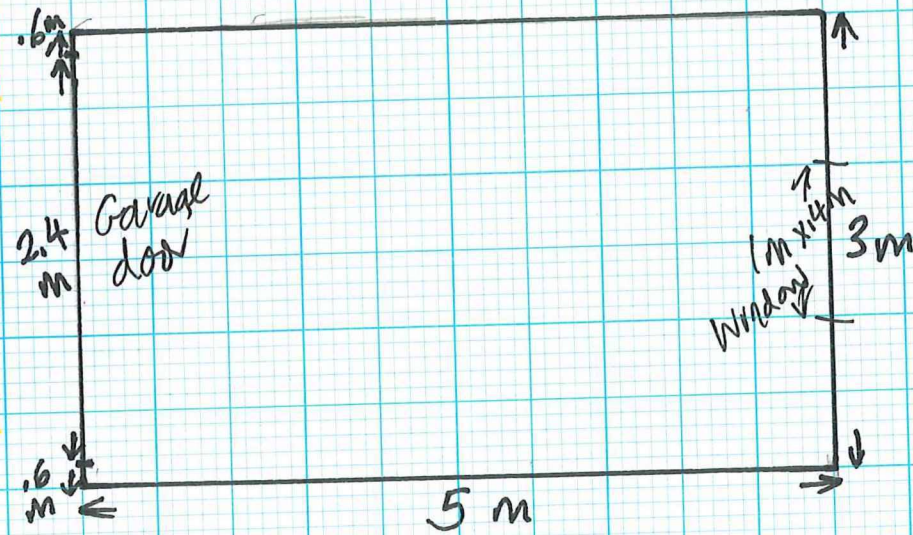


CURRENT
REAR ELEVATION

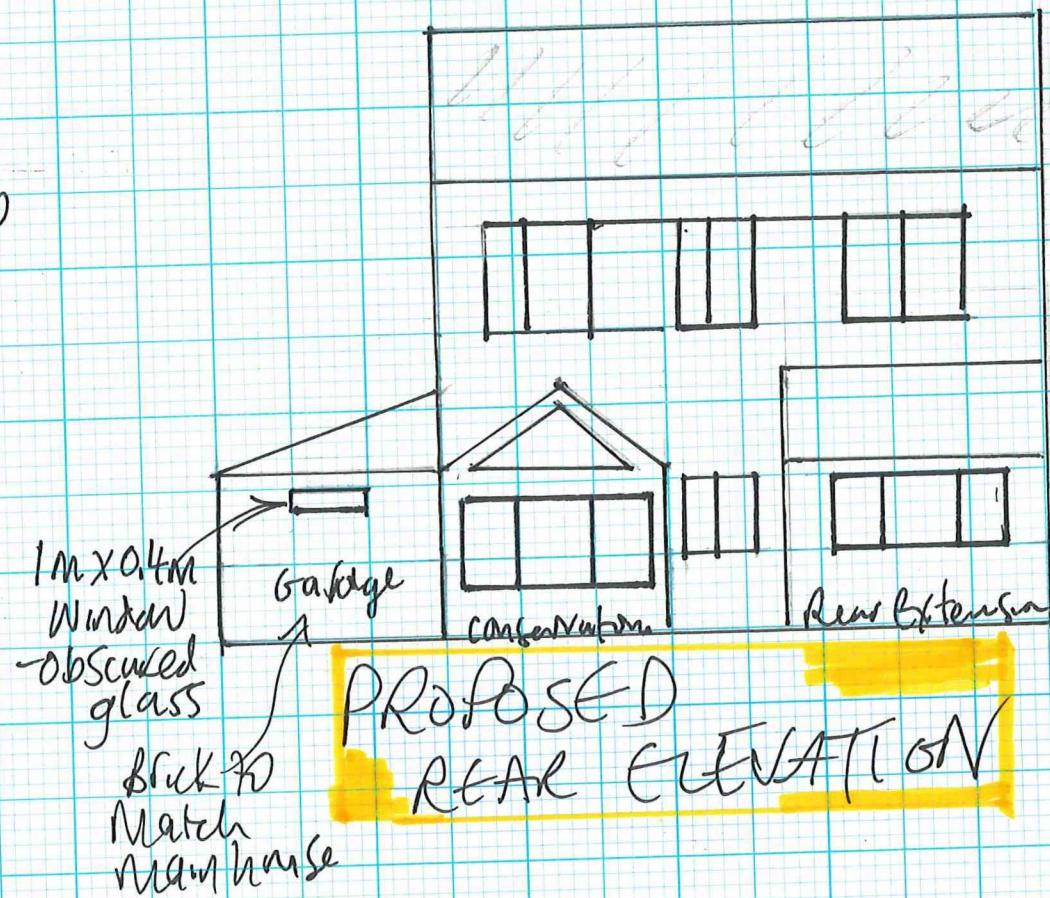

PROPOSED
REAR ELEVATION

2, BRIDGE ROAD M26 3XZ

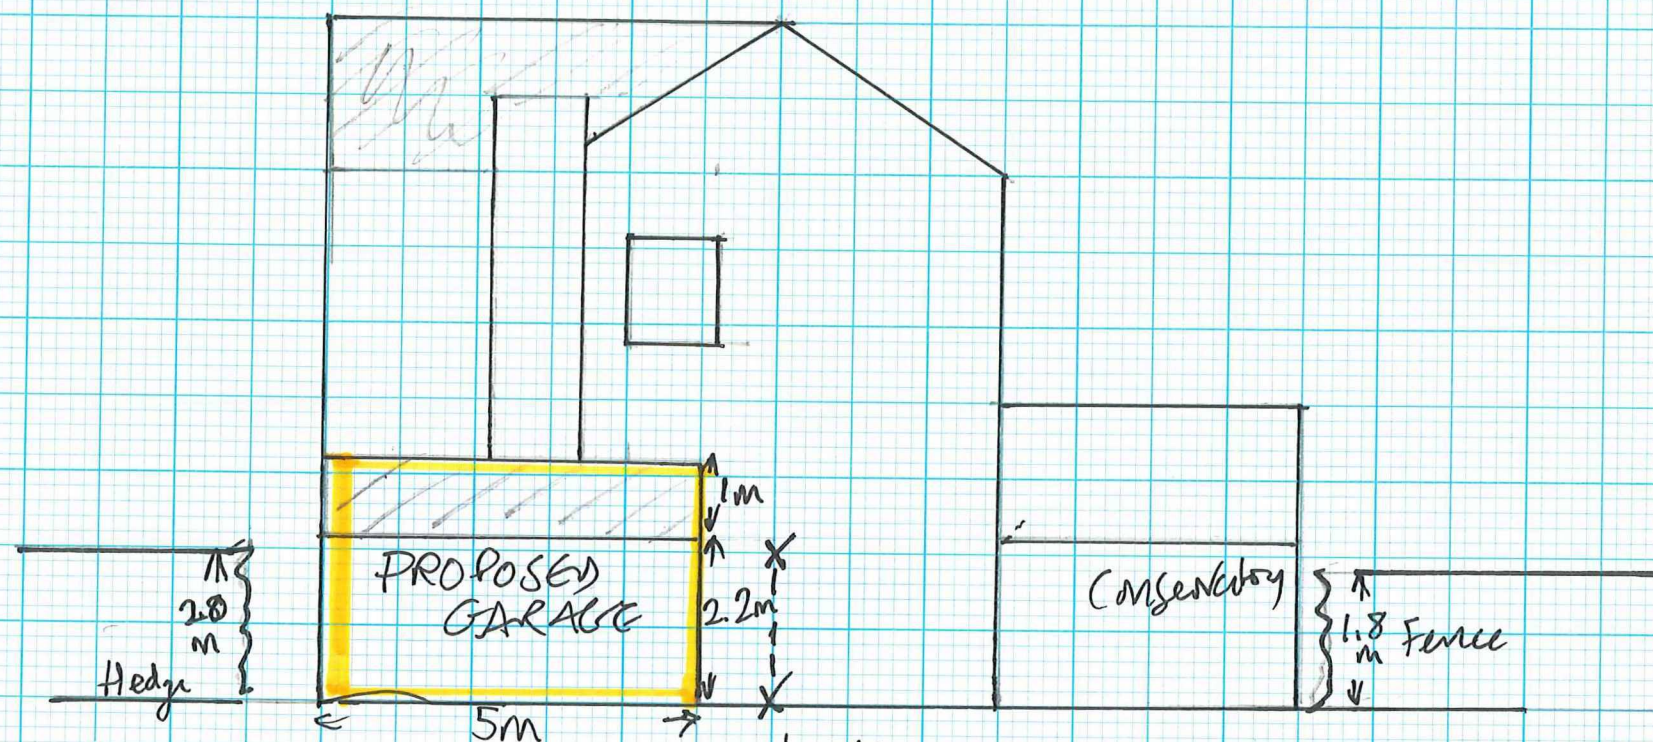

- : Brickwork to match main house
- : Roof tiles to match main house
- : Entry via Garage door only
- : No access to main house via garage
- : Garage obscured from road by hedge/fence marked X--X
- : No windows to side elevation
- : one window to rear (1m x 1.4m) with obscured glass
- : Construction as per builder's quote. Items 1, 2, 4, 5, 6, 9
- : Garage door in brown to match house windows & front door
- : fascia to match.