



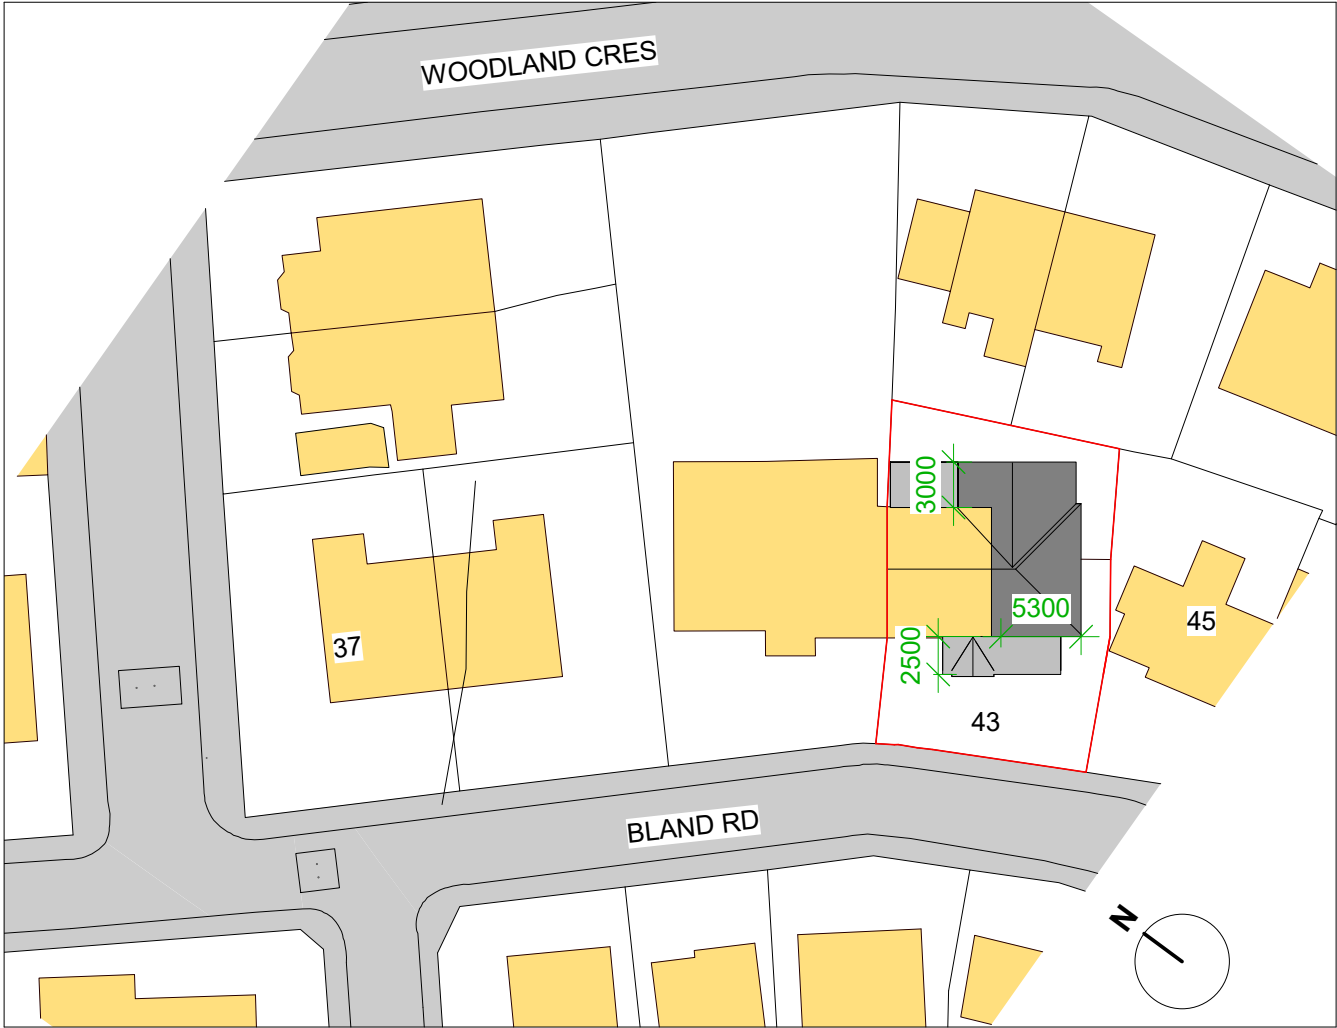

1. Site - Block Plan
1 : 500

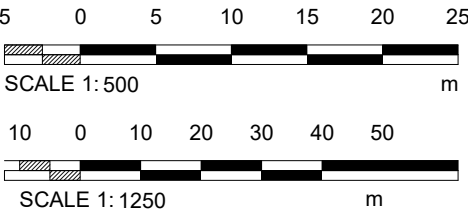

2. Site - Location Plan
1 : 1250



PROJECT
43 Bland Rd

PROJECT
43 Bland Rd

TITLE
Site - Location and Block Plan

SCALE As indicated@A2 DRAWING No.

PROJECT No. DDS2203 002

REV. STATUS

DATE 24/11/2022 10:32:32 PLANNING

Legend - Boundaries

Site Boundary

© COPYRIGHT : ALL RIGHTS RESERVED. THIS DRAWING MUST NOT BE REPRODUCED WITHOUT PERMISSION.
ALL DIMENSIONS RELATIVE TO THIS DRAWING TO BE CHECKED ON SITE. DESIGNER TO BE NOTIFIED OF ANY DISCREPANCIES. SEWER INVERT LEVELS MUST BE VERIFIED BEFORE WORK COMMENCES. THIS DRAWING MUST BE CHECKED AGAINST ANY OTHER STRUCTURAL/SPECIALIST DRAWINGS PROVIDED. THIS DRAWING MUST NOT BE USED FOR CONSTRUCTION UNLESS ISSUED FOR CONSTRUCTION. ALL DIMENSIONS ON THIS DRAWING ARE IN MILLIMETRES (UNLESS OTHERWISE STATED).