
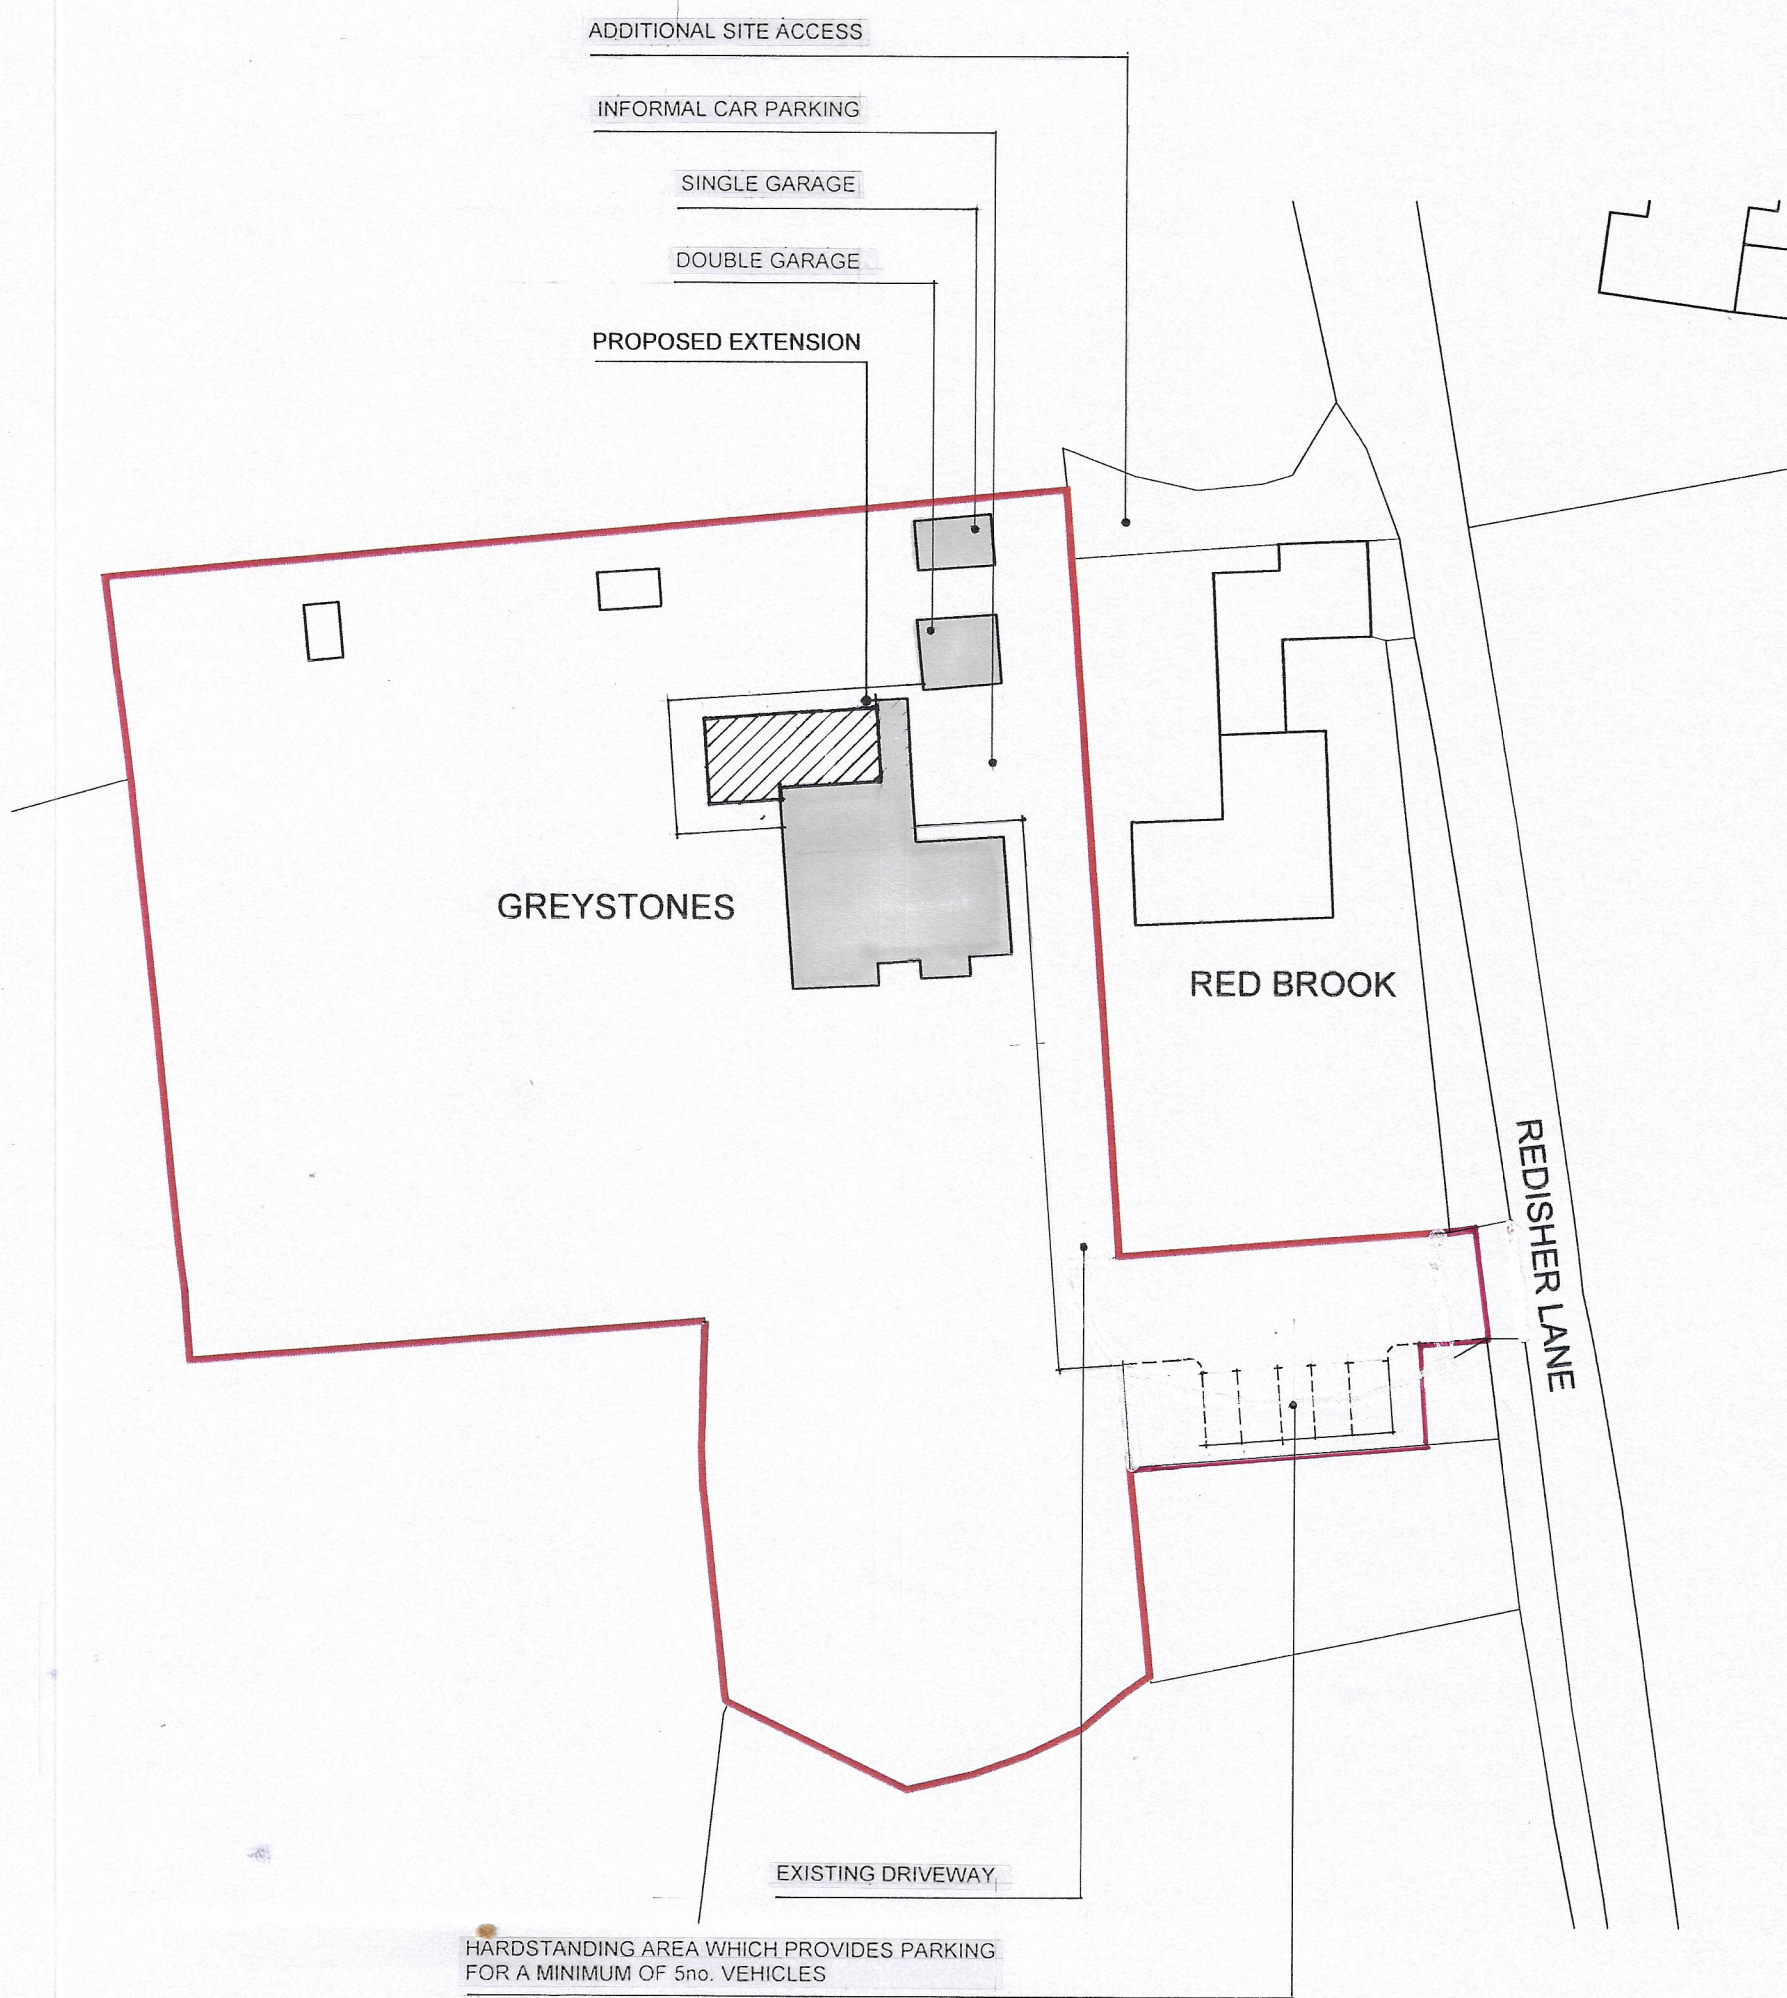


JOHN HOLT ARCHITECTS LTD.

PROPOSED SITE LAYOUT
 SCALE: 1:500
 GREYSTONES, REDISHER LANE, BL8 4HX
 17.477.BP

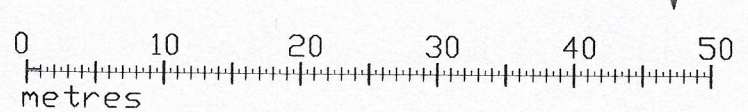

3 MANCHESTER ROAD BURY LANCASHIRE BL9 0DR
 TELEPHONE: 0161 764 8314 E-MAIL: mail@holtarchitects.co.uk
 DO NOT SCALE DRAWING