




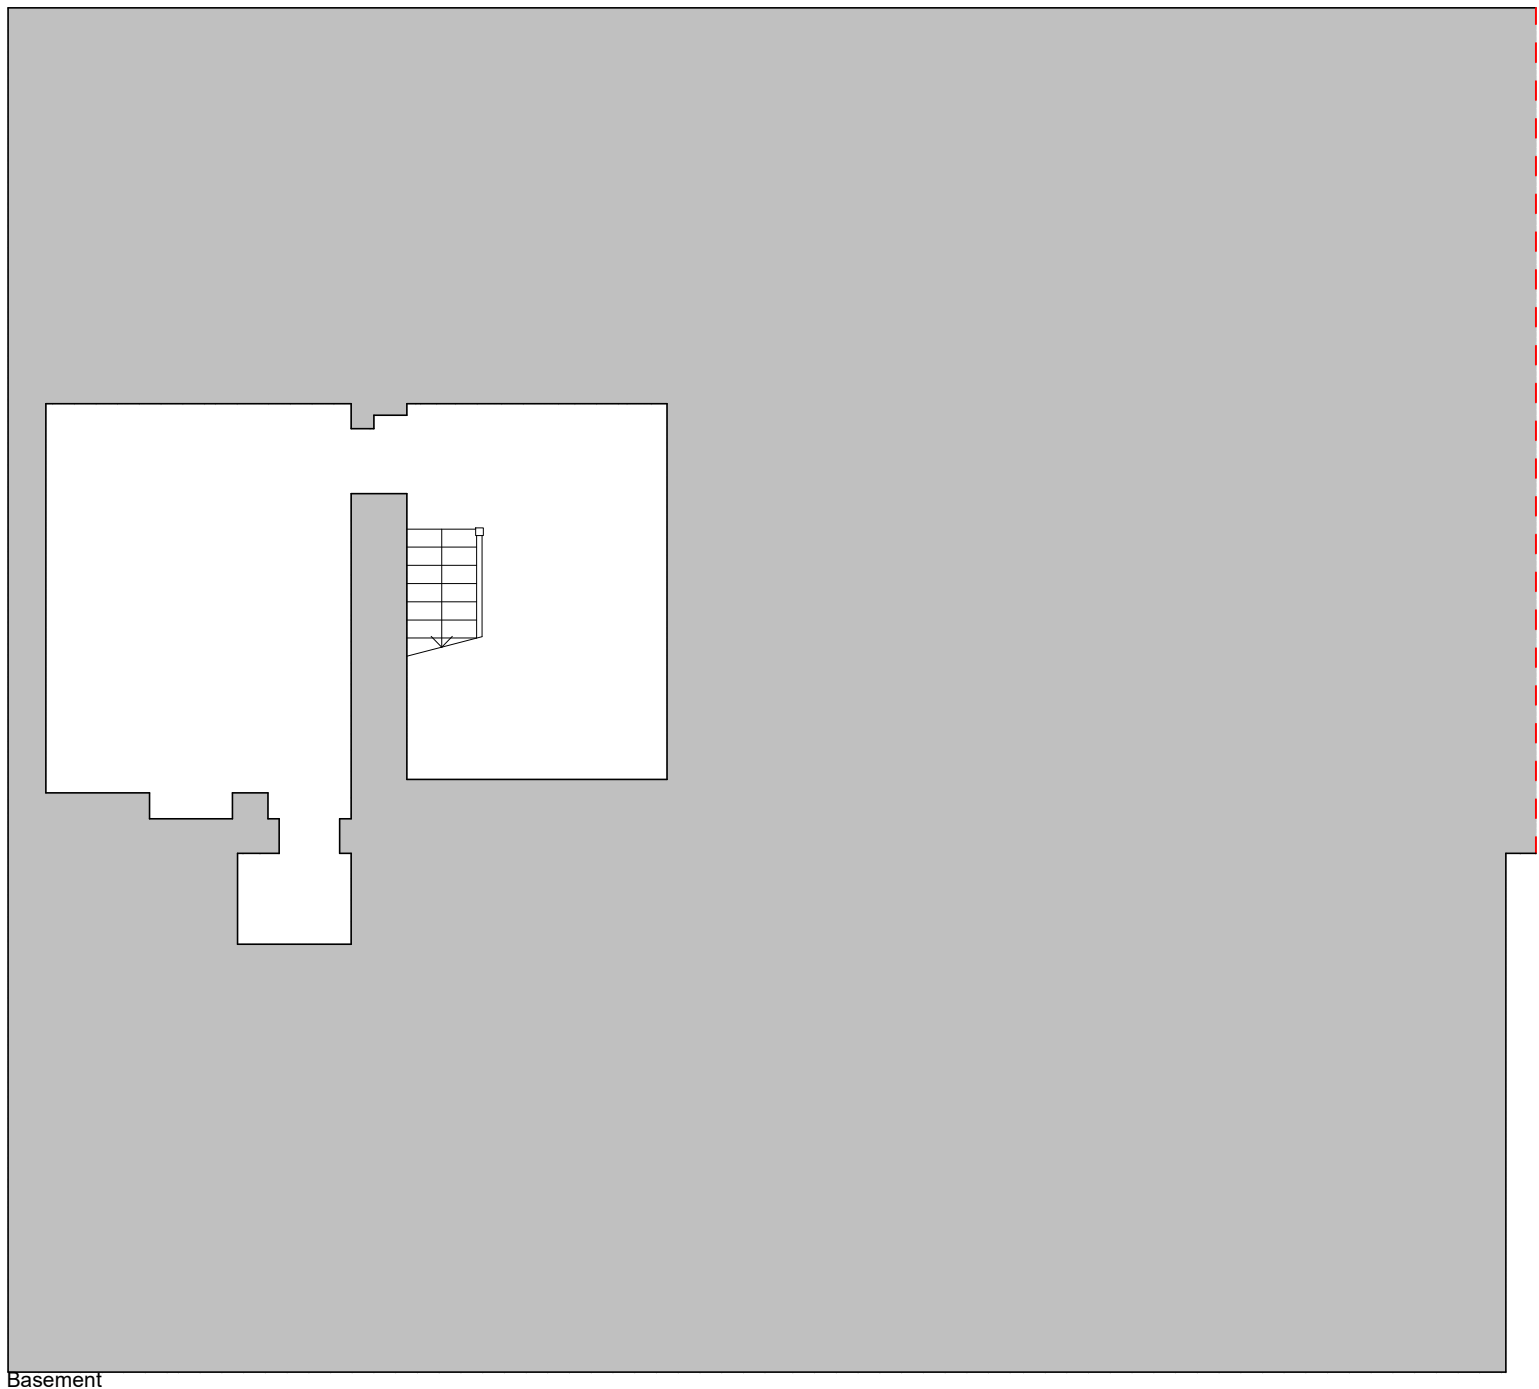


Basement

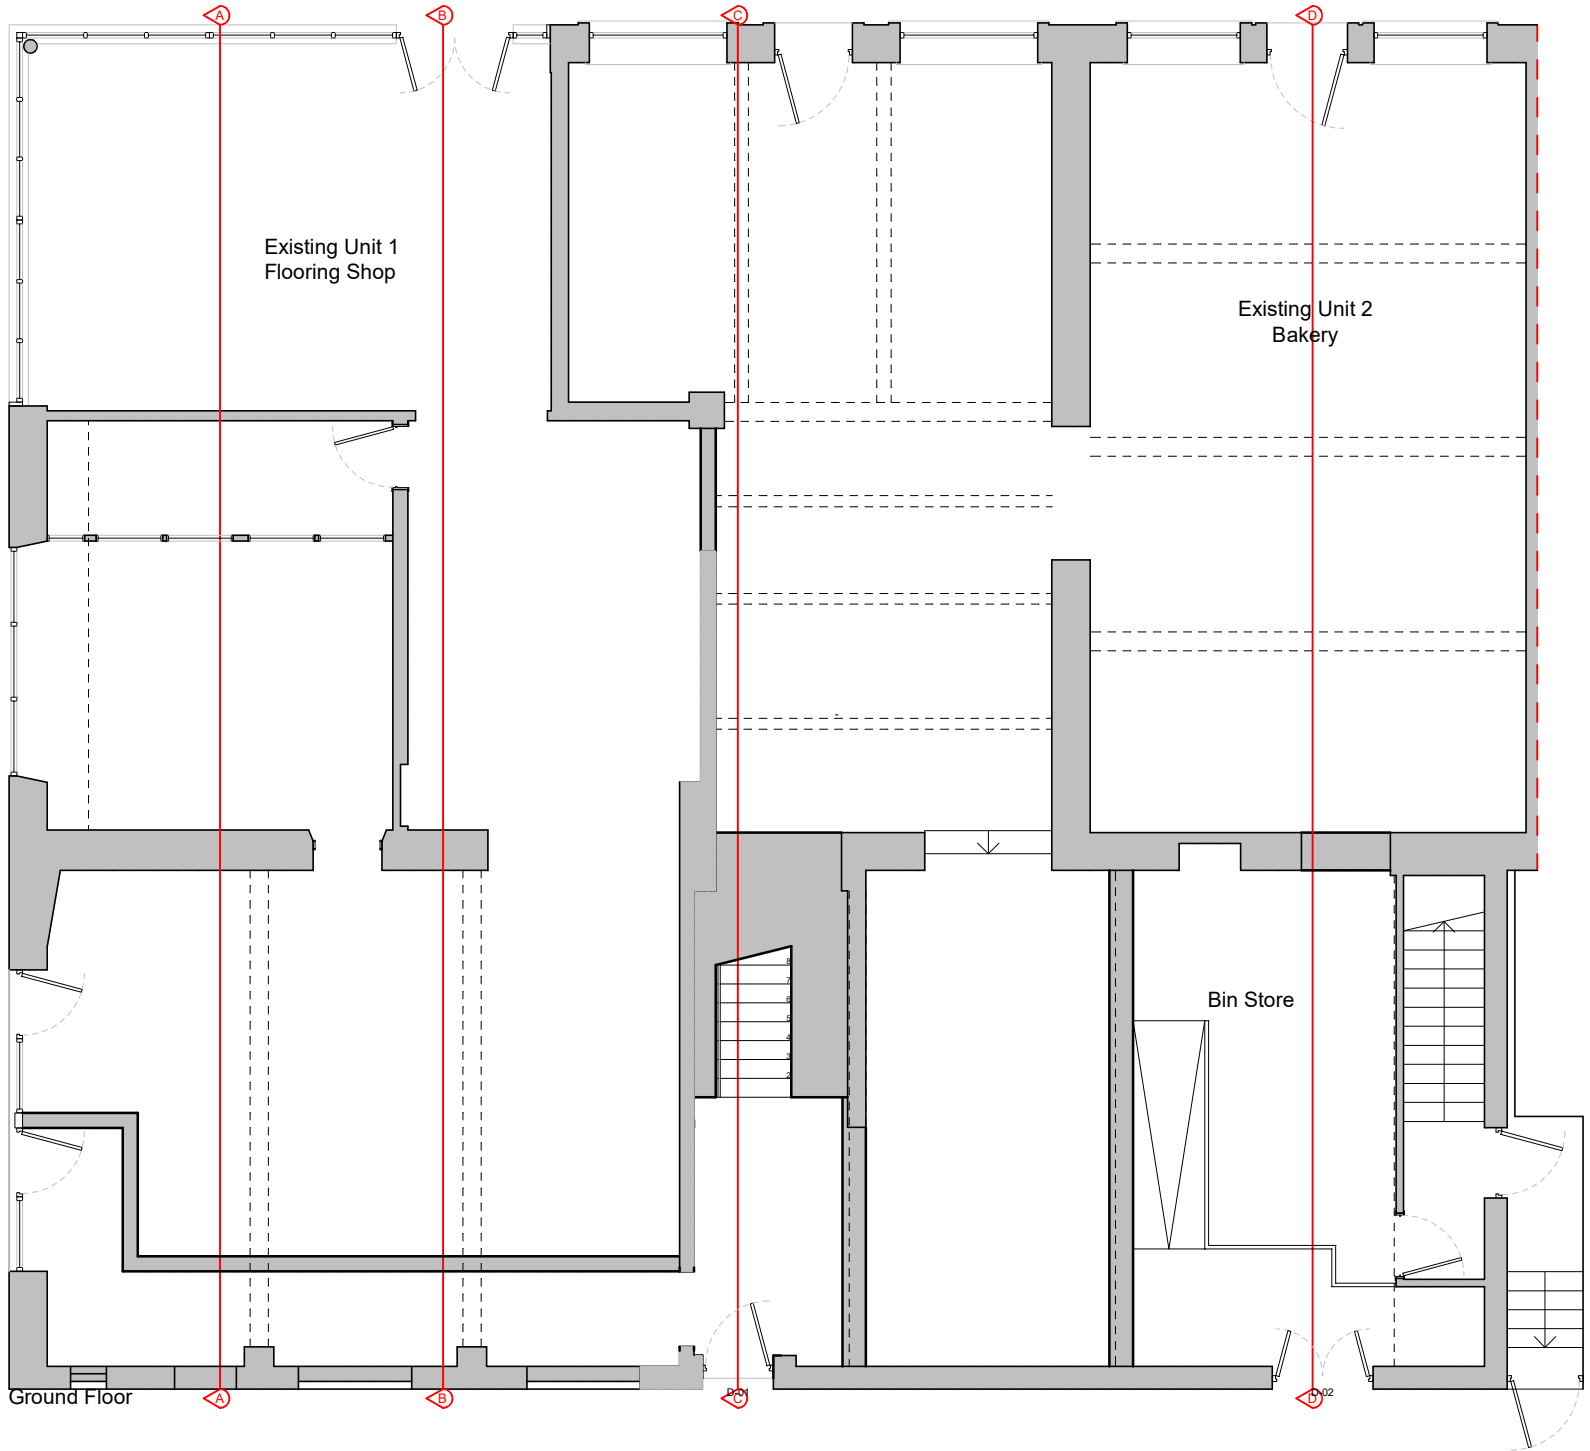


Ground Floor

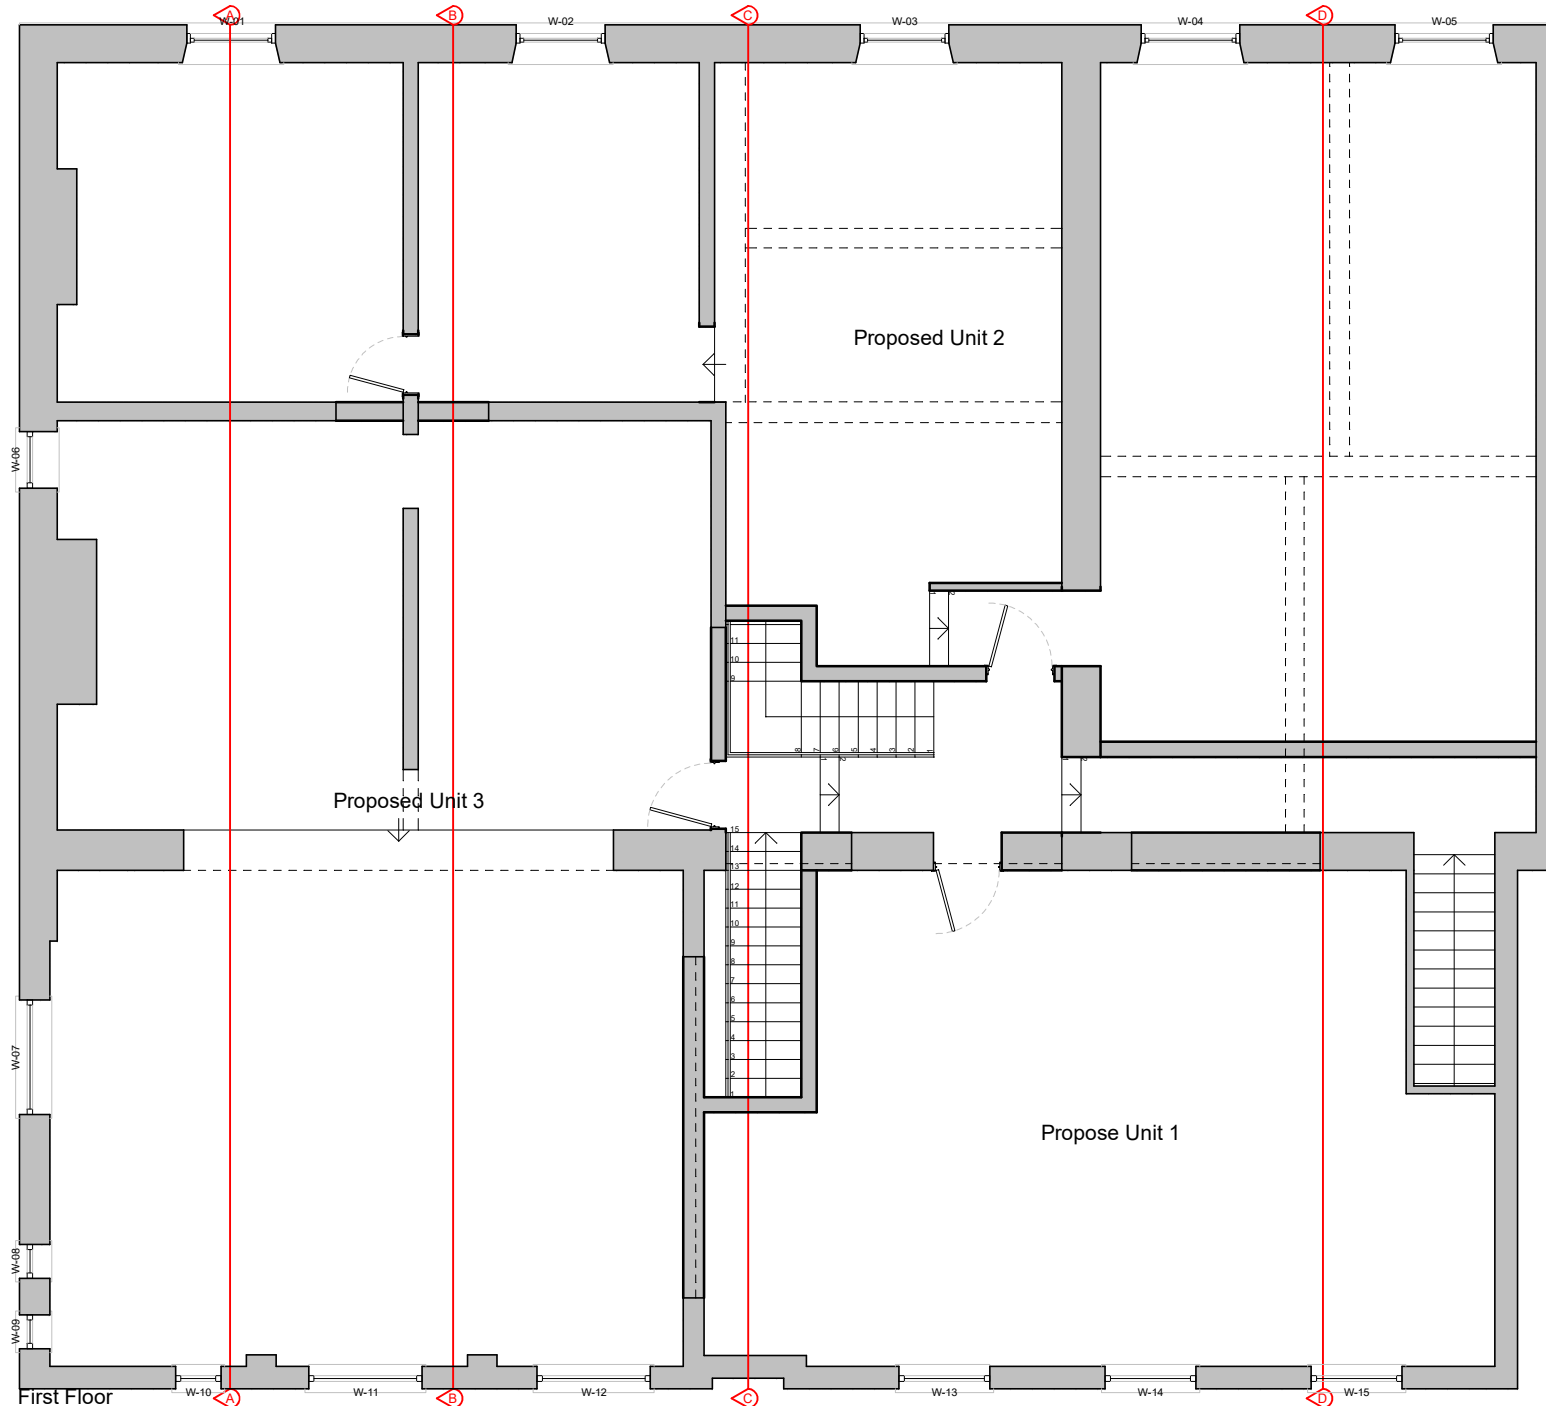

First Floor

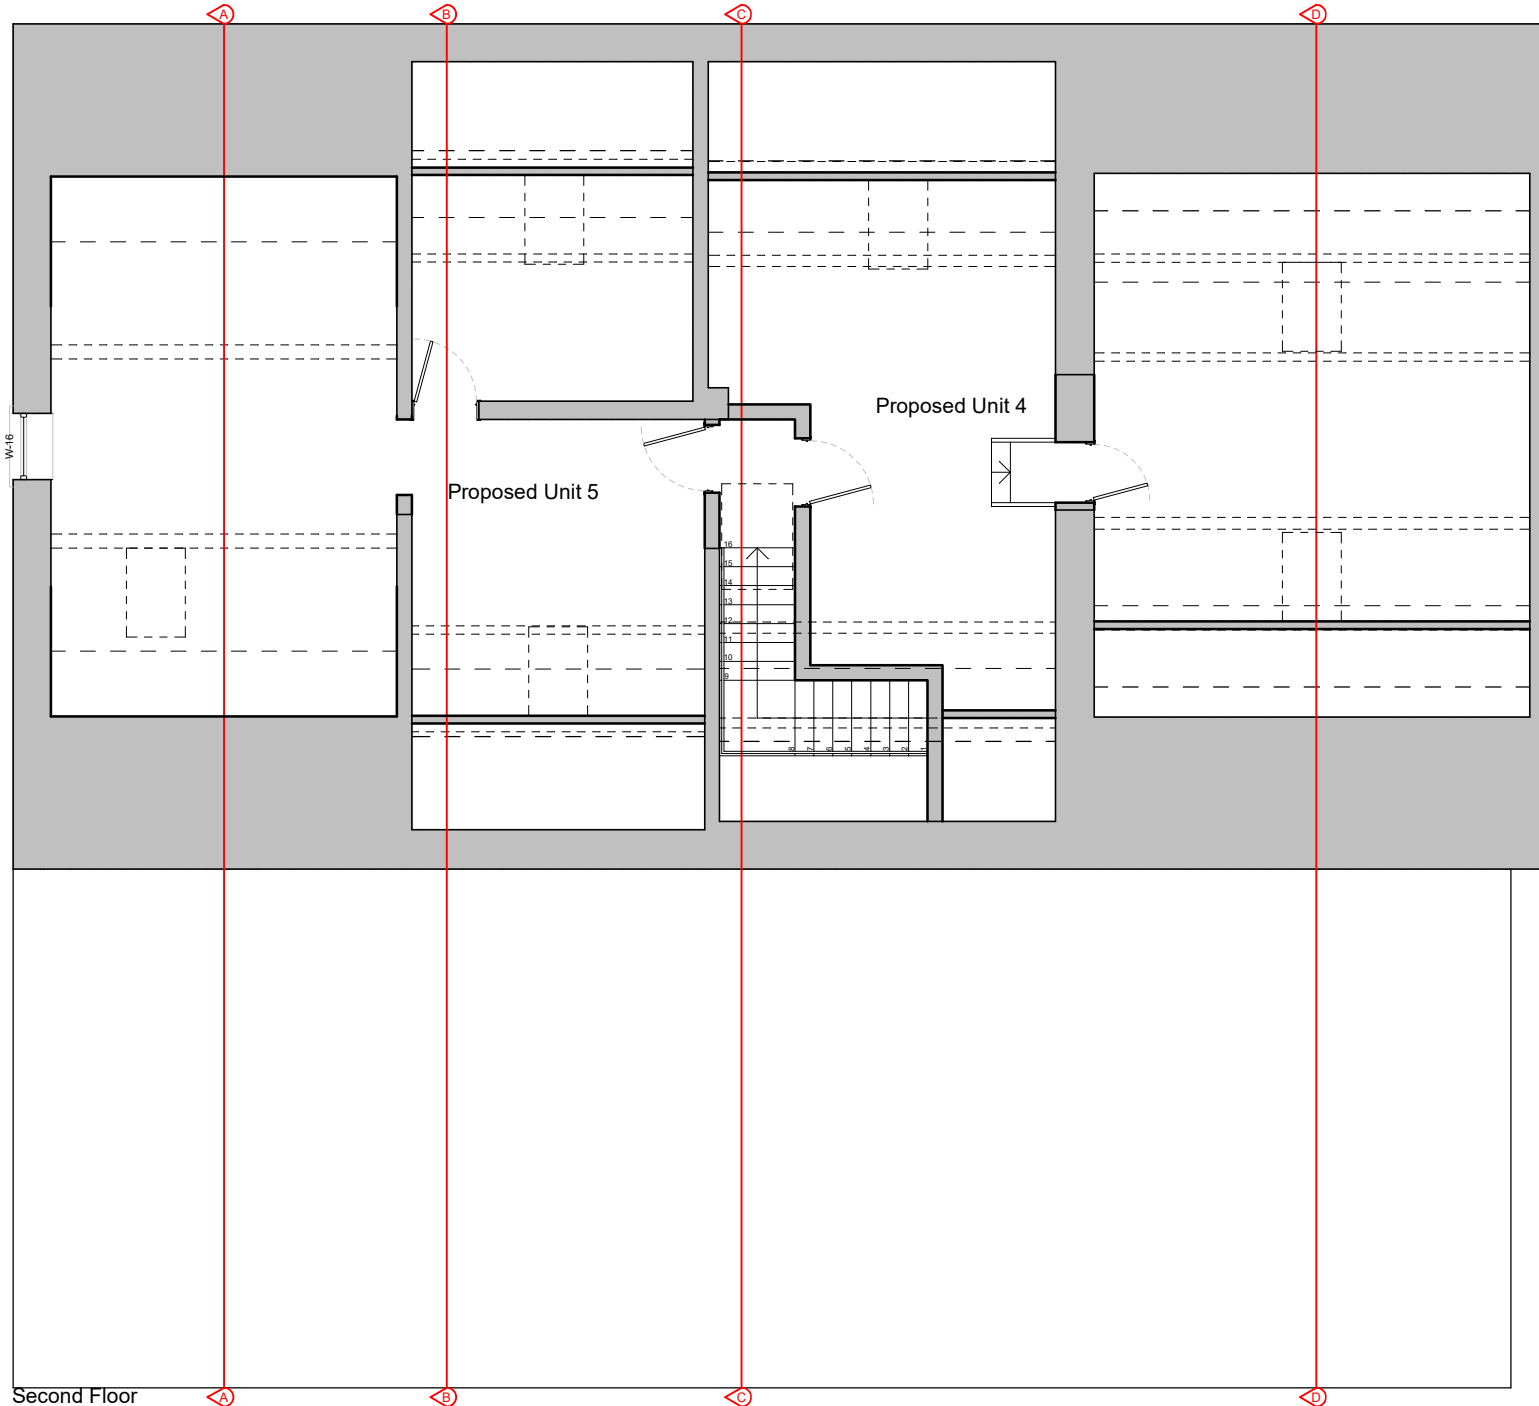

Second Floor

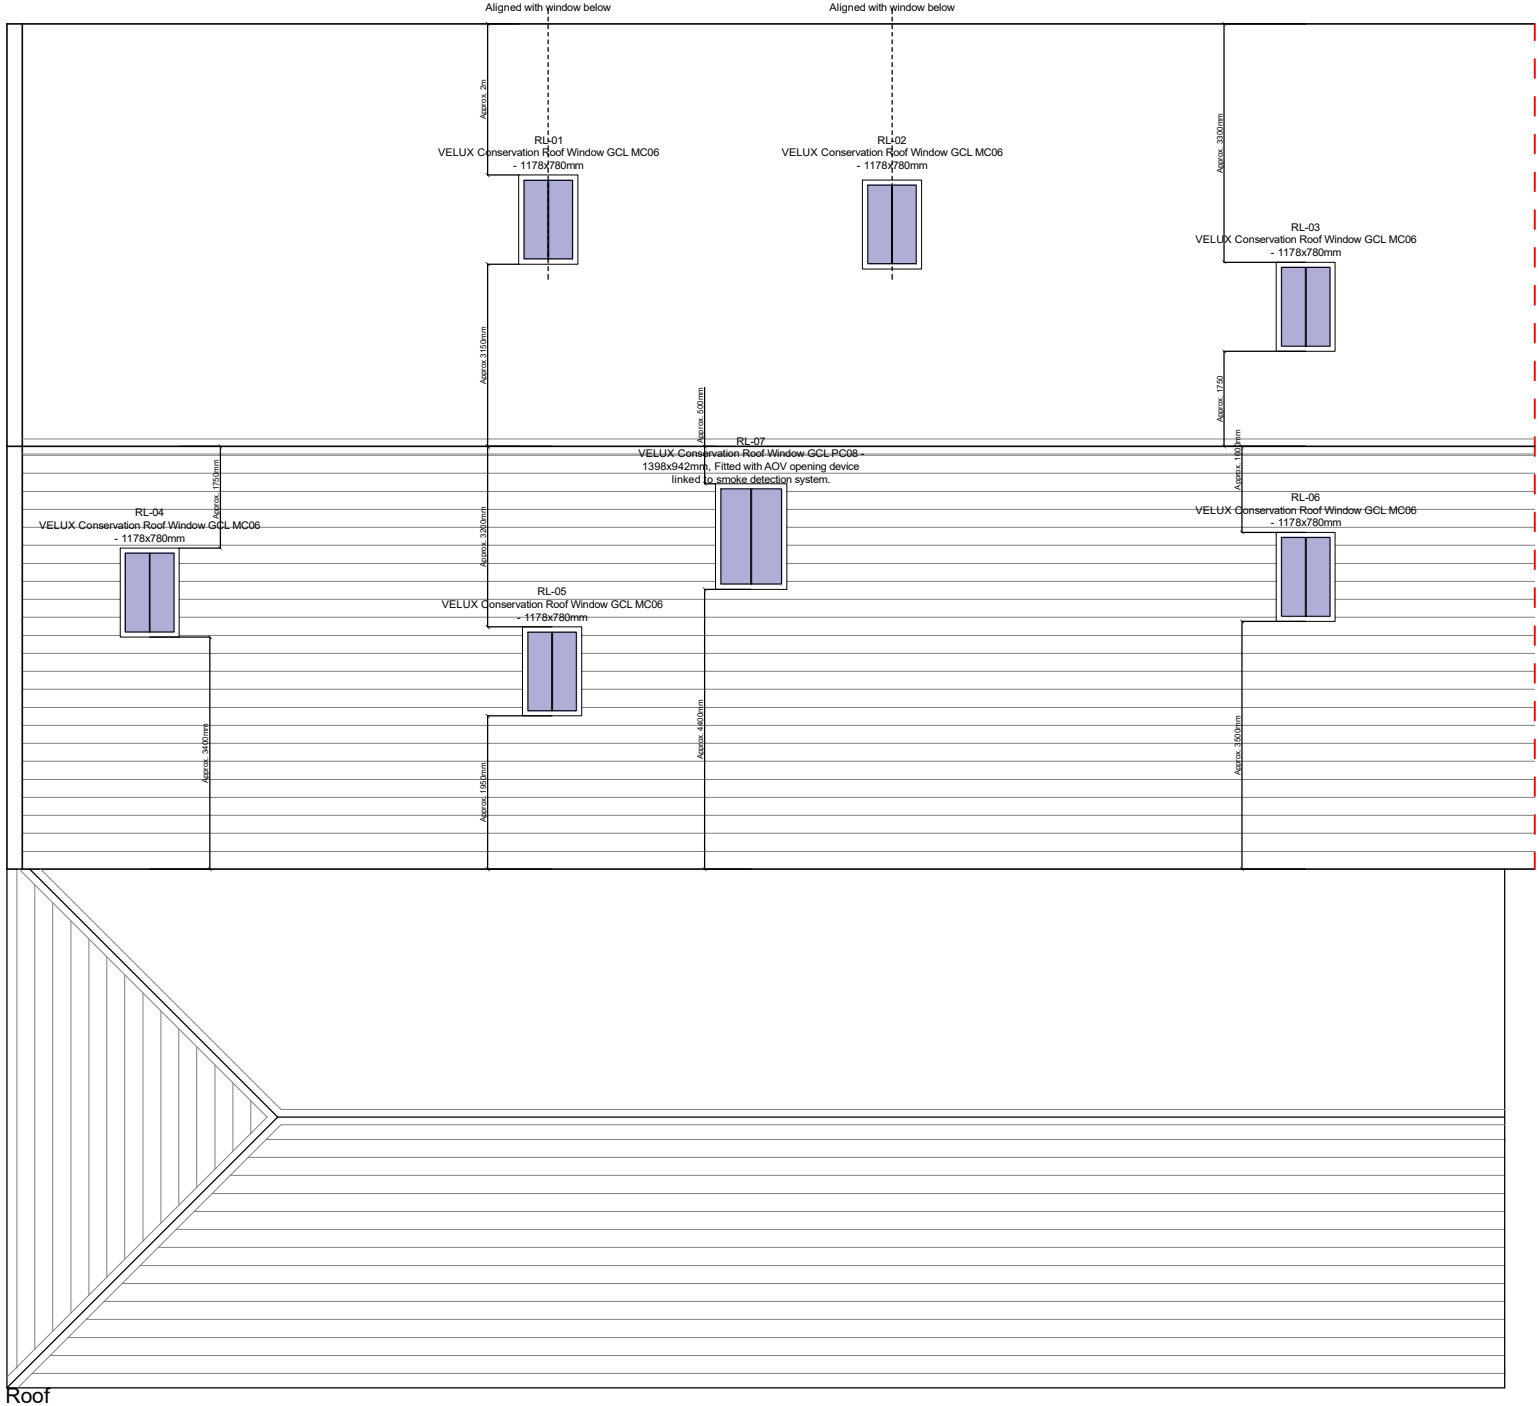

Roof



SCALE BAR 1:100

GRANT ERSKINE ARCHITECTS LTD SHALL HAVE NO RESPONSIBILITY FOR ANY USE MADE OF THIS DOCUMENT OTHER THAN FOR THAT WHICH IT WAS PREPARED AND ISSUED.
ALL DIMENSIONS SHOULD BE CHECKED ON SITE.
ANY DRAWING ERRORS OR DIVERGENCES SHOULD BE BROUGHT TO THE ATTENTION OF GRANT ERSKINE ARCHITECTS LTD.
COPYRIGHT GRANT ERSKINE ARCHITECTS LTD. NOT TO BE USED / REPRODUCED IN PART OR IN FULL WITHOUT WRITTEN PERMISSION.

NOTES

FIRST ISSUE

REVISION / DESCRIPTION	DRAWN	CHECKED	DATE
REV 1.0 A - Amended to line with client comments B - Additional details for ventilation C - Amended to line with client comments D - Amended to line with client comments E - Amended to line with client comments	MSD MSD MSD MSD MSD	MSD GPE MSD MSD MSD	15/08/25 11/12/25 02/02/26 05/02/26 20/02/26

CLIENT LOGO

GRANT ERSKINE ARCHITECTS
info@granterskinearchitects.com
www.granterskinearchitects.com
Grant Erskine Architects Limited Reg. No. 07477118

PROJECT TITLE
44-48 BOLTON STREET, RAMSBOTTOM
PARTIAL CONVERSION

PROJECT NUMBER
20230425

DRAWING TITLE
PROPOSED
COMMERCIAL LAYOUT PLANS

SCALE
1:100 @A1

DATE
29/04/25

DRAWING NO.
(2-)A005

REVISION
E