

Notes | LPA Site Information

This drawing is to be read in conjunction with:

Series 8000 | LPA Information
LPA Site Information
LPA GA Plans
LPA GA Elevations

External Documents
Design and Access Statement

Legend | General

- Development Boundary
- Ownership Boundary

Drawing Status

PLANNING

The drawings of C4 Projects and is not to be copied, reproduced or re-distributed either in whole or part without the prior written permission of the copyright owner.

The copyright shall have no responsibility for any liability, loss, cost, damage or expense arising from or resulting in any use of the documents other than for the intended purpose and this project.

This drawing shall be read in conjunction with all other relevant drawings, specifications and associated documentation. Any discrepancies, errors or omissions are to be reported to the copyright holder immediately.

This drawing can be used for planning purposes only. It does not constitute a contract and is not to be used for any other purpose. It is not to be used for construction purposes.

DISCLAIMER
When the drawing is issued in CAD, it is an unrecorded version issued for information only. It is not to be used for construction purposes. It is not to be used for construction purposes.


SOFTWARE INTEROPERABILITY
C4 Projects reserves the right to amend the drawing without notice. It is not to be used for construction purposes. It is not to be used for construction purposes.

C4 Projects does not accept liability for any loss or damage of any information held in the drawing resulting from the transition from the original file format to any other file format or from the subsequent use of the drawing for any other purpose.

018.7537.556.2575m

1:1250 @ A1

N

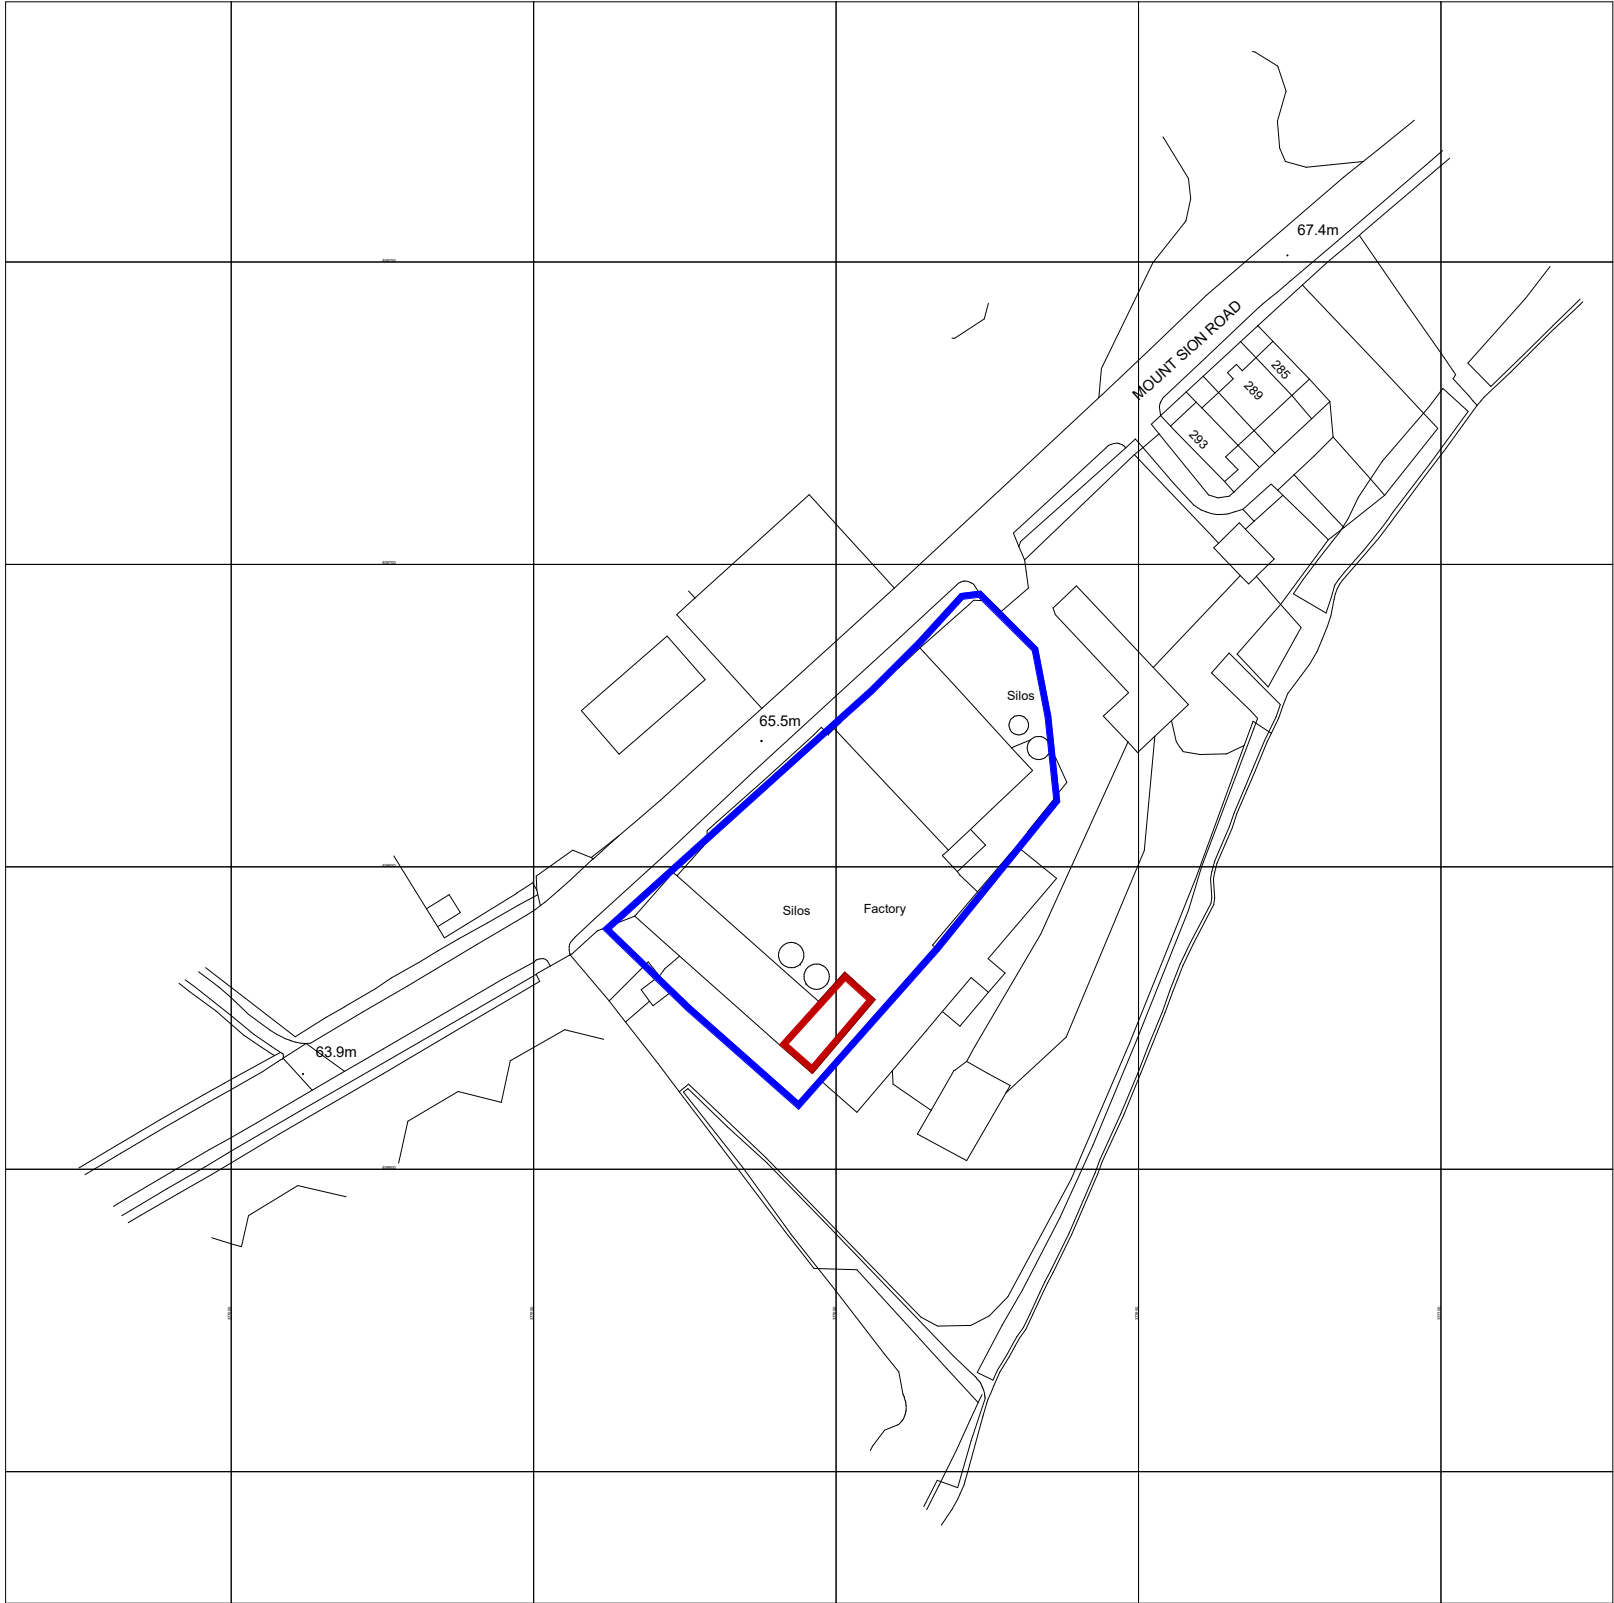

Ordnance Survey, (c) Crown Copyright 2026. All rights reserved. Licence number 100022432

01 LPA_Location Plan
1 : 1250

P03	Updated ownership boundary	TO	16.04.26	JA
P02	Amended application boundary colour	TO	16.03.26	JA
P01	First Issue of Drawing	TO	03.02.26	JA
Rev	Revision Details	Drawn	Date	Check

C4 Projects

info@c4projects.co.uk
www.c4projects.co.uk

Architects • Project Management • Building Surveys • Civil Consultancy • Interior Design

340 Firecrest Court
Centre Park
Warrington
WA1 1RG
T: 01925 751 852

Phoenix House
45 Cross Street
Manchester
M2 4JF
T: 0161 399 2167

Client
Meyba

Project
Liquid Shop Rebuild at Building Chemicals Research
Mount Sion Road, Radcliffe, Manchester M26 3SJ

Drawing Title
Site
LPA_Location Plan

Drawn by	TO	Created	MAR 2026
C4 Job no.	26-027	Scale	As indicated @A1
Dwg no.	26027-C4P-80-S01ZZ-D-A-8001		
Status	Purpose of Issue	Rev	
S2	FOR INFORMATION	P03	